

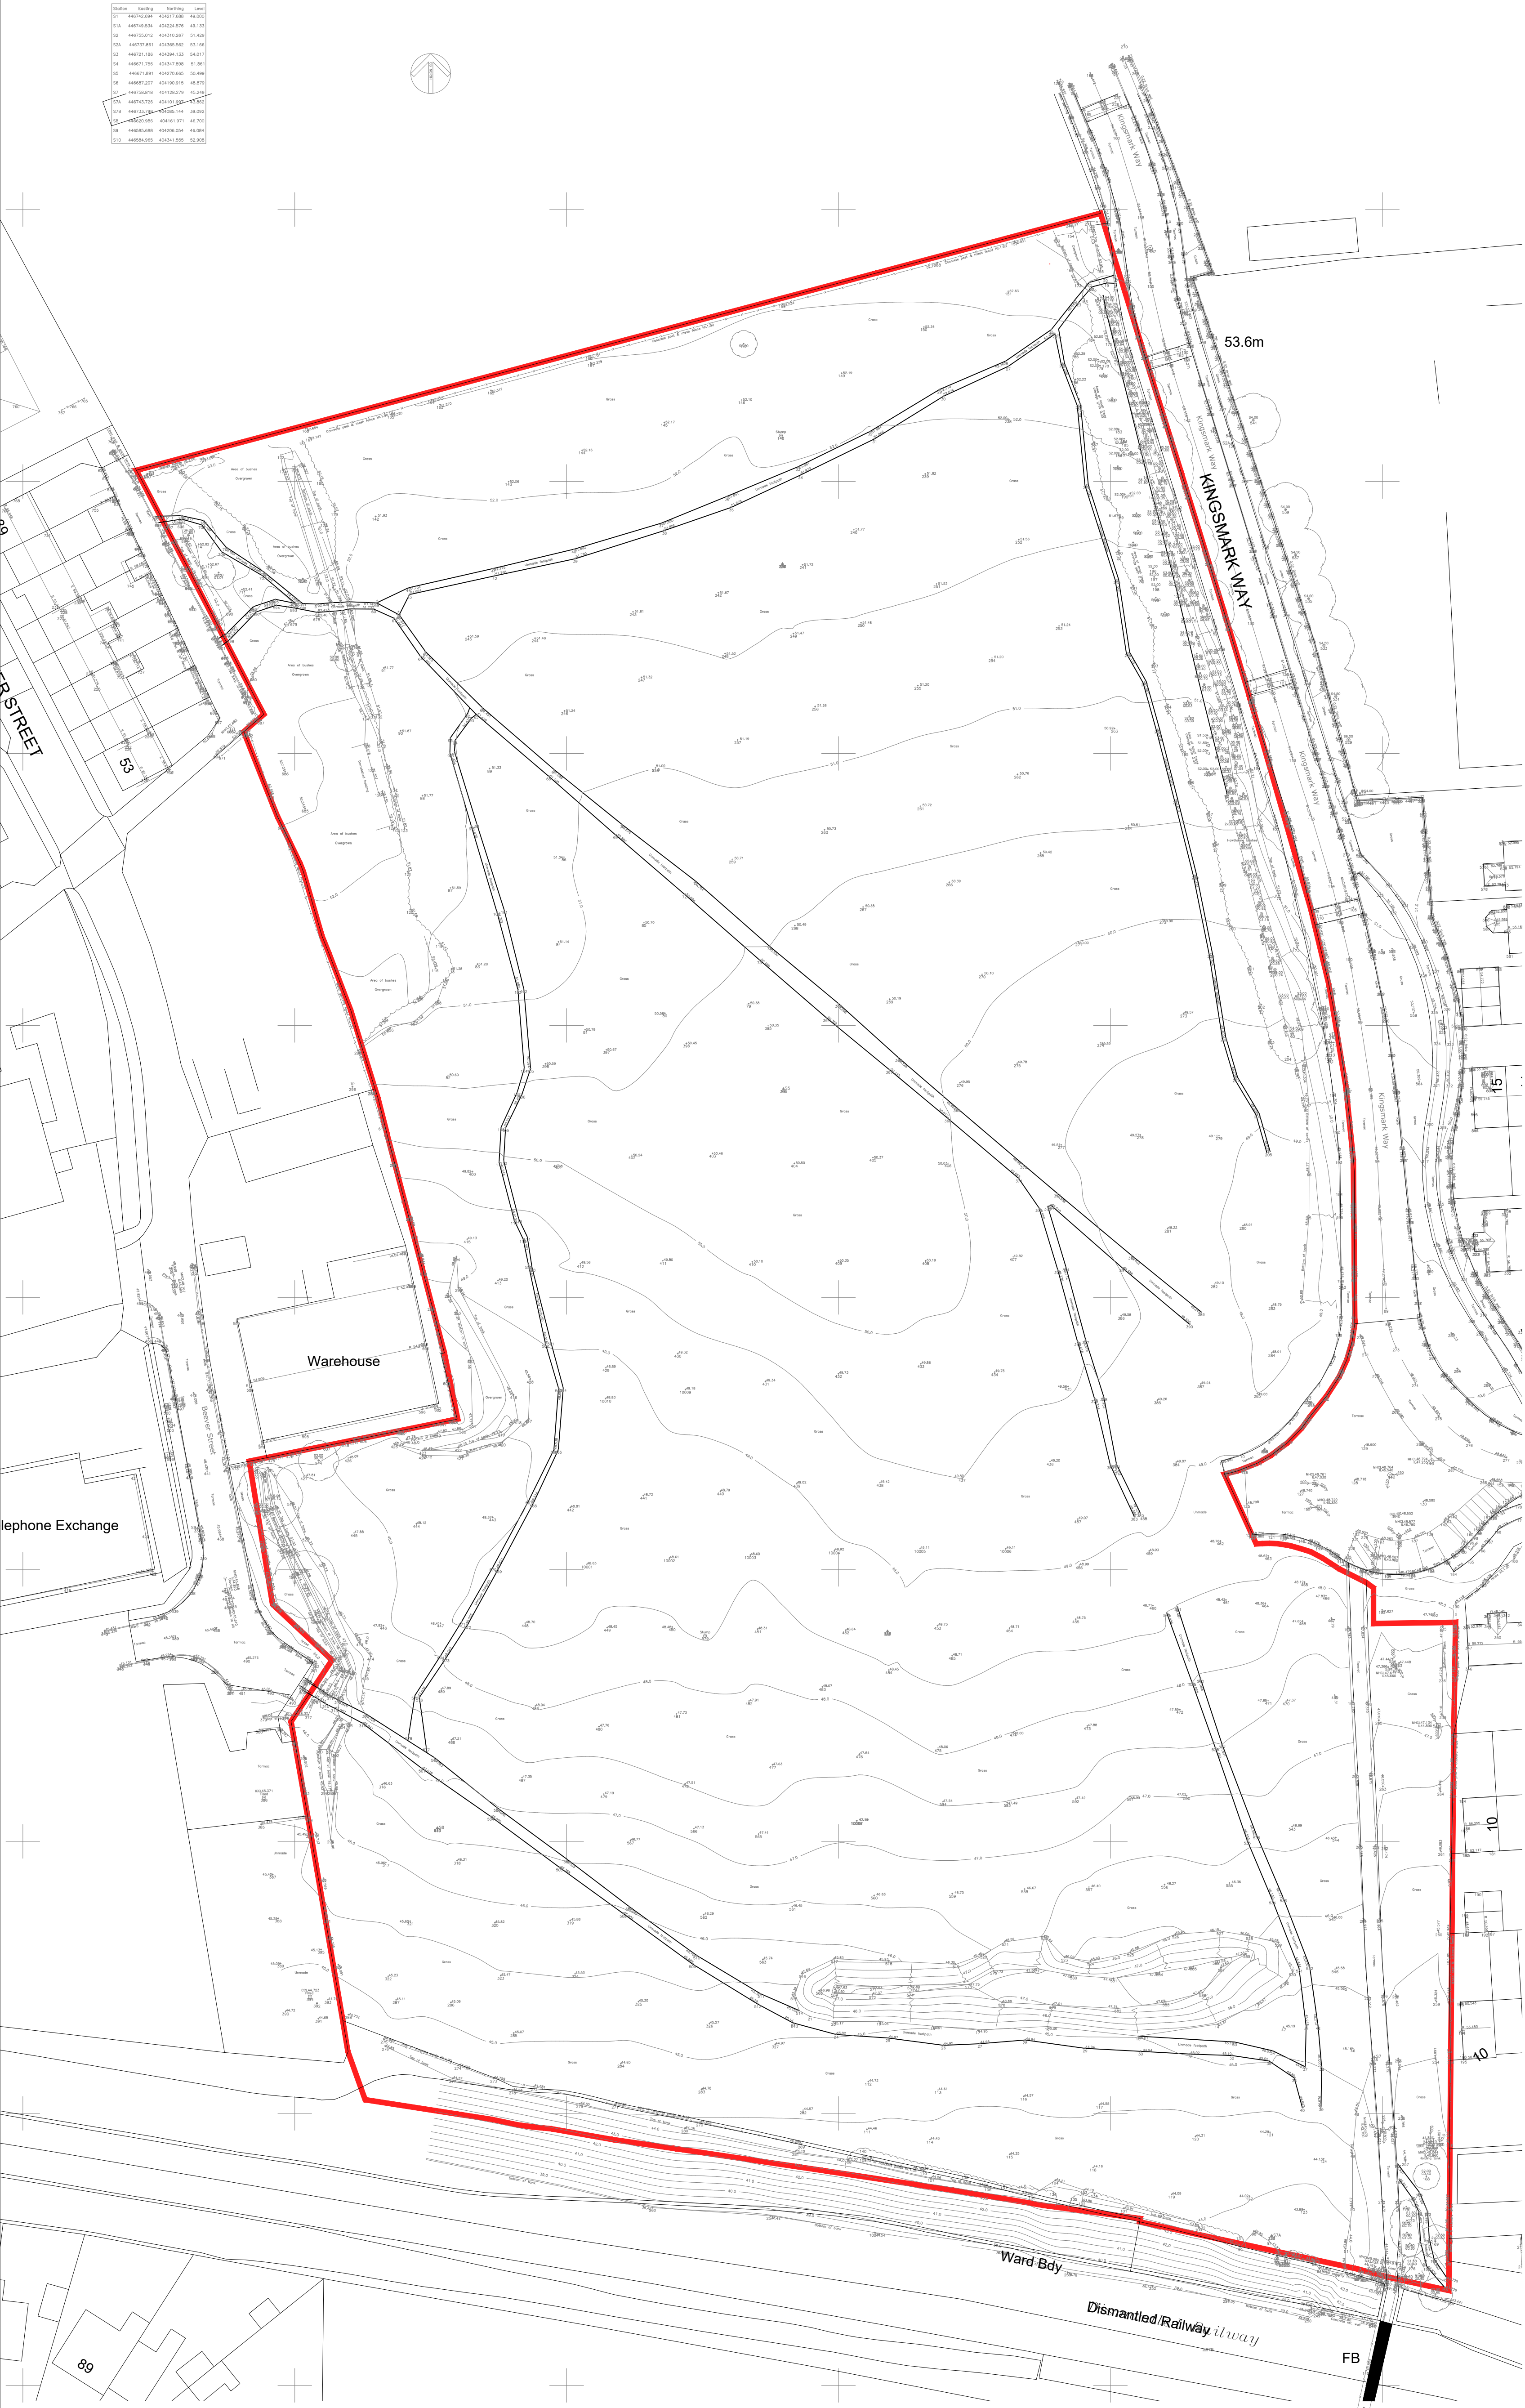
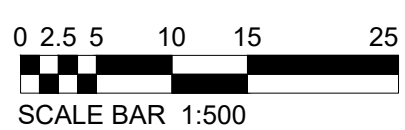


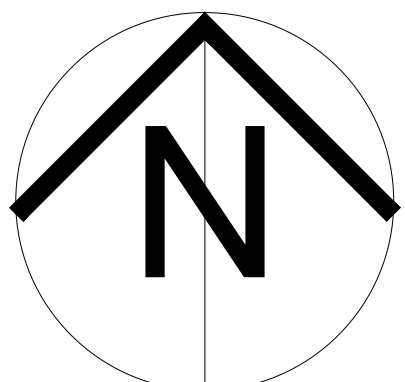

 

Rev	Date	By	Description	Chk'd
 COUNTRYSIDE Places People Love CountrySide Properties (UK) Limited Regeneration North 301 Bridgewater Place, Birchwood Park, Birchwood Warrington WA3 6XG Tel: 01925 248900 Fax: 01925 248901 www.countryside-properties.com				
site:		Kingsmark Way Goldthorpe		
title:		Topographical Survey Red Edge		
scale: BA1		1:500		drawn by: SMC
date:				checked:
 Certificate Number 15907 ISO 9001 ISO 14001		drawing no: SK656-TOPO-01		
sheet no: Sheet 1 of 1		revision:		