


Roof Construction:
KINGSPAN KS 1000 RW 80mm thick Trapezoidal composite roof panels on Purlins. All to achieve
min U-value of 0.25W/m²K. Colour - RAL 7016 (Anthracite)

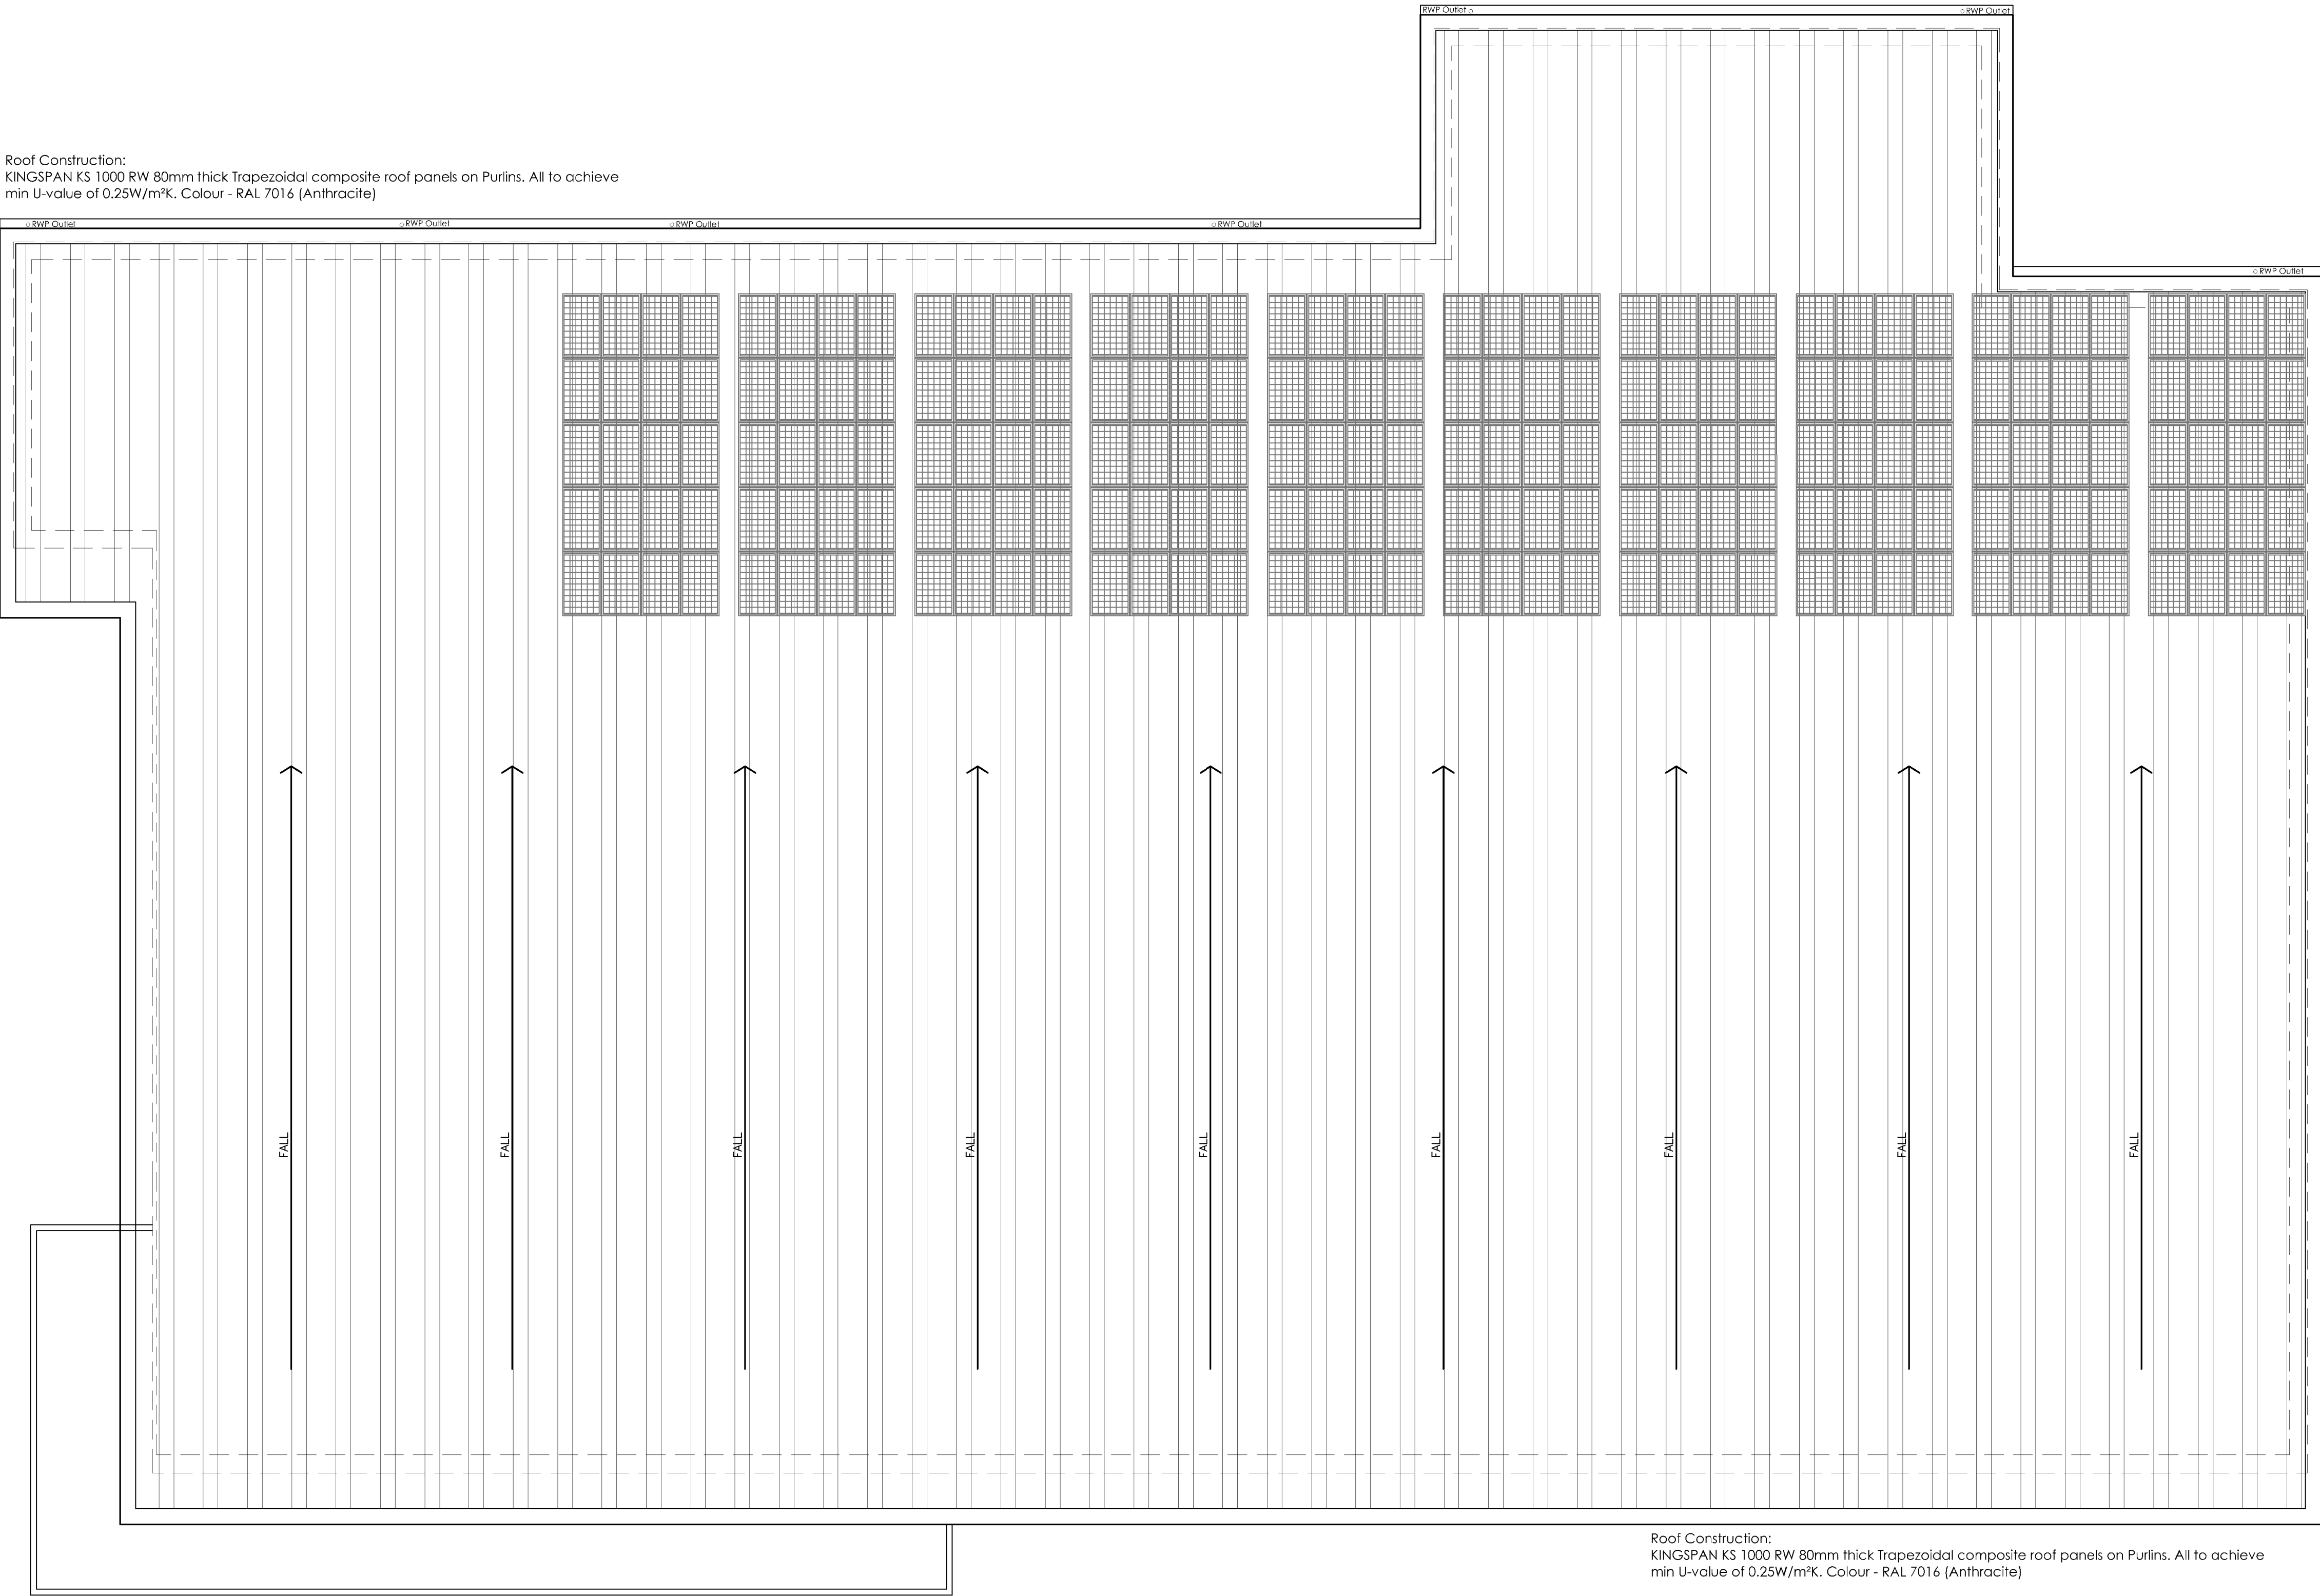

Canopy Roof Construction:
Uniclad 32/1000x0.7mm plastisol coated steel single skin sheet. Colour goosewing grey.

Canopy Soffit:
150mm wide luxalon aluminium exterior or similar approved. Recessed light fittings in accordance with
M&E consultant details.

Canopy Fascia:
To be coated aluminium colour RAL 7016 Anthracite grey

Project Title	Proposed Foodstore Development Old Mill Lane Barnsley			Drawing Title	Proposed Roof	
Client	Aldi Stores Ltd			Job Dwg No	1210-104	Rev B
Status	PLANNING			2 St. Johns North, Wakefield, WF1 3QA 1, 01924 291800 ☐ Carvers Warehouse, 7 Dale Street, Manchester, M1 2HG 1, 0161 2365555 ☐ The Old Rectory, Newport Pagnell, MK 6 6AB 1, 01908 211577 ☐ 101 London Road, Reading, RG1 5BT 1, 0118 9507700 ☐ 10 Gees Court, St Christophers Place, London, W1U 1JJ 1, 0207 4091215		
Scale	1:100	Drawing Size	A1			
Date	03/2016	Drawn By	LH	Checked	NJC	

2 St. Johns North, Wakefield, WF1 3QA
1, 01924 291800

☐ Carvers Warehouse, 7 Dale Street, Manchester, M1 2HG
1, 0161 2365555

☐ The Old Rectory, Newport Pagnell, MK 6 6AB
1, 01908 211577

☐ 101 London Road, Reading, RG1 5BT
1, 0118 9507700

☐ 10 Gees Court, St Christophers Place, London, W1U 1JJ
1, 0207 4091215

THE HARRIS PARTNERSHIP

ARCHITECTS
www.harrispartnership.com