Carefully verify the Layout proposal in every detail and kindly submit a confirmation or a request for modification

Customer signature: _____

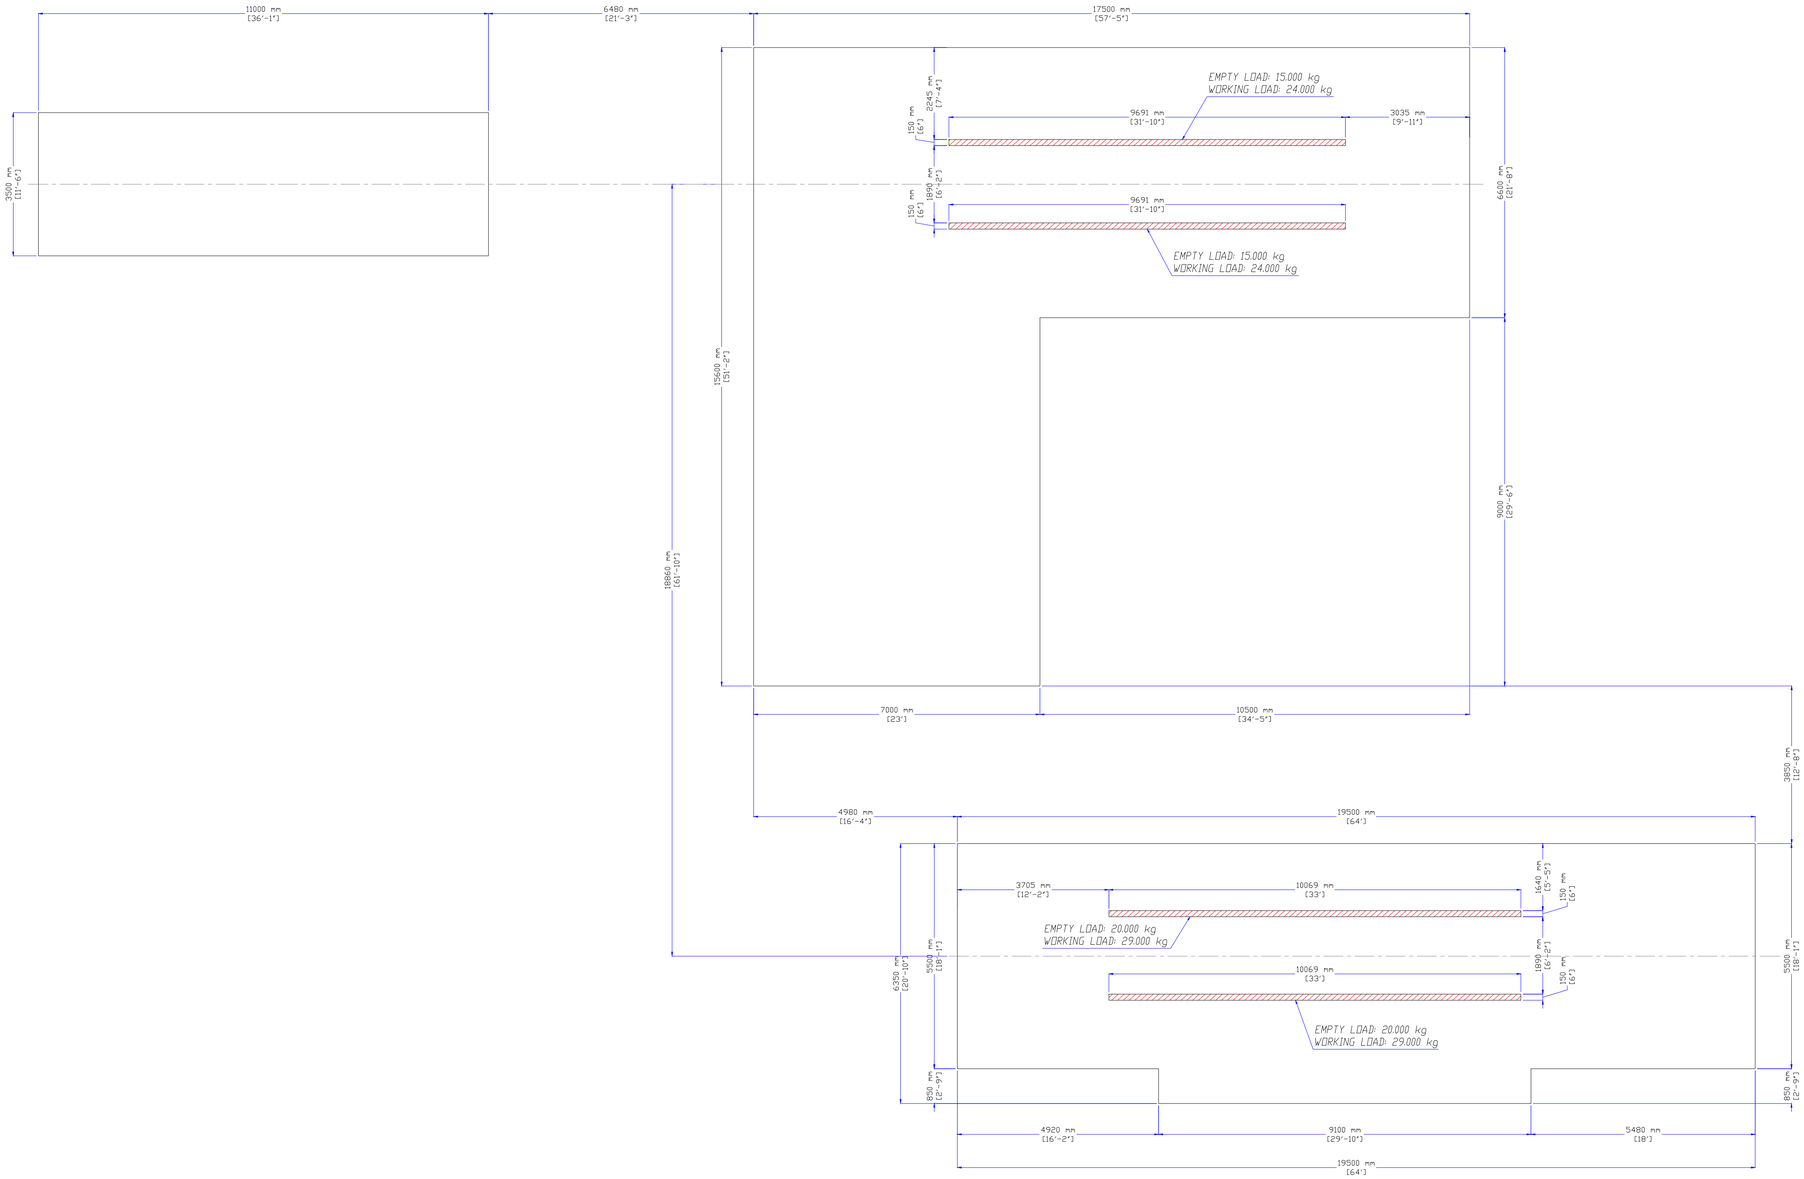

GENERAL NOTES

1. All the dimensions are in millimeters unless otherwise specified.
2. All electrical cables are excluded from Matec supply unless otherwise specified in the contract.
3. All pneumatic connections are excluded from Matec supply unless otherwise specified in the contract.
4. All water connections are excluded from Matec supply unless otherwise specified in the contract.
5. All civil works are excluded from Matec supply unless otherwise specified in the contract.
6. The dimensions of the civil works are not executive. The sames must be calculated and sized by a local engineer and the responsability is not under Matec responsabilities.
7. Equipments earthing is not included in Matec's scope of supply and responsibilities.
8. Equipments not quoted in the drawings are for reference only, their dimensions are not executive.

Customer		Scale	Drawing code
E J LIDSTER LTD		1:75	B02_C210088_00_03
Concrete platform			Rev. 04
design by	Giovanelli Davide	date 12.07.22	pg. 3/7
checked by	Zigni Alex	date 12.07.22	format A1

MATEC ENGINEERING
via Aurelia Ovest, 383 54100 Massa (MS)
tel. +39.0585.831034 fax. +39.0585.835698
info@matecitalia.com www.matecitalia.com

This documentation is the property of MATEC srl:
third party reproduction and trasmission is strictly forbidden.
Transgressors will be prosecuted to the full extent of the law.