

GENERAL NOTES:


1. DO NOT SCALE THIS DRAWING. FOR DISCREPANCIES OR OMISSIONS CONTACT THE ENGINEER PRIOR TO WORK COMMENCING.
2. MATERIALS AND WORKMANSHIP ARE TO COMPLY IN ALL RESPECTS WITH CURRENT PROJECT SPECIFICATIONS, CURRENT CODES OF PRACTICE, AND BUILDING REGULATIONS.
3. THE COPYRIGHT OF THIS DRAWING IS VESTED IN THE ENGINEER AND MUST NOT BE COPIED OR REPRODUCED WITHOUT WRITTEN CONSENT.
4. THE CONTRACTOR IS TO CHECK AND VERIFY ALL BUILDING AND SITE DIMENSIONS, LEVELS AND SEWER INVERT LEVELS AT CONNECTION POINTS BEFORE WORK COMMENCES.
5. THIS DRAWING IS TO BE READ IN CONJUNCTION WITH ALL RELEVANT SPECIFICATIONS AND DRAWINGS ISSUED BY THE ENGINEER, ARCHITECT AND OTHER DESIGN DISCIPLINES.

Kerbing & Surfacing Key

- 100mm Up Stand Half Battered Kerb
- 25mm Up Stand Bullnosed Kerb
- 30mm Up Stand Plasmobility or Similar Approved Kerb
- Edging Kerb
- Transition Kerb
- Ramp Kerb

- Bitmac Footway Construction
- Bitmac Carriageway Construction

Rev	Description	Date	By	Chkd
Drg Status: Preliminary				
Client Name: Harron Homes Yorkshire				
Project Name: Great Houghton, Barnsley				
Drawing Title: Kerbing & Surfacing Layout				
Scale: 1:500	Sheet: A1	First Issue Date: July 21	Initial: JC	Chkd: RAA
Project No: RED115	Drawing No: 500	Rev: *		

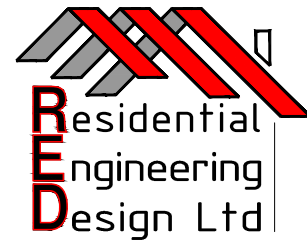

Residential Engineering Design Ltd
Civil Design Consultants

39 Highfield Road
Colley Gate
Halesowen
West Midlands
B63 2DH
Tel: 01384 210860
Email: admin@redcivils.com
Web: www.redcivils.com

© This drawing is the copyright of Residential Engineering Design Ltd