



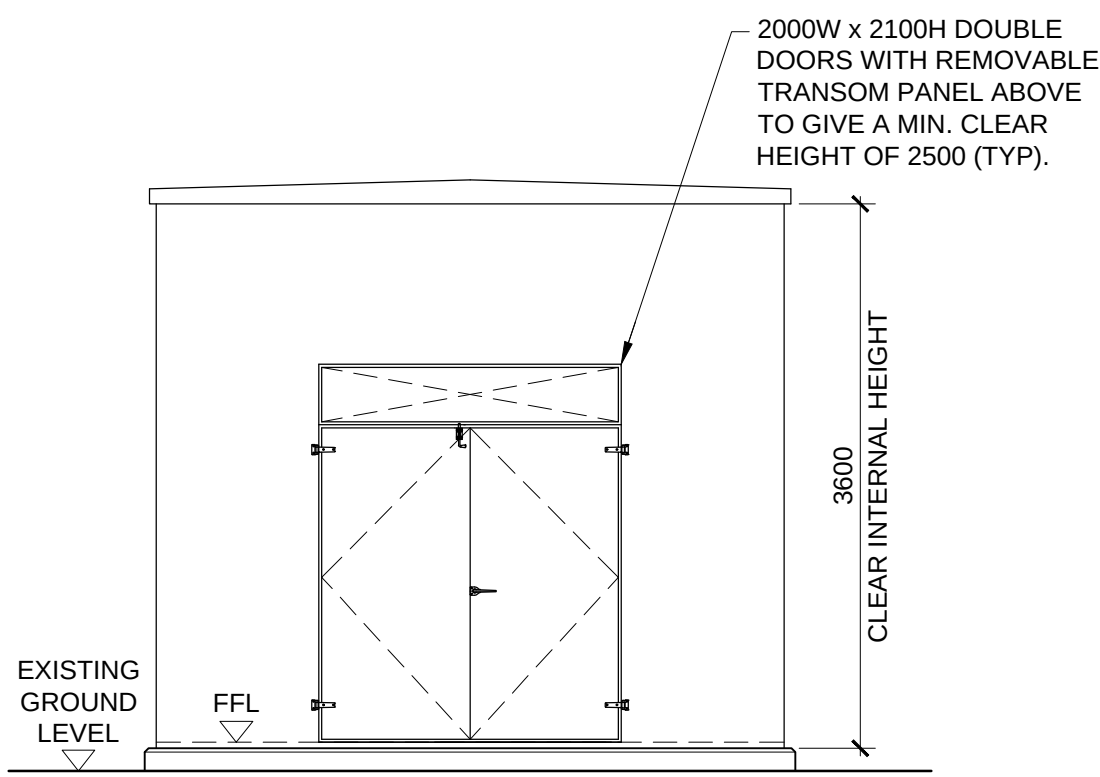

ELEVATION A
SCALE 1:50

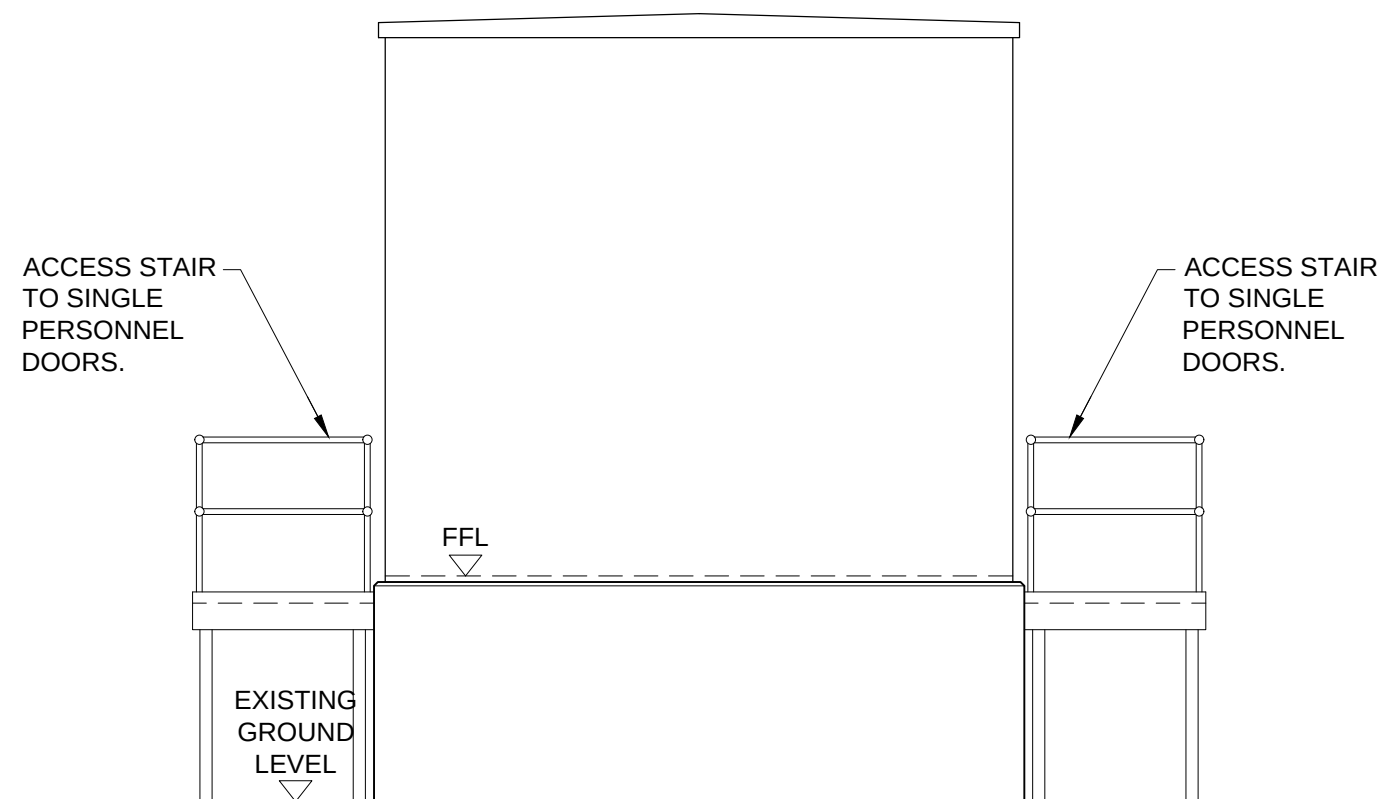


ELEVATION B
SCALE 1:50




ELEVATION C
SCALE 1:50




ELEVATION D
SCALE 1:50

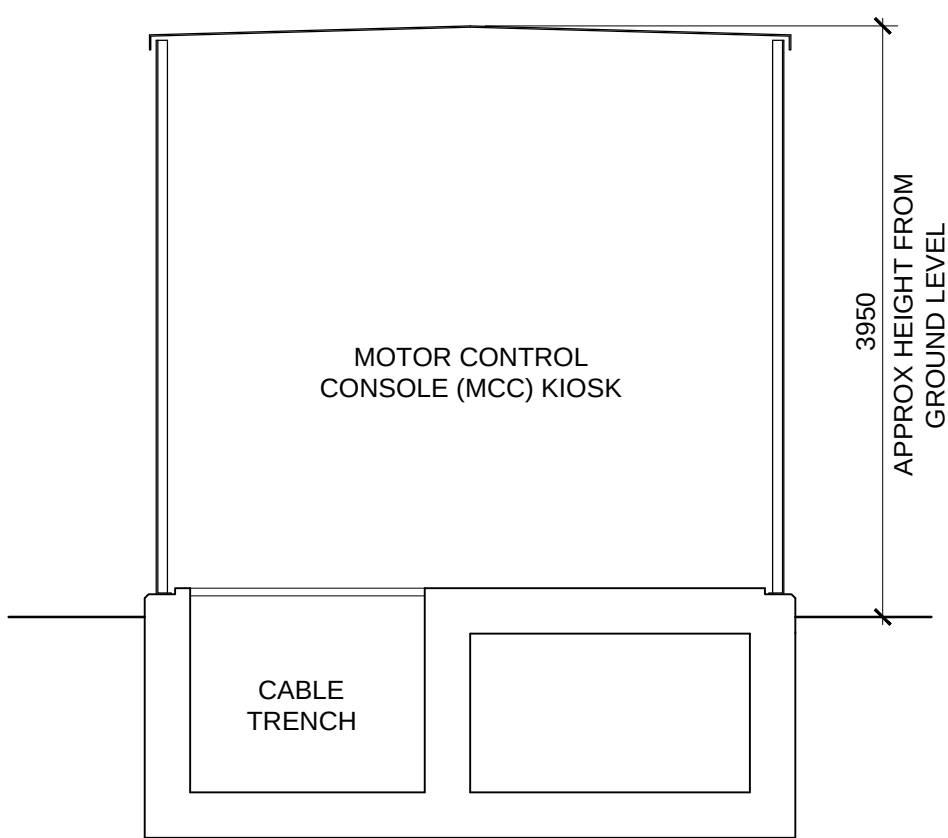

SECTION A
SCALE 1:50

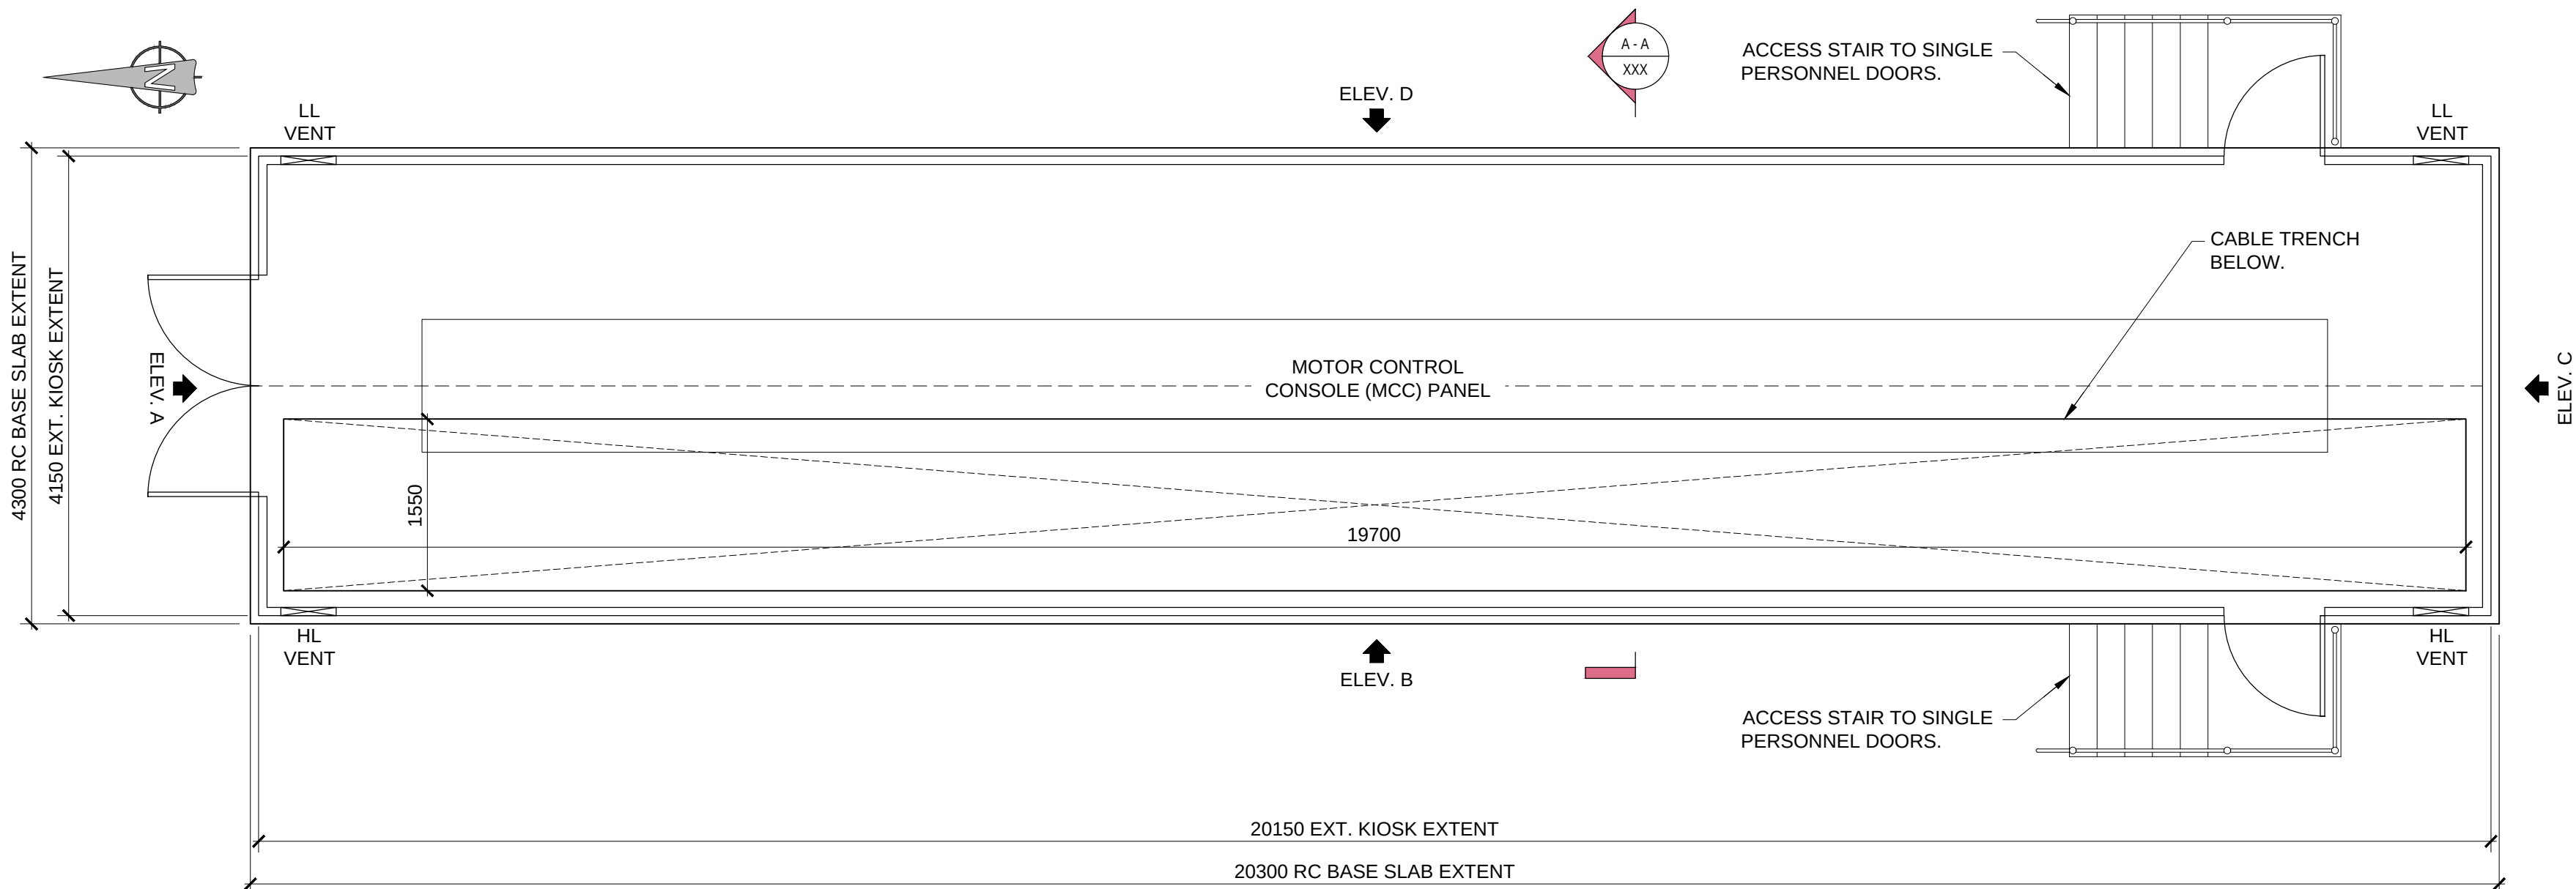

NEW 16150(EXT) x 4150 (EXT) x 3600 (CLEAR
INTERNAL HEIGHT) GRP KIOSK
COLOUR: BS4800 14 C 39 (HOLLY GREEN).
ASP No.2 MCC KIOSK
SCALE 1:50

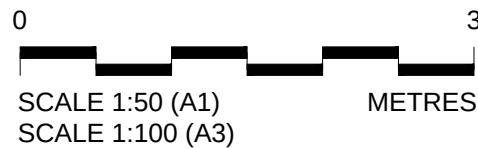

NOTES

- DO NOT SCALE FROM THIS DRAWING.
- ALL DIMENSIONS ARE IN MILLIMETRES (mm) & ALL LEVELS ARE IN METRES (m) AOD, UNLESS STATED OTHERWISE.
- ALL DIMENSIONS & LEVELS CHECKED ON SITE AND ANY DISCREPANCIES REPORTED TO GHD.

FINISHES

SITE SECURITY RATING: ENHANCED

KIOSK : GLASS REINFORCED PLASTIC (GRP), COLOUR - BS4800 14 C 39 (HOLLY GREEN) TO MATCH EXISTING. MANUFACTURED TO LCPB 1175 RATING 3.

DOORS : COLOUR - BS4800 14 C 39 (HOLLY GREEN) TO MATCH EXISTING. MANUFACTURED TO LCPB 1175 RATING 3.

LOUVRES : GALVANISED MILD STEEL FRAMES WITH SOLID SHEET STEEL BLADES PAINTED (HOLLY GREEN).

SLAB: REINFORCED CONCRETE BASE SLAB WITH CABLE TRENCH BELOW FINISHED GROUND

LEGEND

- EXTENT OF SITE BOUNDARY
- APPLICATION BOUNDARY

P02	ISSUED FOR PLANNING APPROVAL	02.11.17
P01	ISSUED FOR PLANNING APPROVAL	16.10.17
Rev.	Change Log	Date
S4	P02 CC DJ BS GB	02.11.17

GHD The Studio, 51 Brookfield Road
Cheadle, SK8 1ES, United Kingdom
T 0161 491 4600 E UKmail@ghd.com
W www.ghd.com

GHD is a trading name of the GHD Livington group of companies. The GHD Livington group companies are part of global engineering consultancy GHD and include: Brinkert Stevens Colman Partnership Limited (number 0268136), George Hutchinson Associates Limited (number 02174513), GHD Livington Limited (number 05661240) Livington Gunn Projects Limited (number 02399156) Registered offices at Livington House, Tarns Road, Frodsham WA6 6XH, UK.

Interserve INTERSERVE CONSTRUCTION LTD.
KEYS ROAD
NIX'S HILL INDUSTRIAL ESTATE
ALFRETON
DERBYSHIRE
DE55 7FQ
Tel: 01773 547500
Fax: 01773 547501

INTERSERVE CONSTRUCTION LIMITED

YorkshireWater Client: Yorkshire Water Services Ltd
Western House,
Western Way,
Halifax Road,
BD6 2SZ

Framework:	AMP 6	Work Stream:	LARGE
YW Batch ID / Project Code:	R1263	YW Solution ID:	3022012
Site:	LUNDWOOD WwTW UPGRADE AMP 6		
OS Grid Reference:	SE378071	DAZ or DMA Reference:	DAZ 308/309
Drawing Title:	PLANNING SUBMISSION ASP No.2 MCC KIOSK PLANS AND ELEVATIONS		
SAP Reference:	SA100002497		
Original Design / OEM Reference:	---	Scale:	AS SHOWN
Status Description:	FOR CONSTRUCTION APPROVAL	Status:	S4
Drawing Number:	R1263-GHD-316-01-DR-C-01036	Size:	A1
		Revision:	P02