
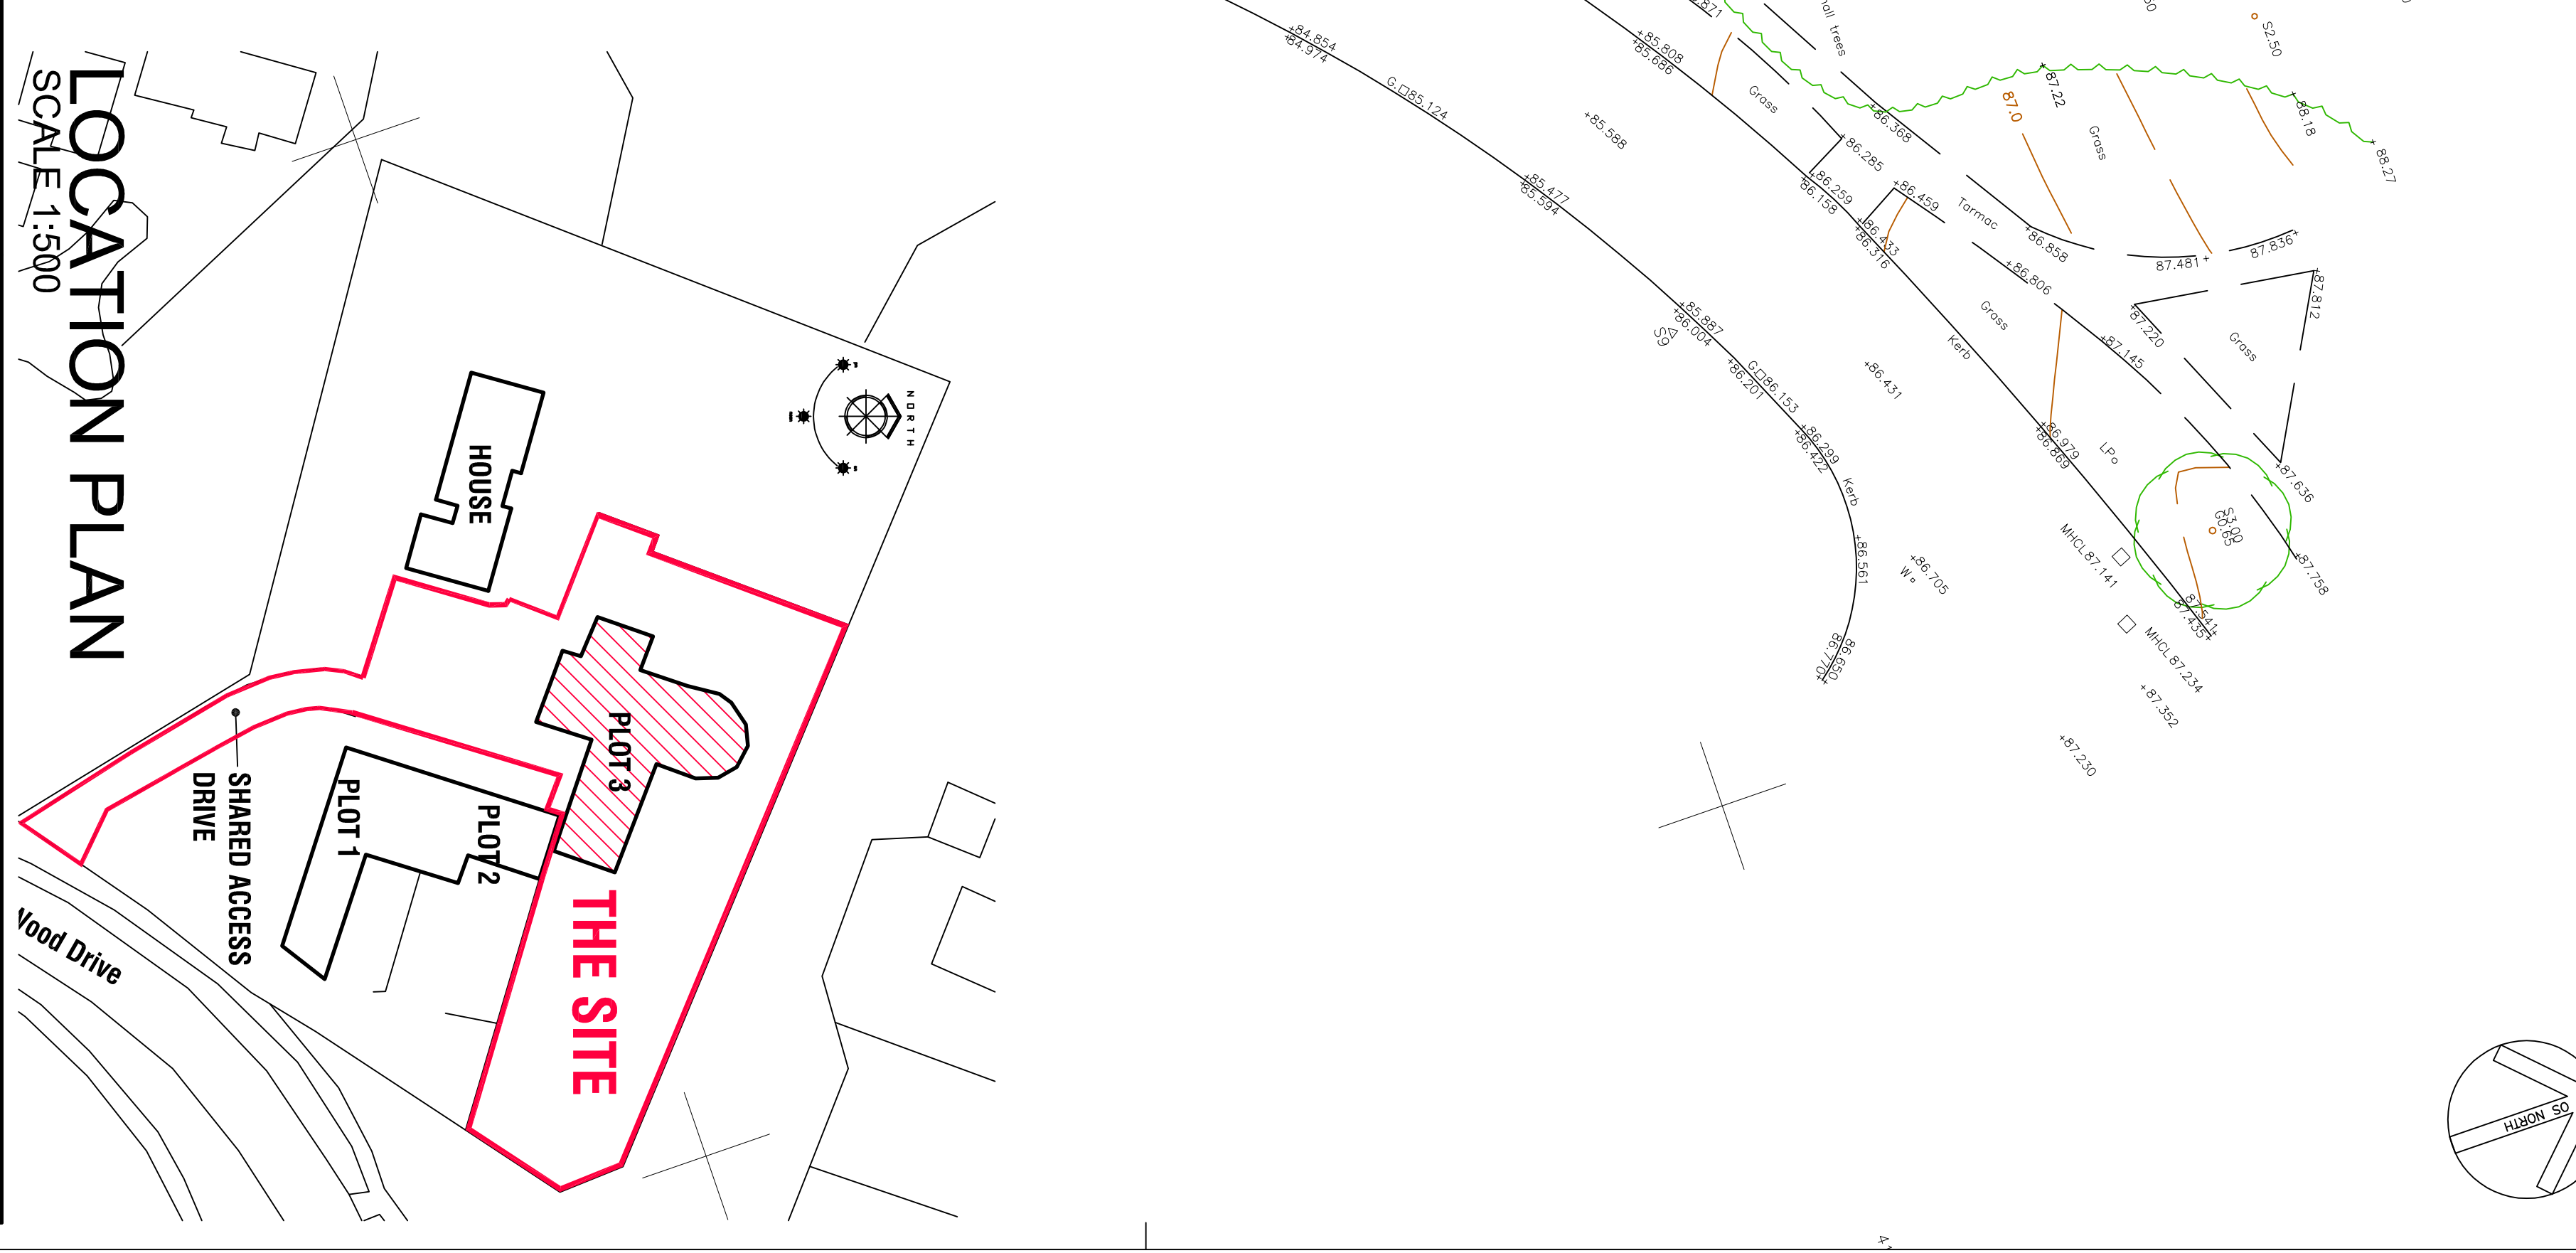


Easting	Northing	Level
432020.781	410024.537	83.904
432007.414	410049.482	85.856
432056.495	410072.446	88.412
432021.581	410088.761	88.985
432006.531	410091.345	88.971
431979.551	410071.304	87.617
431976.967	410058.140	87.262
432037.899	410017.485	83.863
432062.753	410043.989	86.057

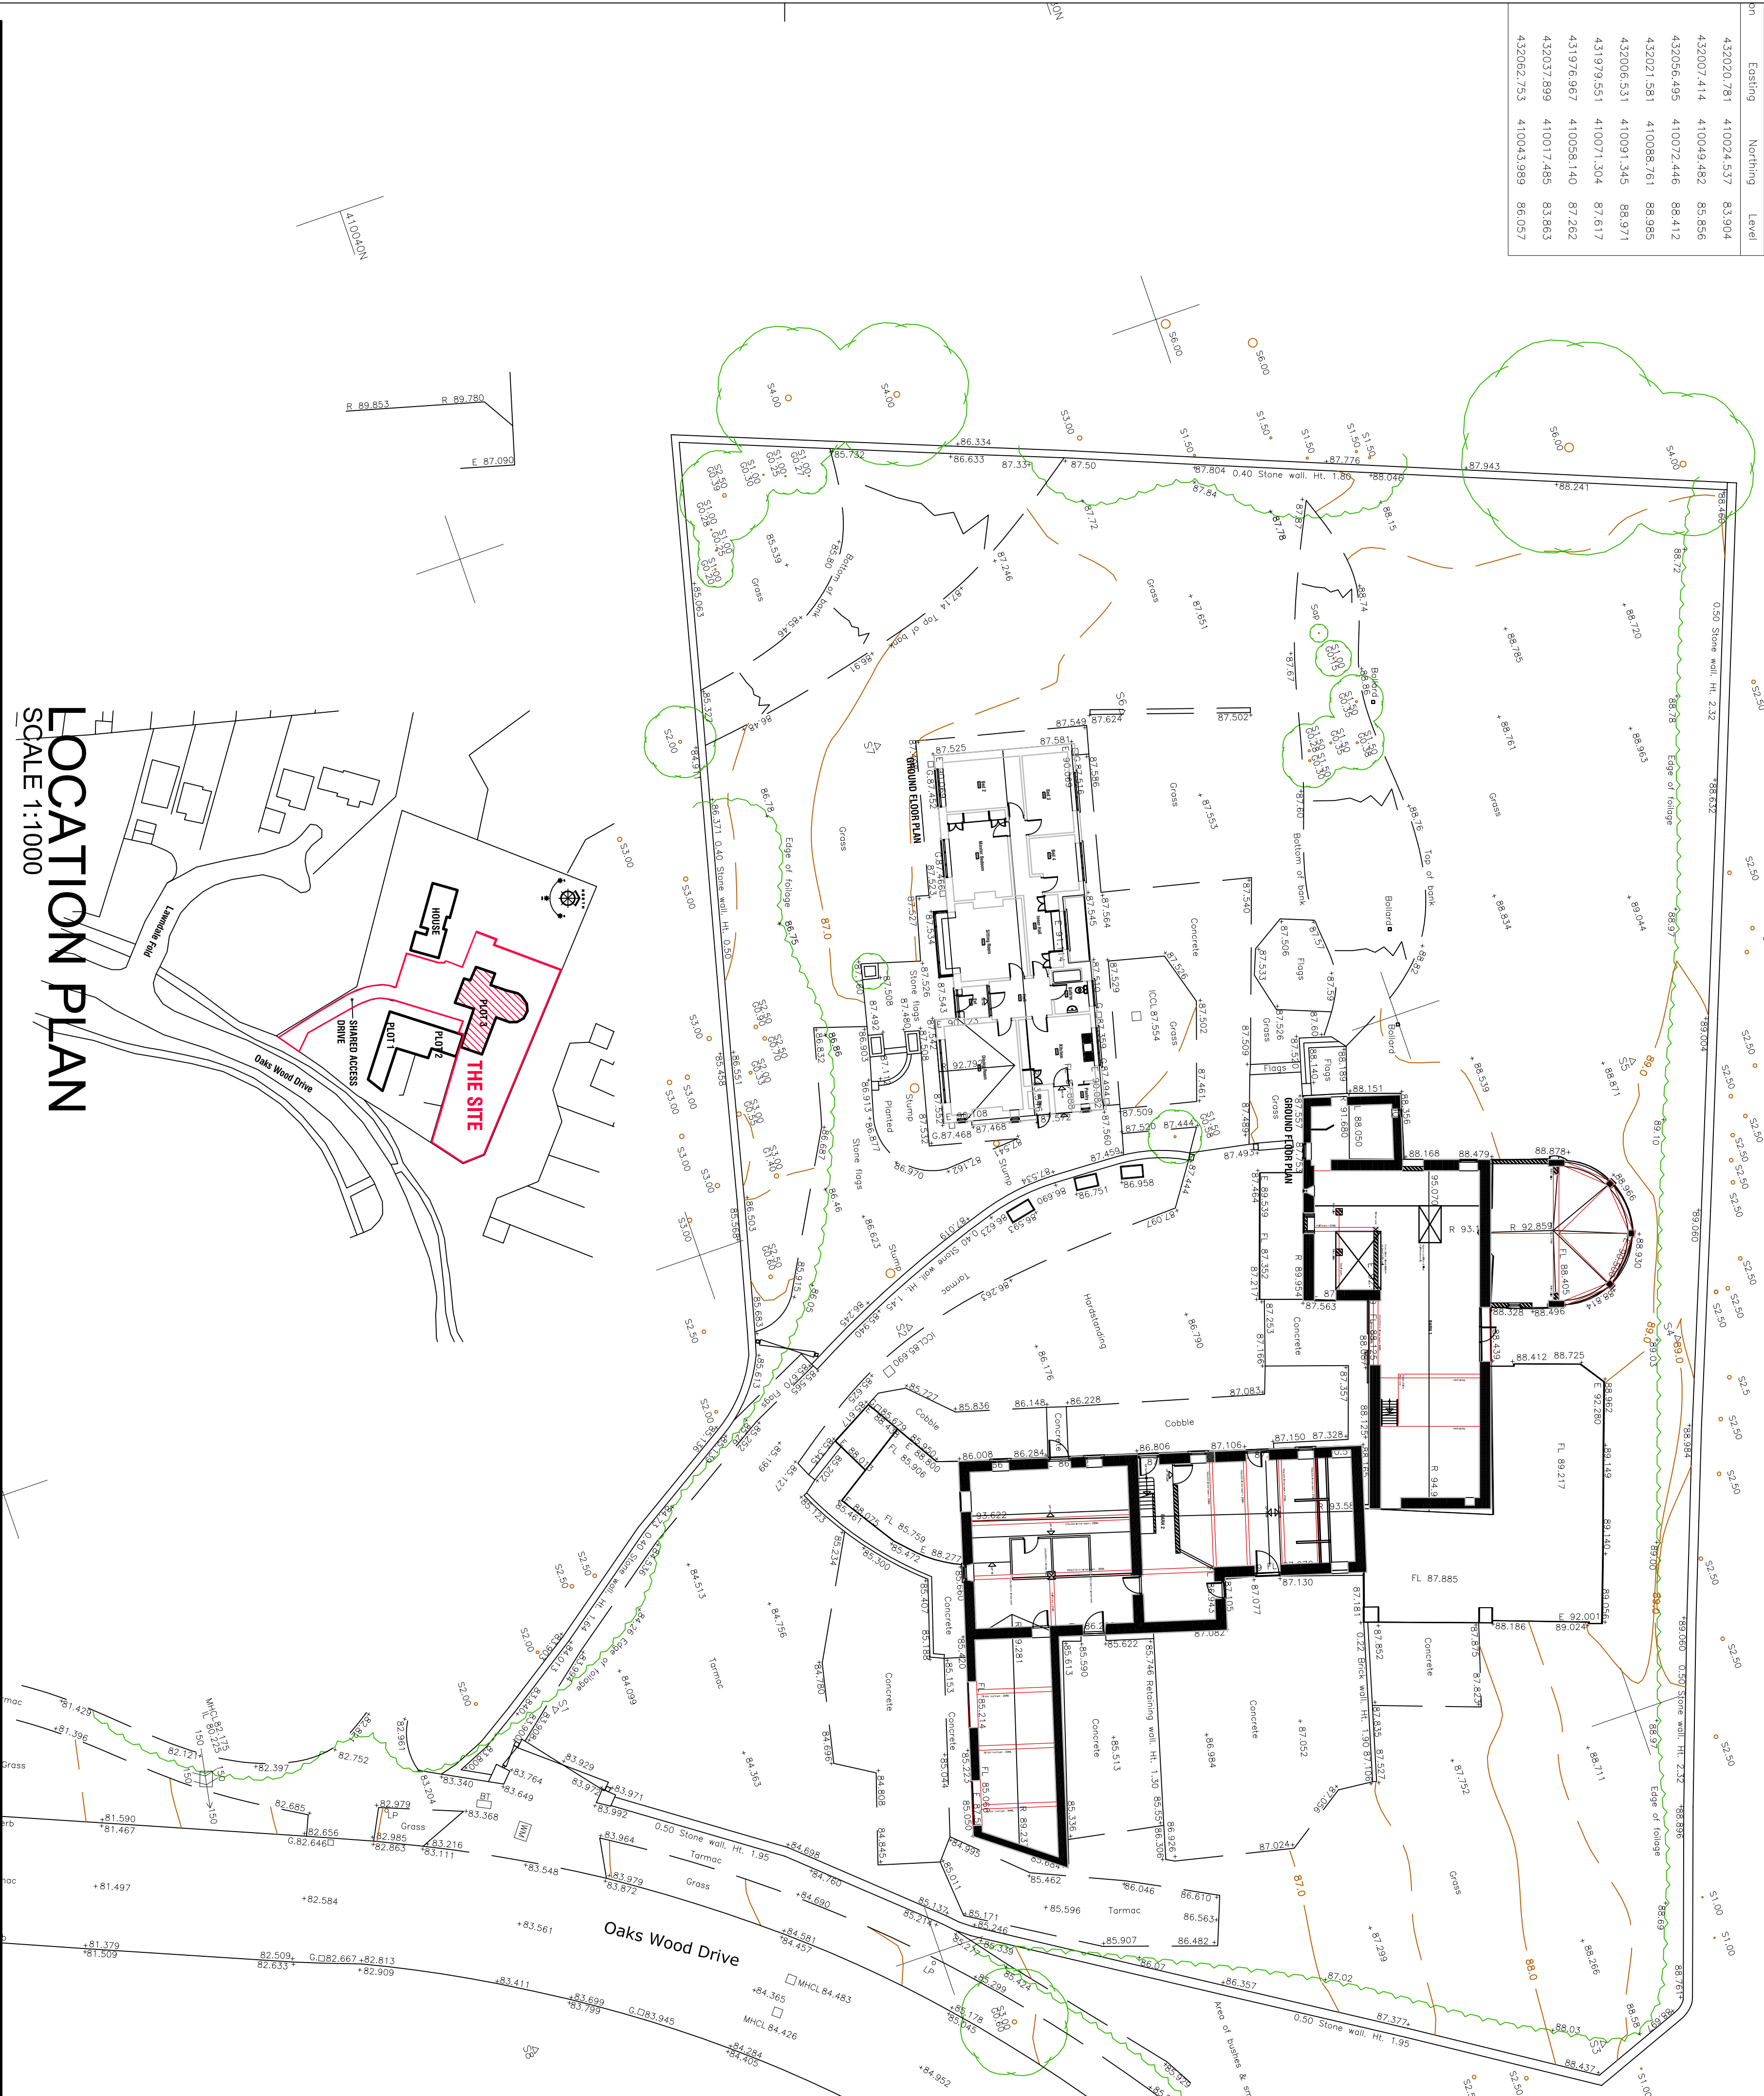

Notes:

1. THE DRAWING AND THE CONTRACTS AND PARTS THEREIN ARE THE PROPERTY OF NYP ARCHITECTURAL SERVICES LTD. AND ARE NOT TO BE USED OR REPRODUCED IN ANY MANNER WITHOUT THE WRITTEN PERMISSION OF NYP ARCHITECTURAL SERVICES LTD.

2. CONTRACTORS AND SUB-CONTRACTORS MUST CHECK AND AGREE ALL DIMENSIONS BEFORE PREPARING SHOP DRAWINGS OR COMMENCING WORK ON SITE.

3. CONTRACTORS ARE RESPONSIBLE FOR INFORMING THE DESIGNER OF ANY DISCREPANCY, DISCREPANCY ON THE DRAWING, OR BETWEEN THE DRAWING AND THE ACTUAL SITUATION ON SITE, PRIOR TO THE COMMENCEMENT OF WORK.

4. WRITTEN DIMENSIONS ONLY ARE TO BE USED FROM THIS DRAWING. IF IN ANY DOUBT ASK FOR CLARIFICATION.

Revisions:

Date: 27-06-2016

Suffix: A

Description: REVISION AMENDED

Date:

Suffix:

Description:

Project: PLOT 3 OAKS FARM
OAKS WOOD DRIVE
DARTON, BARNSELEY

Client: MR P LISTER

Date: APRIL 2016

Scale: AS INDICATED

Ref: 02/31

Dwg. No. PLO2

Rev. A















