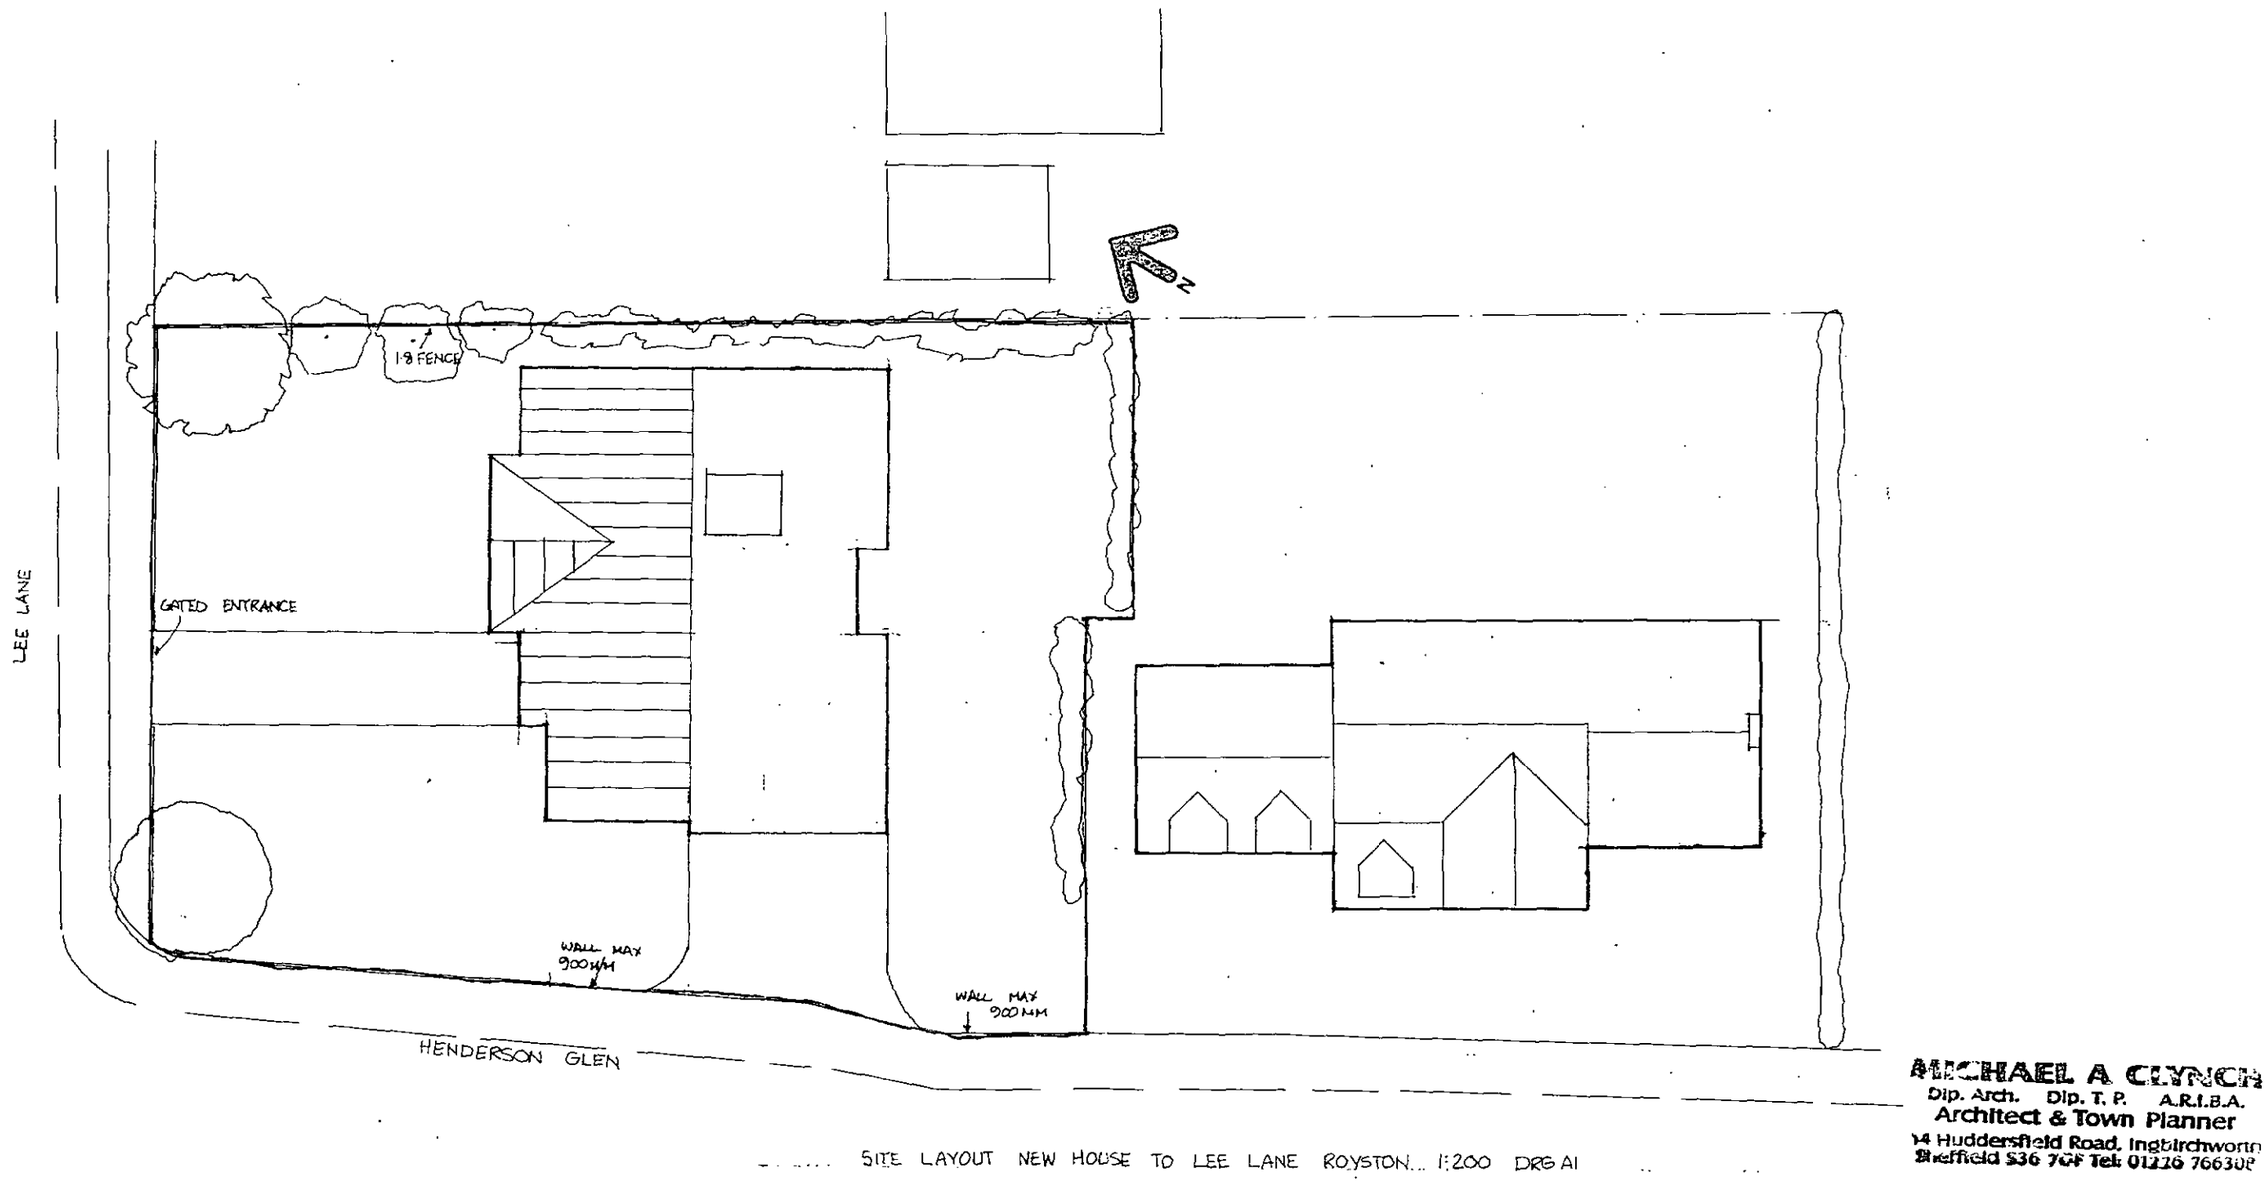


SITE LAYOUT NEW HOUSE TO LEE LANE ROYSTON... 1:200 DRG A1

MICHAEL A CLYNCH
Dip. Arch. Dip. T. P. A.R.I.B.A.
Architect & Town Planner
14 Huddersfield Road, Ingbirchworth
Sheffield S36 7GF Tel: 01226 766308




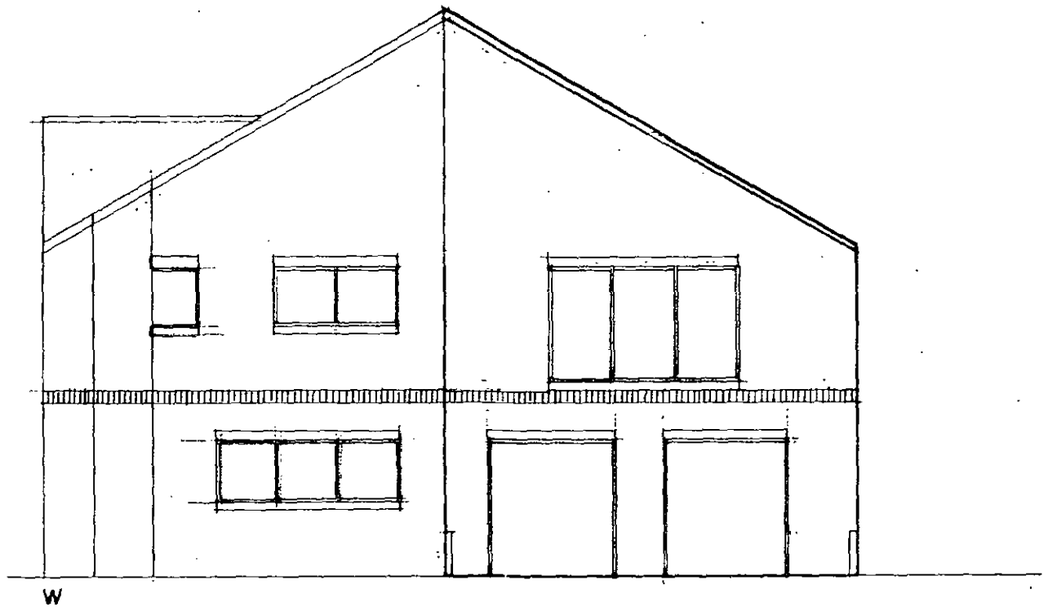


NEW HOUSE TO LEE LANE ROYSTON 1:100 DRG A4 3/2014 ELEVATIONS

MICHAEL A [illegible]
Dip. Arch. Dip. T. P. A.R.I.B.A.
Architect & Town Planner
14 Huddersfield Road, Ingbirchworth
Sheffield S36 7GY Tel: 01226 [illegible]

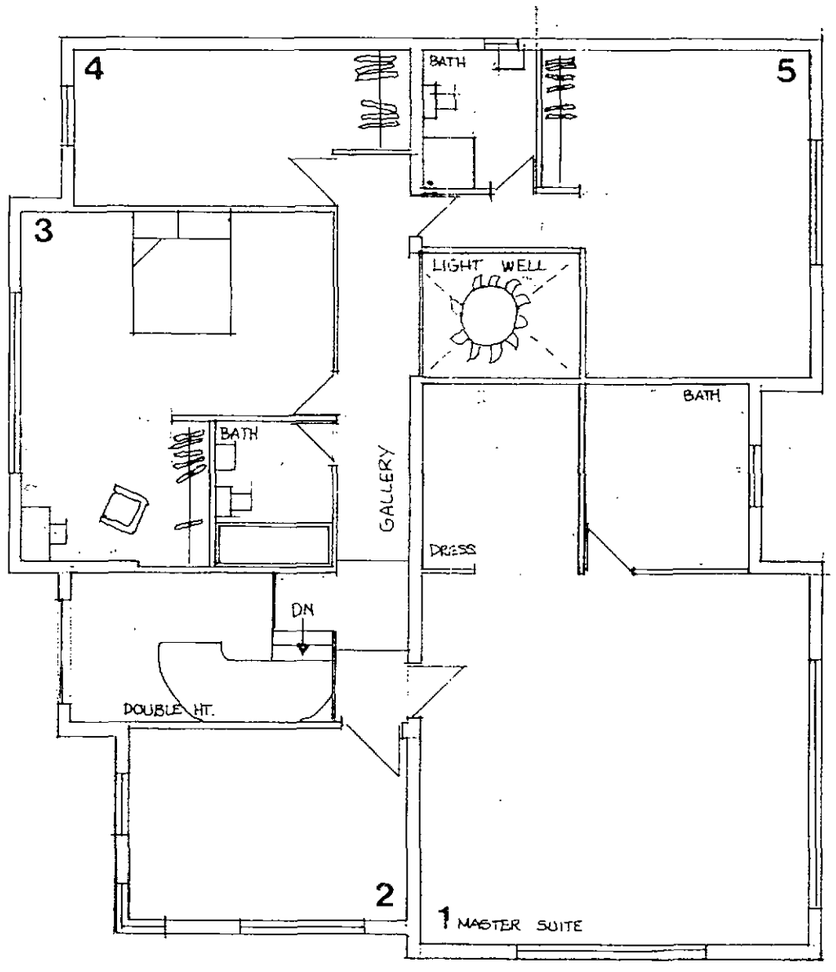


1ST

.. NEW HOUSE TO LEE LANE ROYSTON 1:100 PRG A3. 3/2014. 1ST FLOOR PLAN .....

MICHAEL A CRUICE
Dip. Arch. Dip. T. P. A.R.I.B.A.
Architect & Town Planner
Huddersfield Road, Ingbirchworth
Sheffield S36 7GF Tel: 01226 763 [illegible]

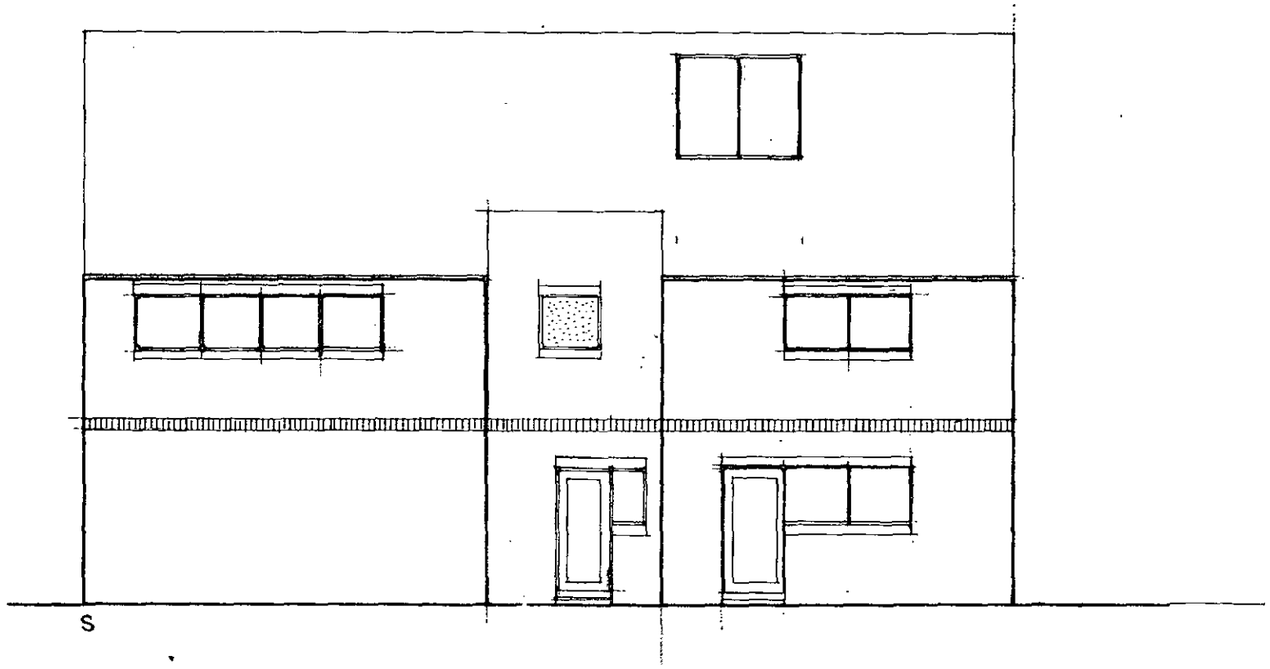


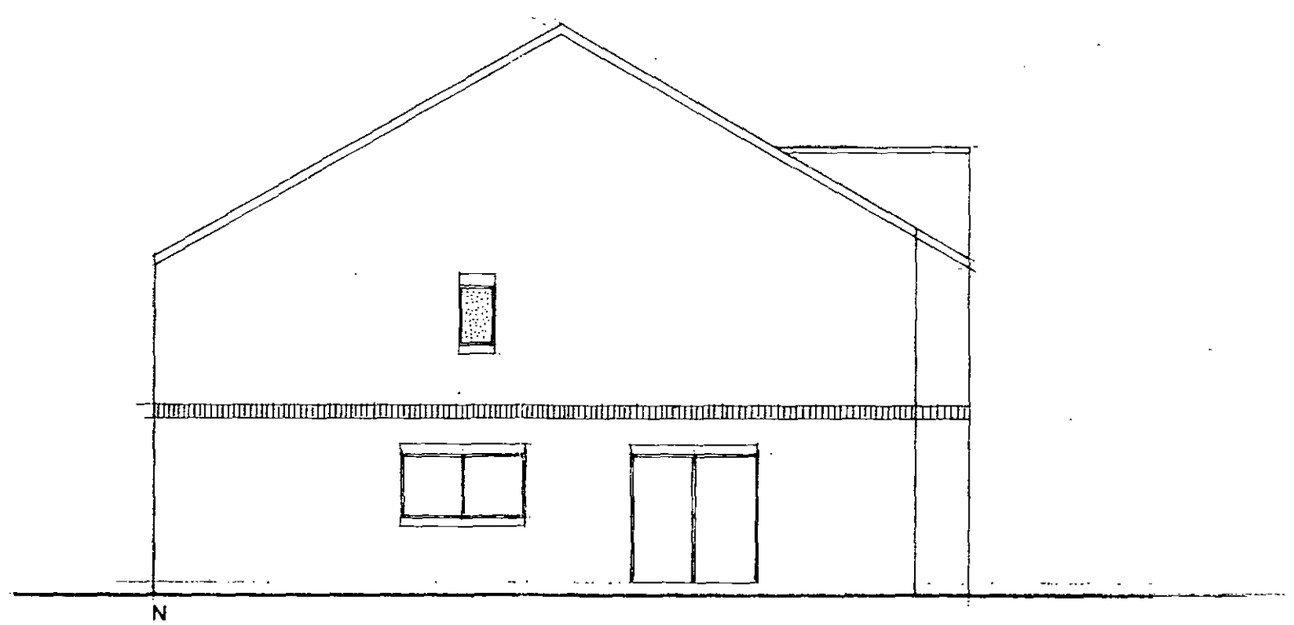


NEW HOUSE TO LEE LANE ROYSTON 1:100 DRG A5 3/2014 ELEVATIONS.

MICHAEL A CRUICE
Dip. Arch. Dip. T. P. A.R.I.B.A.
Architect & Town Planner
14 Huddersfield Road, Ingbirchworth
Sheffield S36 7GF Tel: 01226 763087

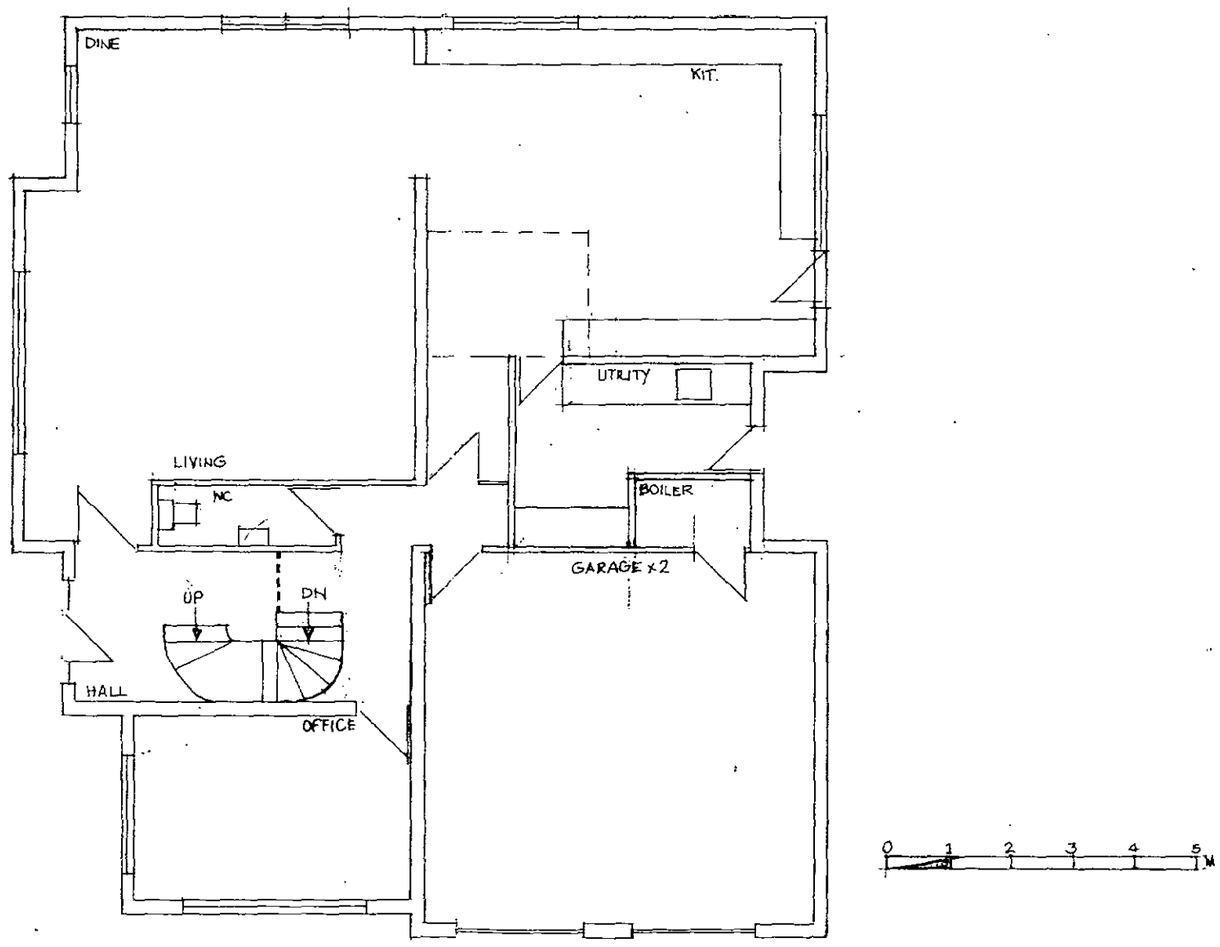


GF

NEW HOUSE TO LEE LANE ROYSTON 1:100 DRG A2 3/2014 G.F. PLAN

MICHAEL A CUNNEA
Dip. Arch. Dip. T. P. A.R.I.B.A.
Architect & Town Planner
Huddersfield Road, Ingbirchworth
Sheffield S36 7GF Tel: 01226 763819