
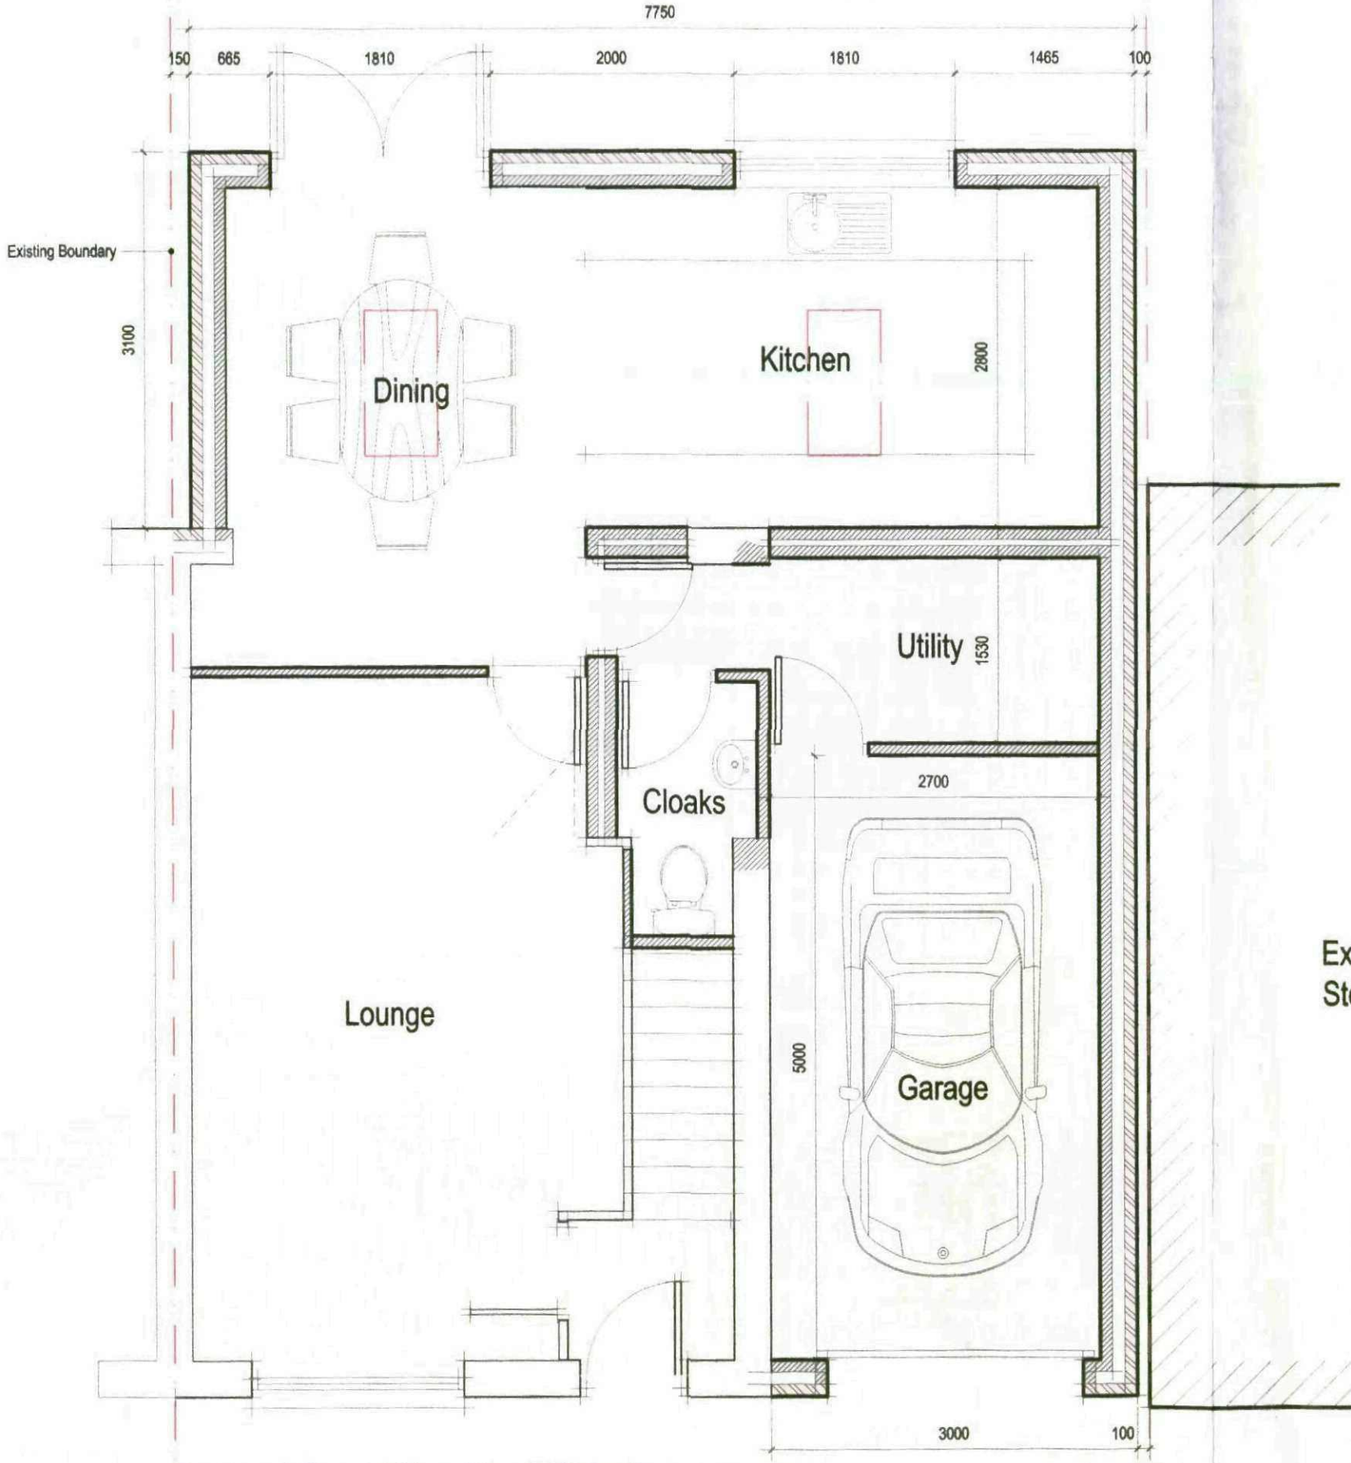



Proposed Ground Floor Plan 1:50 scale

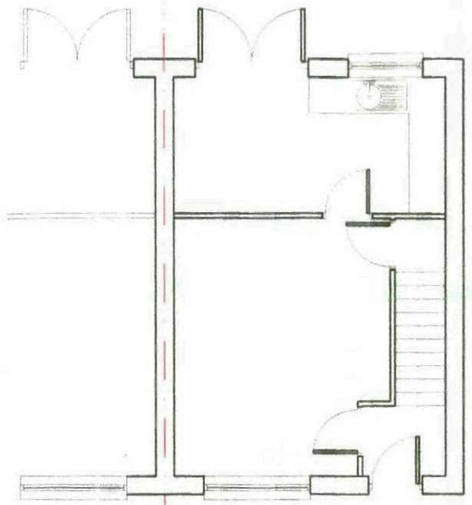


Existing Ground Floor
Plan 1:100 scale

Existing single
Storey Garage

Proposed Two Storey Extension
at no 29 Park View
Shafton, Barnsley 1:50/1:100 Scale 01

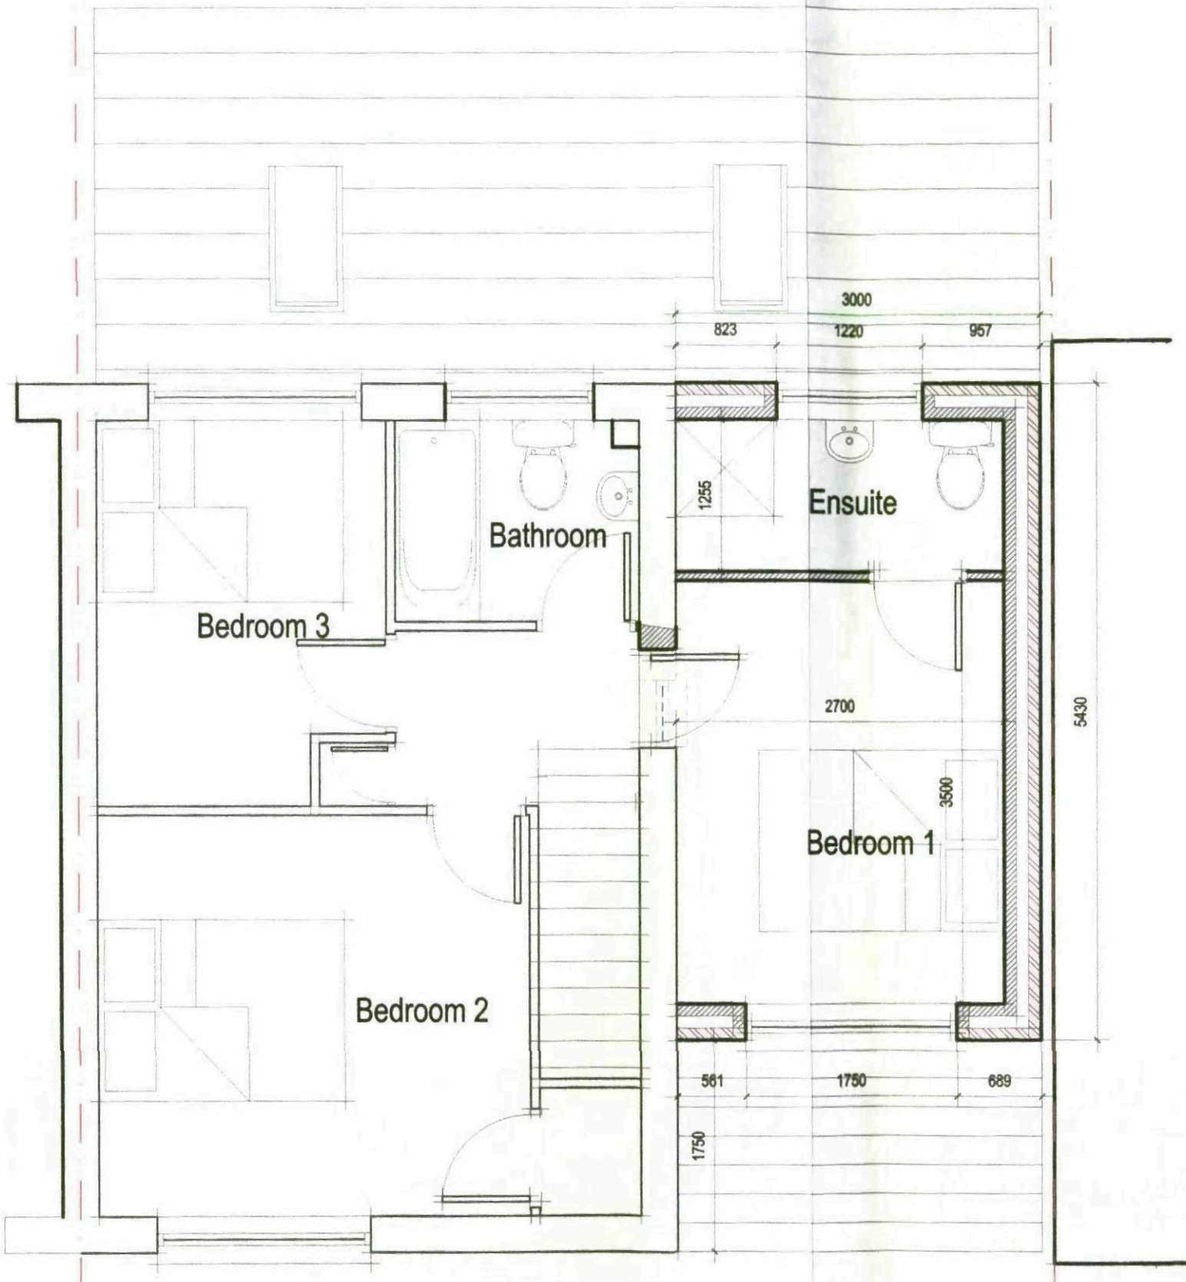


Proposed First Floor Plan 1:50 scale

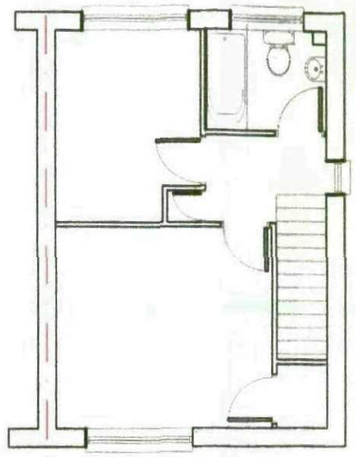


Existing First Floor
Plan 1:100 scale


Proposed Two Storey Extension
at no 29 Park View
Shafton, Barnsley 1:50/1:100 Scale 02

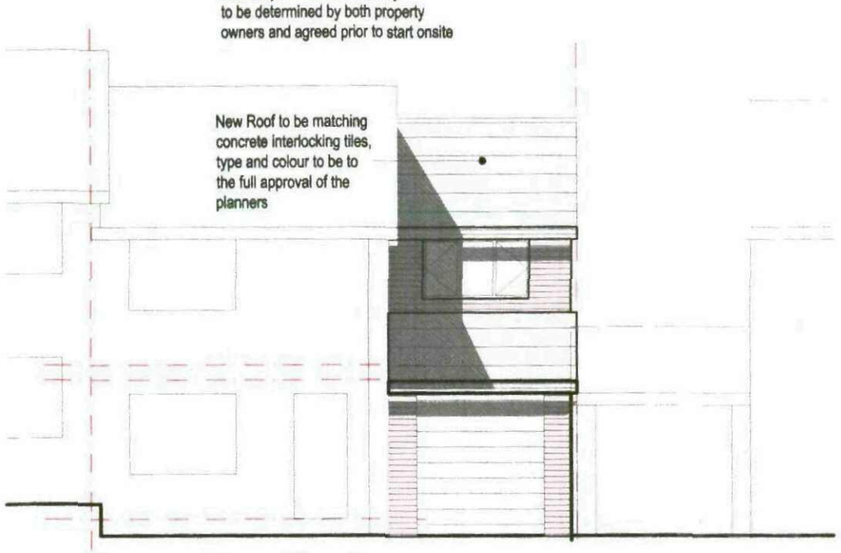


Proposed Front Elevation

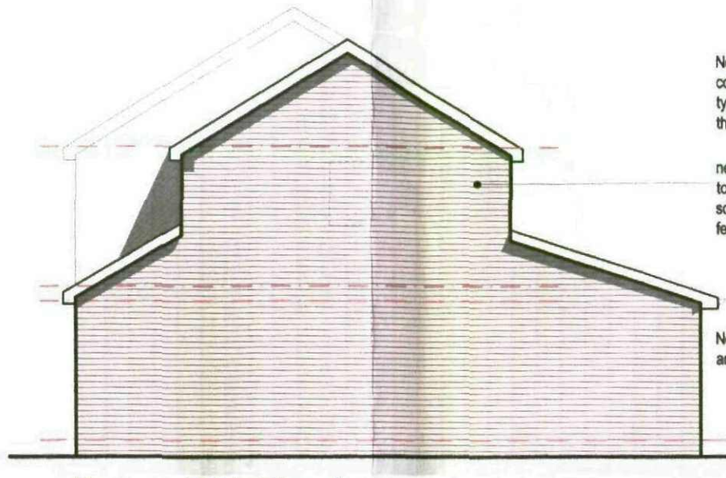


Proposed Side Elevation

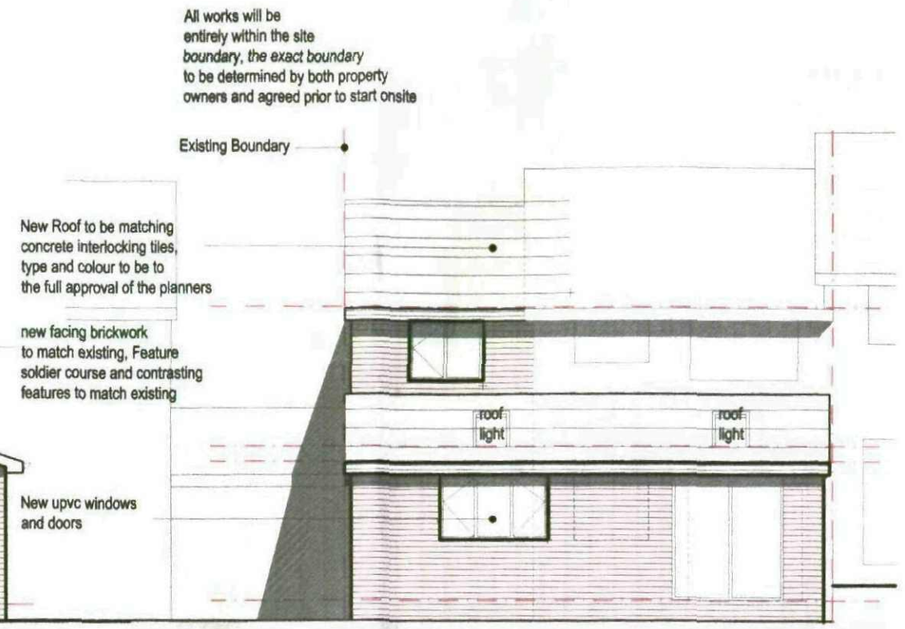


Proposed Rear Elevation

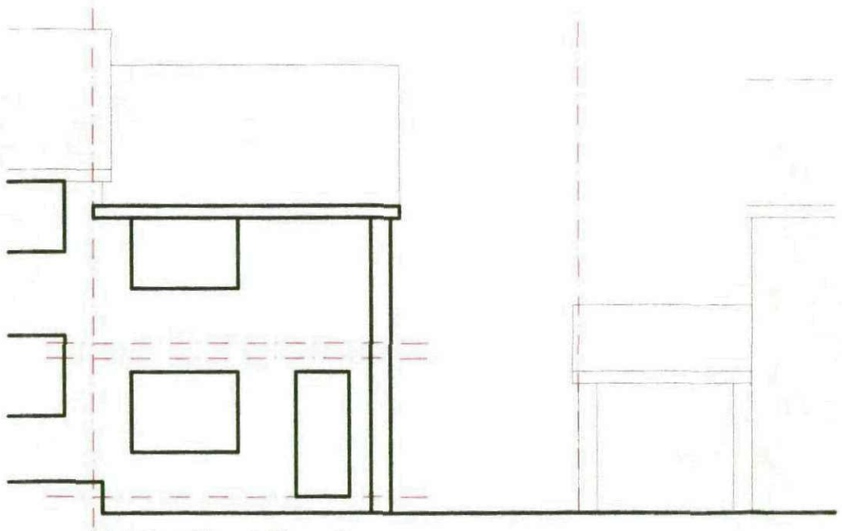

Existing Front Elevation

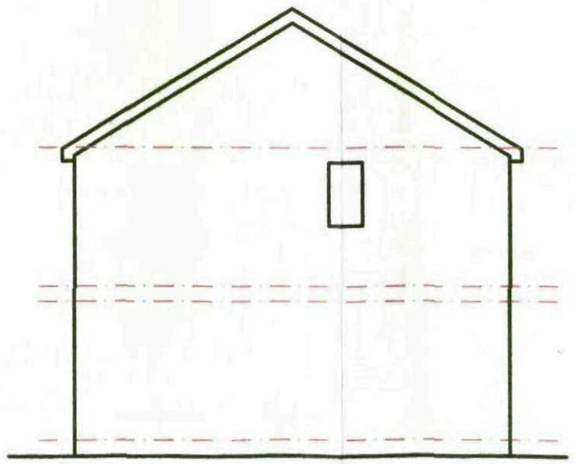


Existing Side Elevation

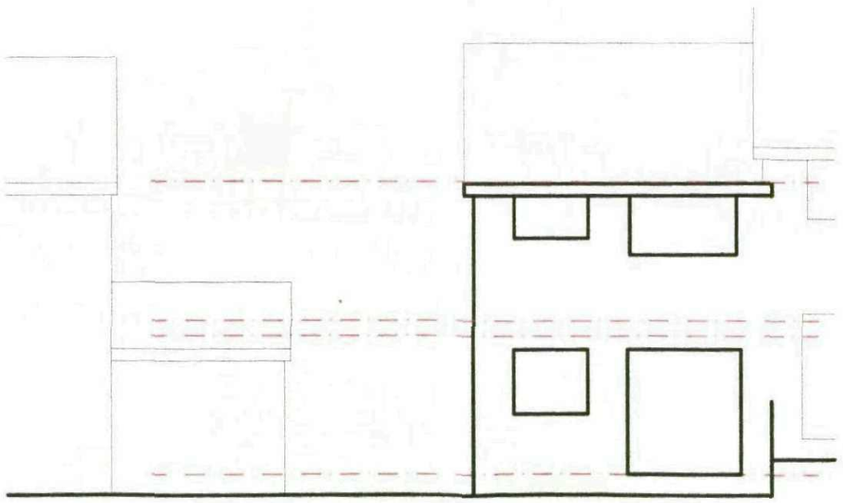

Existing Rear Elevation

Proposed Two Storey Extension
at no 29 Park View
Shafton, Barnsley 1:100 Scale 03

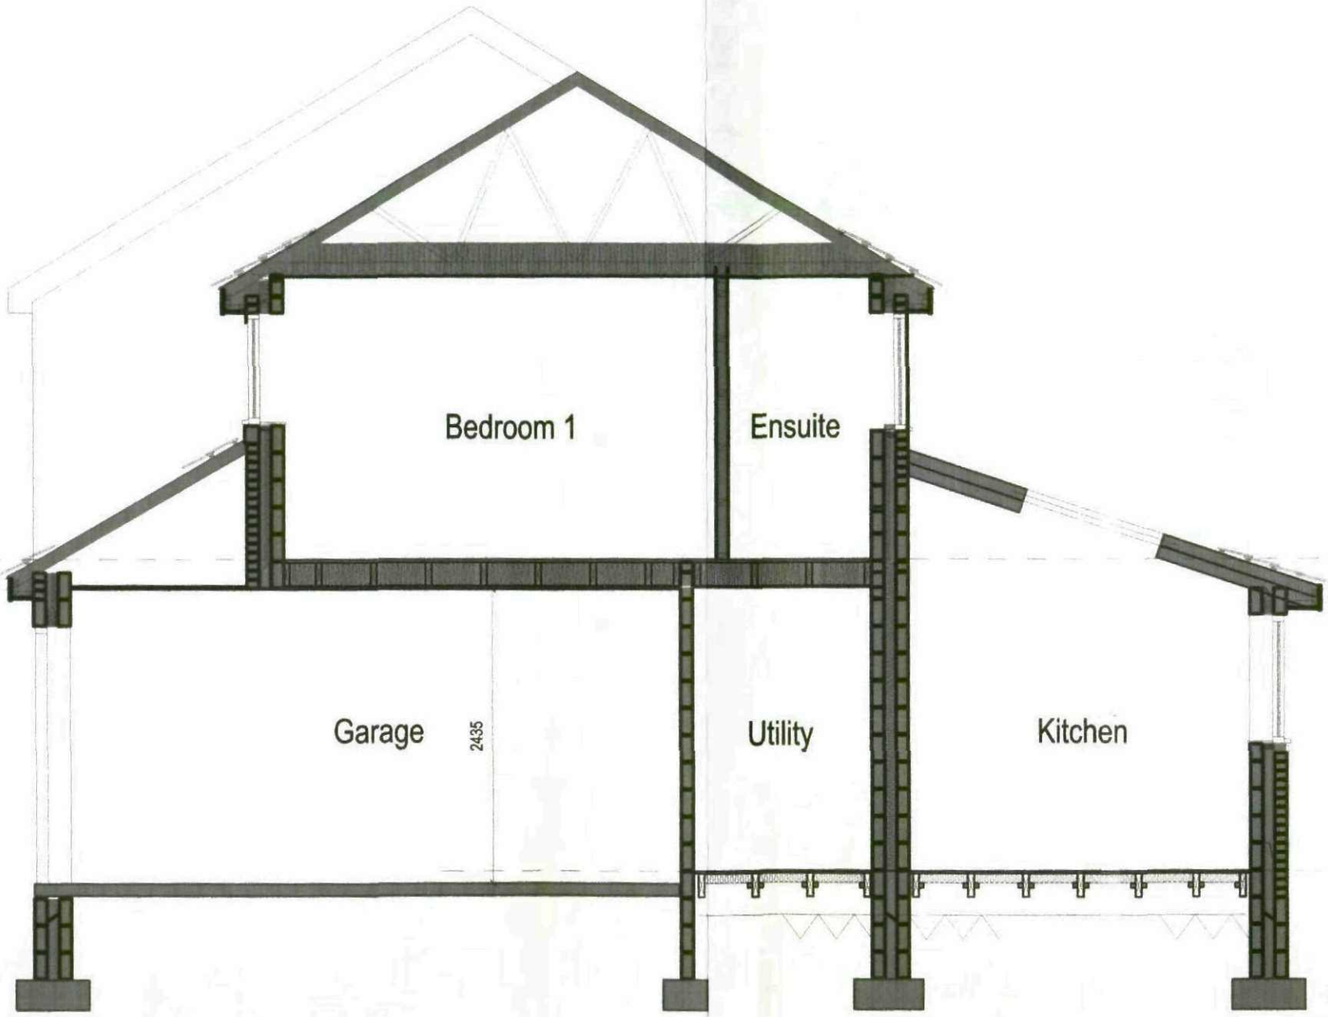

Proposed Basic Section

THIS DRAWING IS ONLY FOR THE PURPOSE
OF GAINING PLANNING APPROVAL,
THE APPOINTED CONTRACTOR IS SOLELY RESPONSIBLE
FOR ACHIEVING FULL BUILDING REGULATIONS
APPROVAL. ALL BOUNDARIES ARE TO BE
CHECKED AND AGREED BY THE CLIENT AND THE
CONTRACTOR PRIOR TO WORKS COMMENCING,
ALL DIMENSIONS SHOWN ARE FOR GUIDANCE
ONLY,THESE MUST BE CHECKED BY THE CONTRACTOR

Proposed Two Storey Extension
at no 29 Park View
Shafton, Barnsley 1:50 Scale 04