
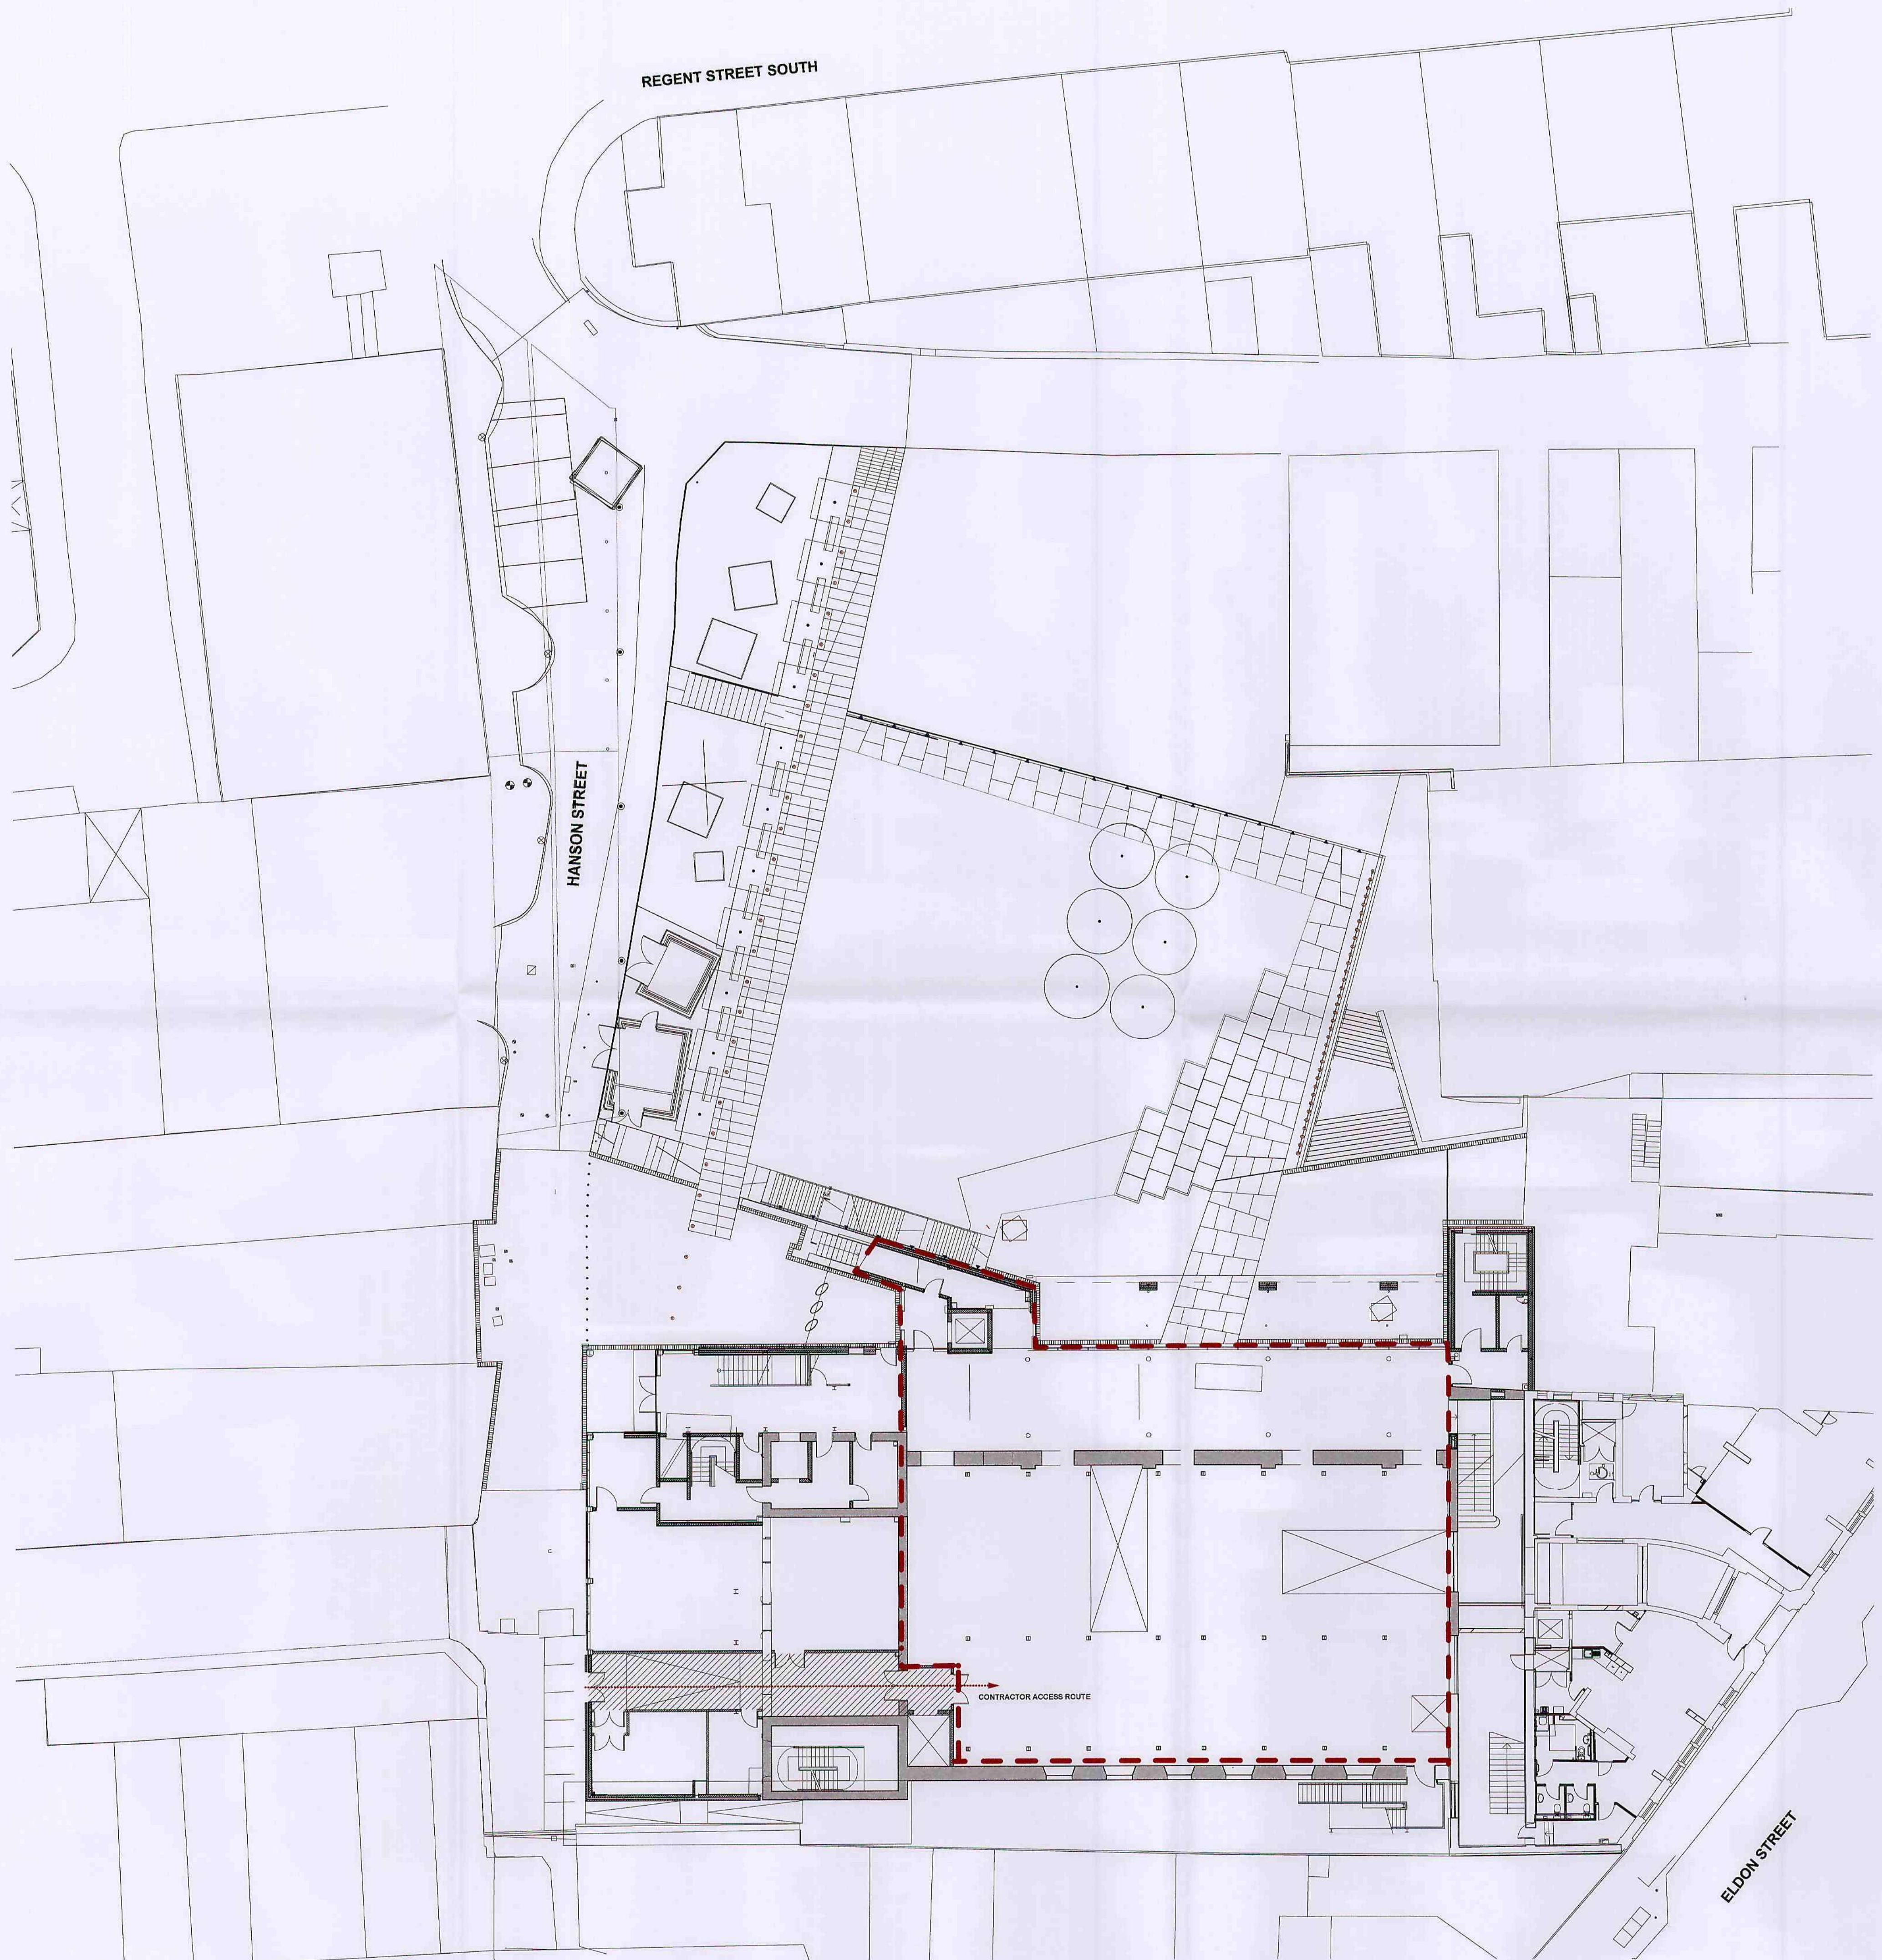


Notes:
 Do not scale from this drawing.
 It is the Contractor's responsibility to check all governing dimensions and verify all dimensions on site before commencing any work or making any shop drawings.
 This drawing to be read in conjunction with structural, mechanical and electrical drawings and other relevant information and any discrepancies are to be reported to the Architect.
 Work and materials to be in accordance with the Building Regulations and to comply with relevant British Standards.
 This drawing is the copyright of Allen Tod Architecture Limited and should not be reproduced in whole or in part without their written permission.

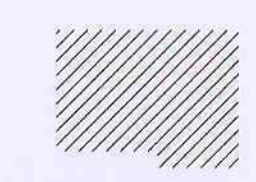

Barnsley Metropolitan
 Borough Council
 -5 FEB 2010
 Corporate Mail Room

allen tod architecture

project: Barnsley Civic Enabling Works
 client: BMBC
 drawing title: Enabling Works Location Plan
 scale @ A1: 1:200 date: 20 June 2008
 drawn: SV checked: AH
 job no: 200969 drawing no: 210
 issue status: Tender revision: P2
 file ref:
 Leeds: leads@allentod.co.uk
 The Studio, 32 The Cais
 Leeds LS2 7EW
 tel: 0113 244 9973 fax: 0113 242 3667
 Sheffield: sheffeld@allentod.co.uk
 The Studio, 11th Floor, St James House,
 Vicar Lane, Sheffield S1 2EX
 tel: 0114 241 3440 fax: 0114 241 3441
 www.allentod.co.uk