




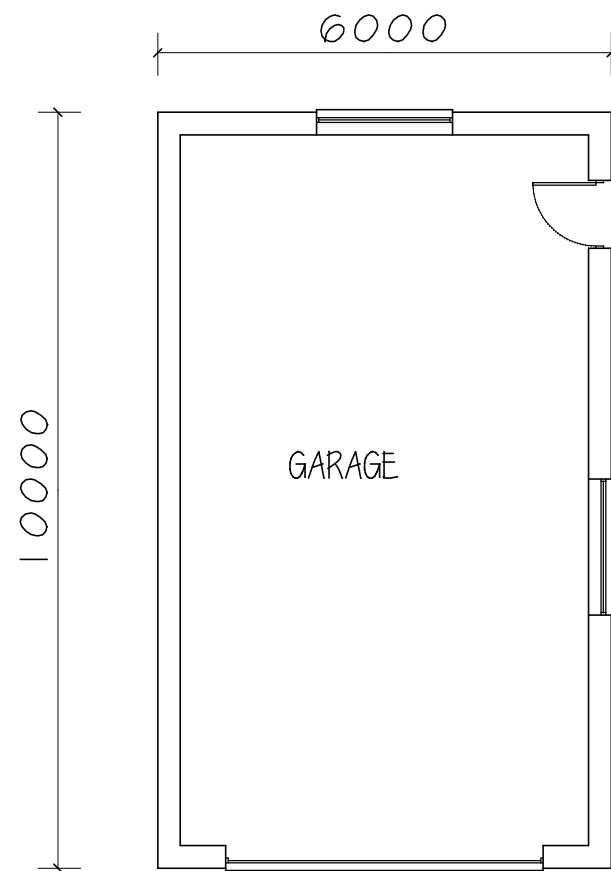


GROUND FLOOR

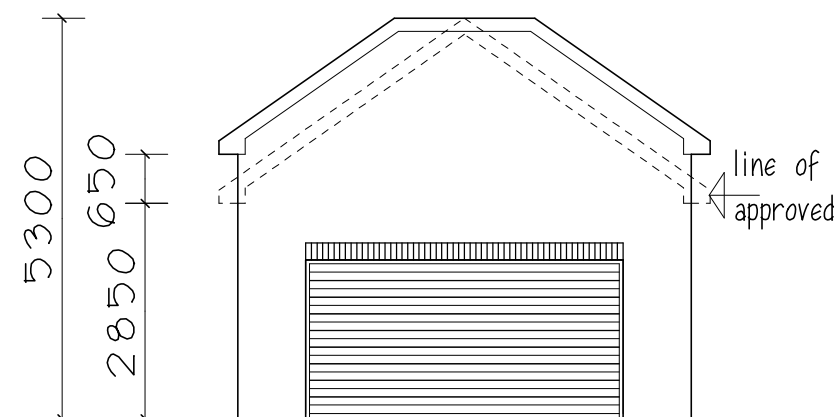


FRONT ELEVATION

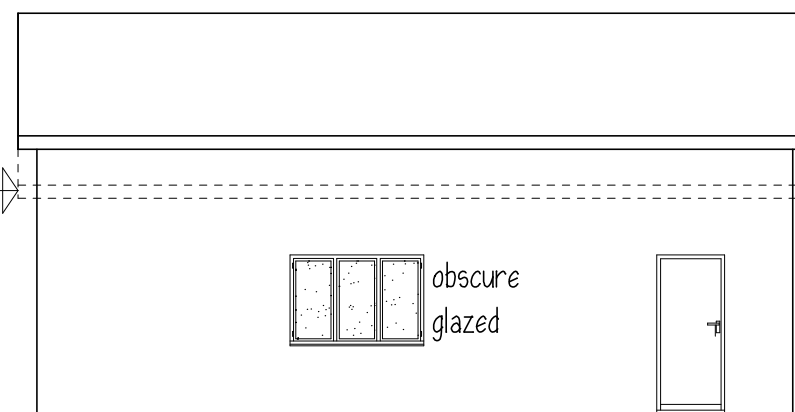

SIDE ELEVATION

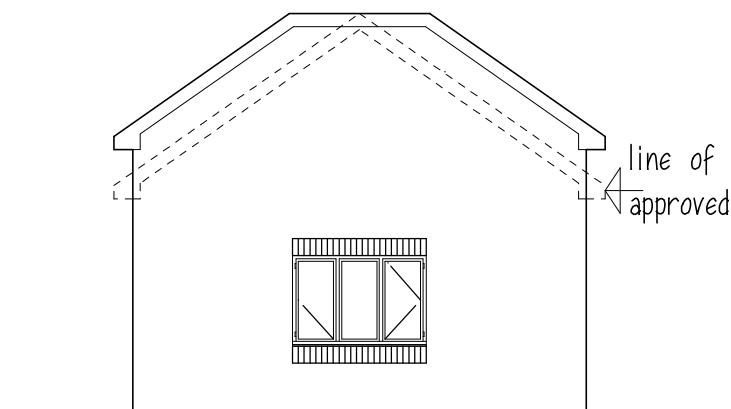

REAR ELEVATION

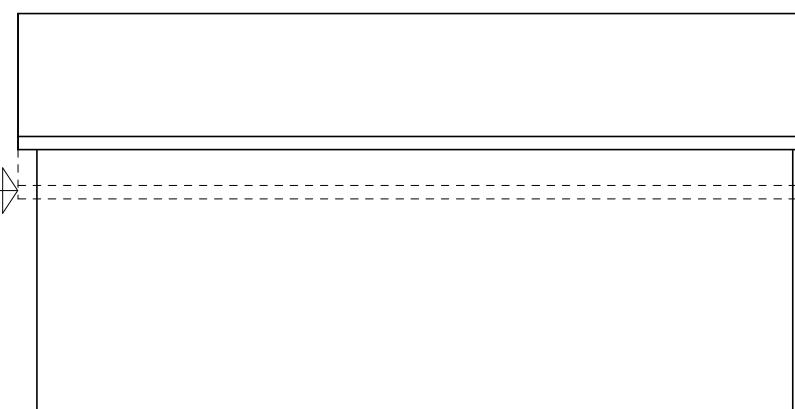

SIDE ELEVATION

ROOF - concrete interlocking tiles
WALLS - brick

hieght of flat roof
asa per original approved roof



Mr D RANDERSON

PROPOSED GARAGE
2 CHURCH STREET
GREAT HOUGHTON

PLAN AND ELEVATIONS

1:100@A3 APRIL 15 Rev C

Peter Thompson

"Linwood"
Barnsley Road
Dodworth

Barnsley S75 3JR
e-mail peter-thompson@hotmail.co.uk



t&f. 01226 201391

m. 07973251730