




PROPOSED REAR ELEVATION

GREY COLOURED
MARLEY MODERN
ROOF TILE TO MATCH
EXISTING

EAVES LEVEL RAISED,
FACING STONE TO
MATCH EXISTING

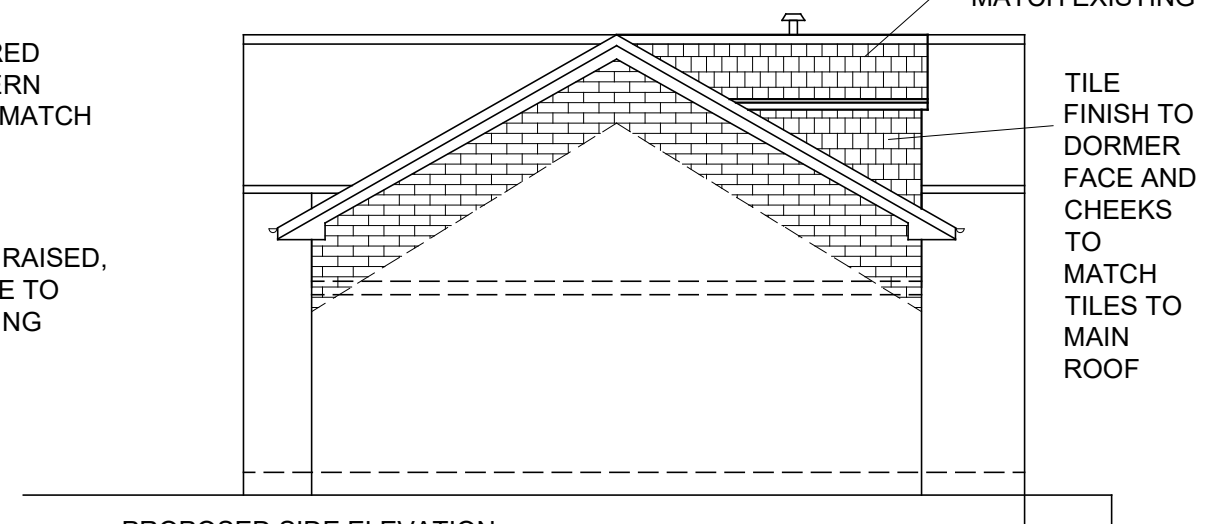

PROPOSED SIDE ELEVATION

GREY COLOURED
MARLEY MODERN
ROOF TILE TO
DORMER ROOF TO
MATCH EXISTING

TILE
FINISH TO
DORMER
FACE AND
CHEEKS
TO
MATCH
TILES TO
MAIN
ROOF

CHIMNEY TO BE EXTENDED

TILE FINISH TO
DORMER FACE AND
CHEEKS TO MATCH
TILES TO MAIN ROOF

EAVES
LEVEL
RAISED,
FACING
STONE TO
MATCH
EXISTING



PROPOSED FRONT ELEVATION

REV A: Dormer window redesigned

Cobi House, Sycamore Lane, S36 7JZ

FIRST FLOOR EXTENSION TO DWELLING
PROPOSED ELEVATIONS

Scale: 1:100@A3