

K1/"D"

K2/"D"

K3/"D"

K4/"D"

K7/"D"

K9/"D"

K10/"D"

K12/"D"

K6
OPPOSITE
HAND


K5
OPPOSITE
HAND

K8
OPPOSITE
HAND


K11
OPPOSITE
HAND

KEY


IN-SITU
CONCRETE BED
AND BACKING

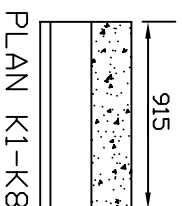


PLAN K1-K8

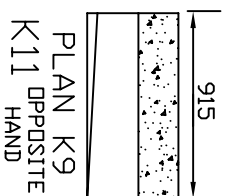

PLAN K9
K11 OPPOSITE
HAND

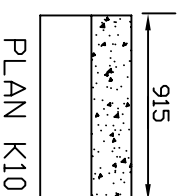


PLAN K10

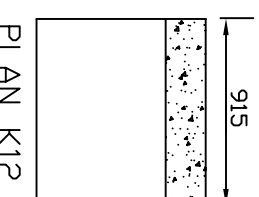


PLAN K12

FRONT ELEVATION


ALL DIMENSIONS IN mm.

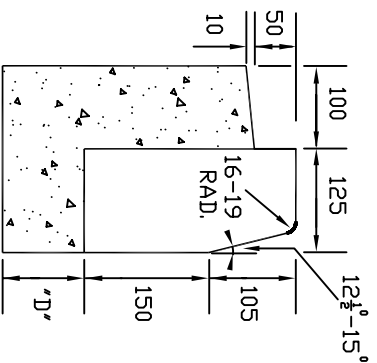


SECTION A-A

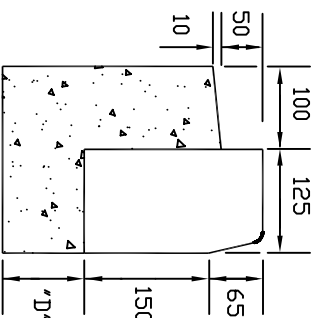


SECTION B-B

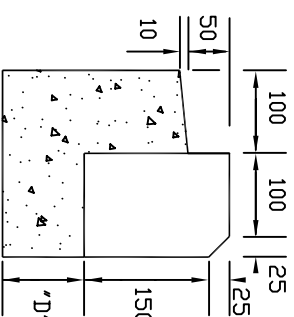


SECTION C-C

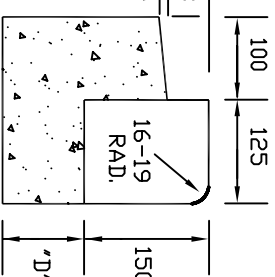

SECTION D-D

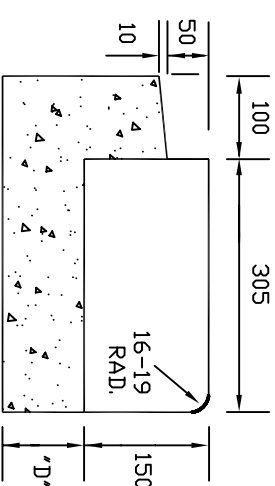

SECTION E-E

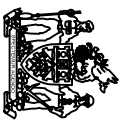

BARNSLEY
Metropolitan Borough Council
Highways & Engineering

KERBING

Scale

N.T.S.

Drawn

Date

FEB 97

Checked

File

Drawing No.

BCD/101/C

© Crown copyright. All rights reserved 100022264 (2006)

D.A. Richardson BSc., M.Eng., M.C.I.O.B., M.I.H.T.,
Assistant Director, Highways & Engineering,
Barnsley S70 2DR.
Tel. (01226) 770770 Fax. (01226) 772222