


Existing Plans

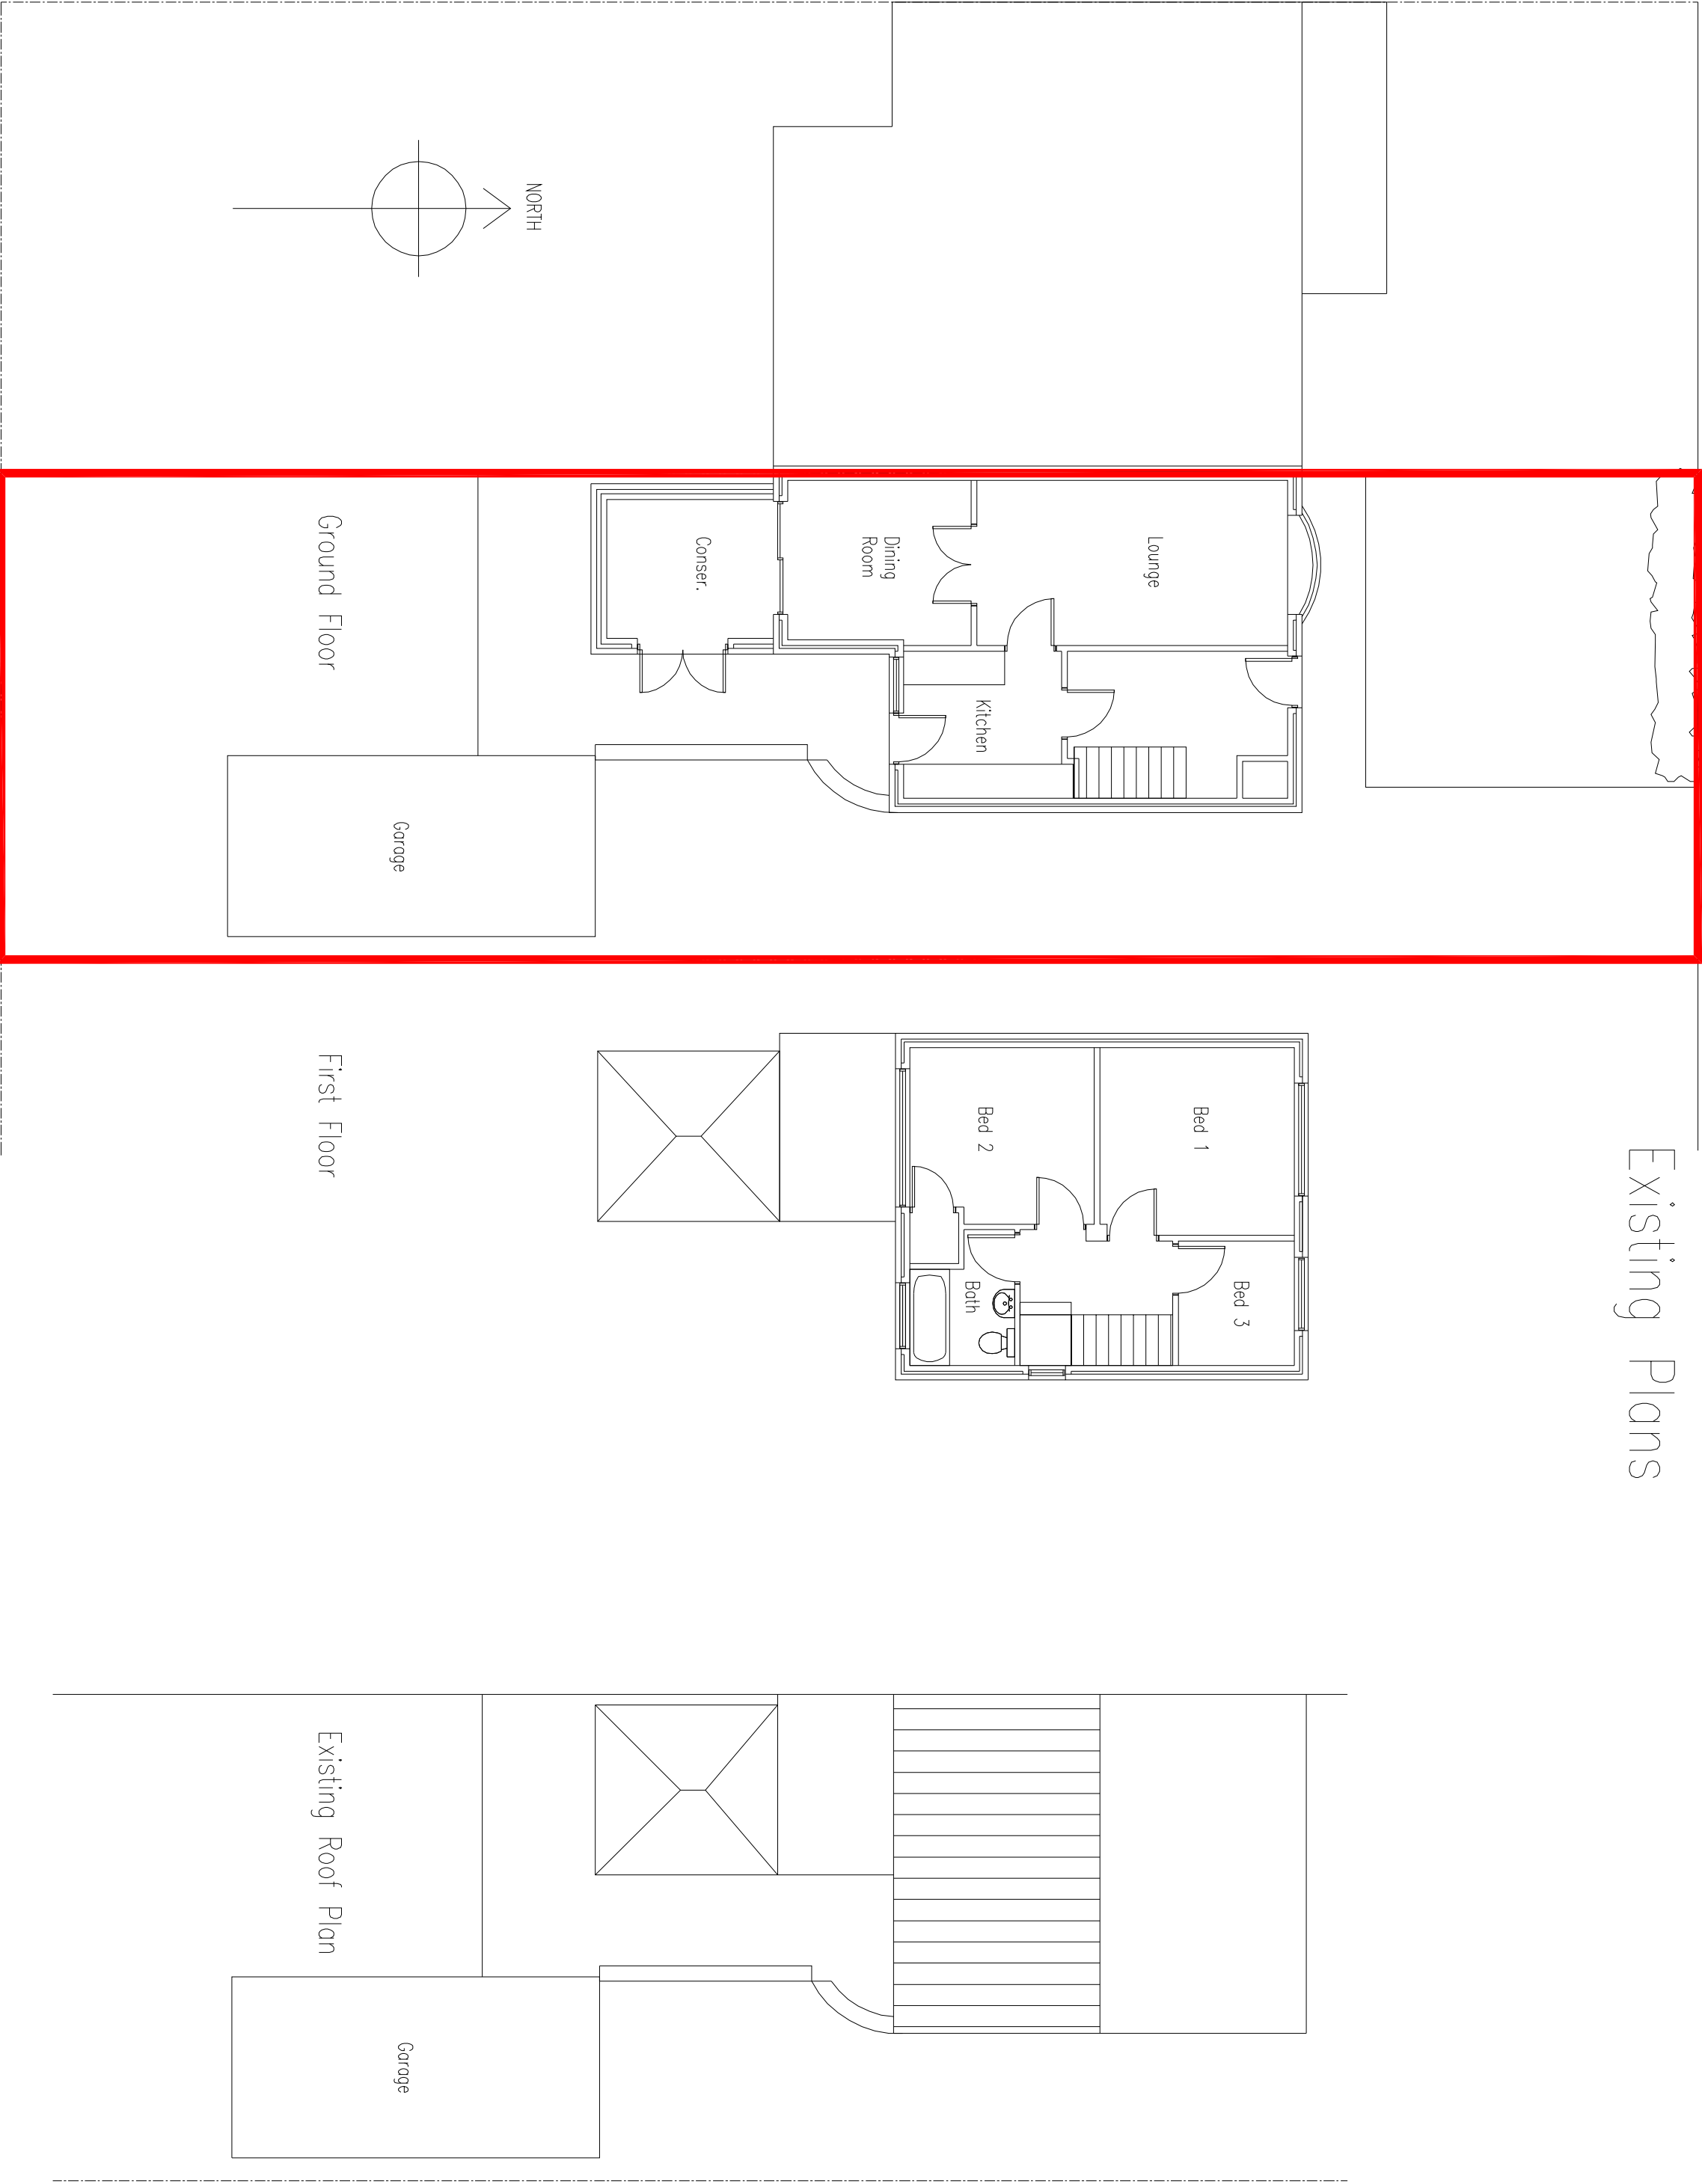

Mr. John Chambers
37 Dove Road, Wombwell, Barnsley.

Materials

Walls – Brickwork to match existing
Roof – Tile to match existing
Windows – White UPVC double glazed
Rainwater Goods – To match existing
SVP's – To be positioned internally and boxed in.
Below Ground Drainage – New layout connected into existing system.

SCALE OF DRAWING 1:100 @ A2

Drawing No. SK-01 –Block Plan