
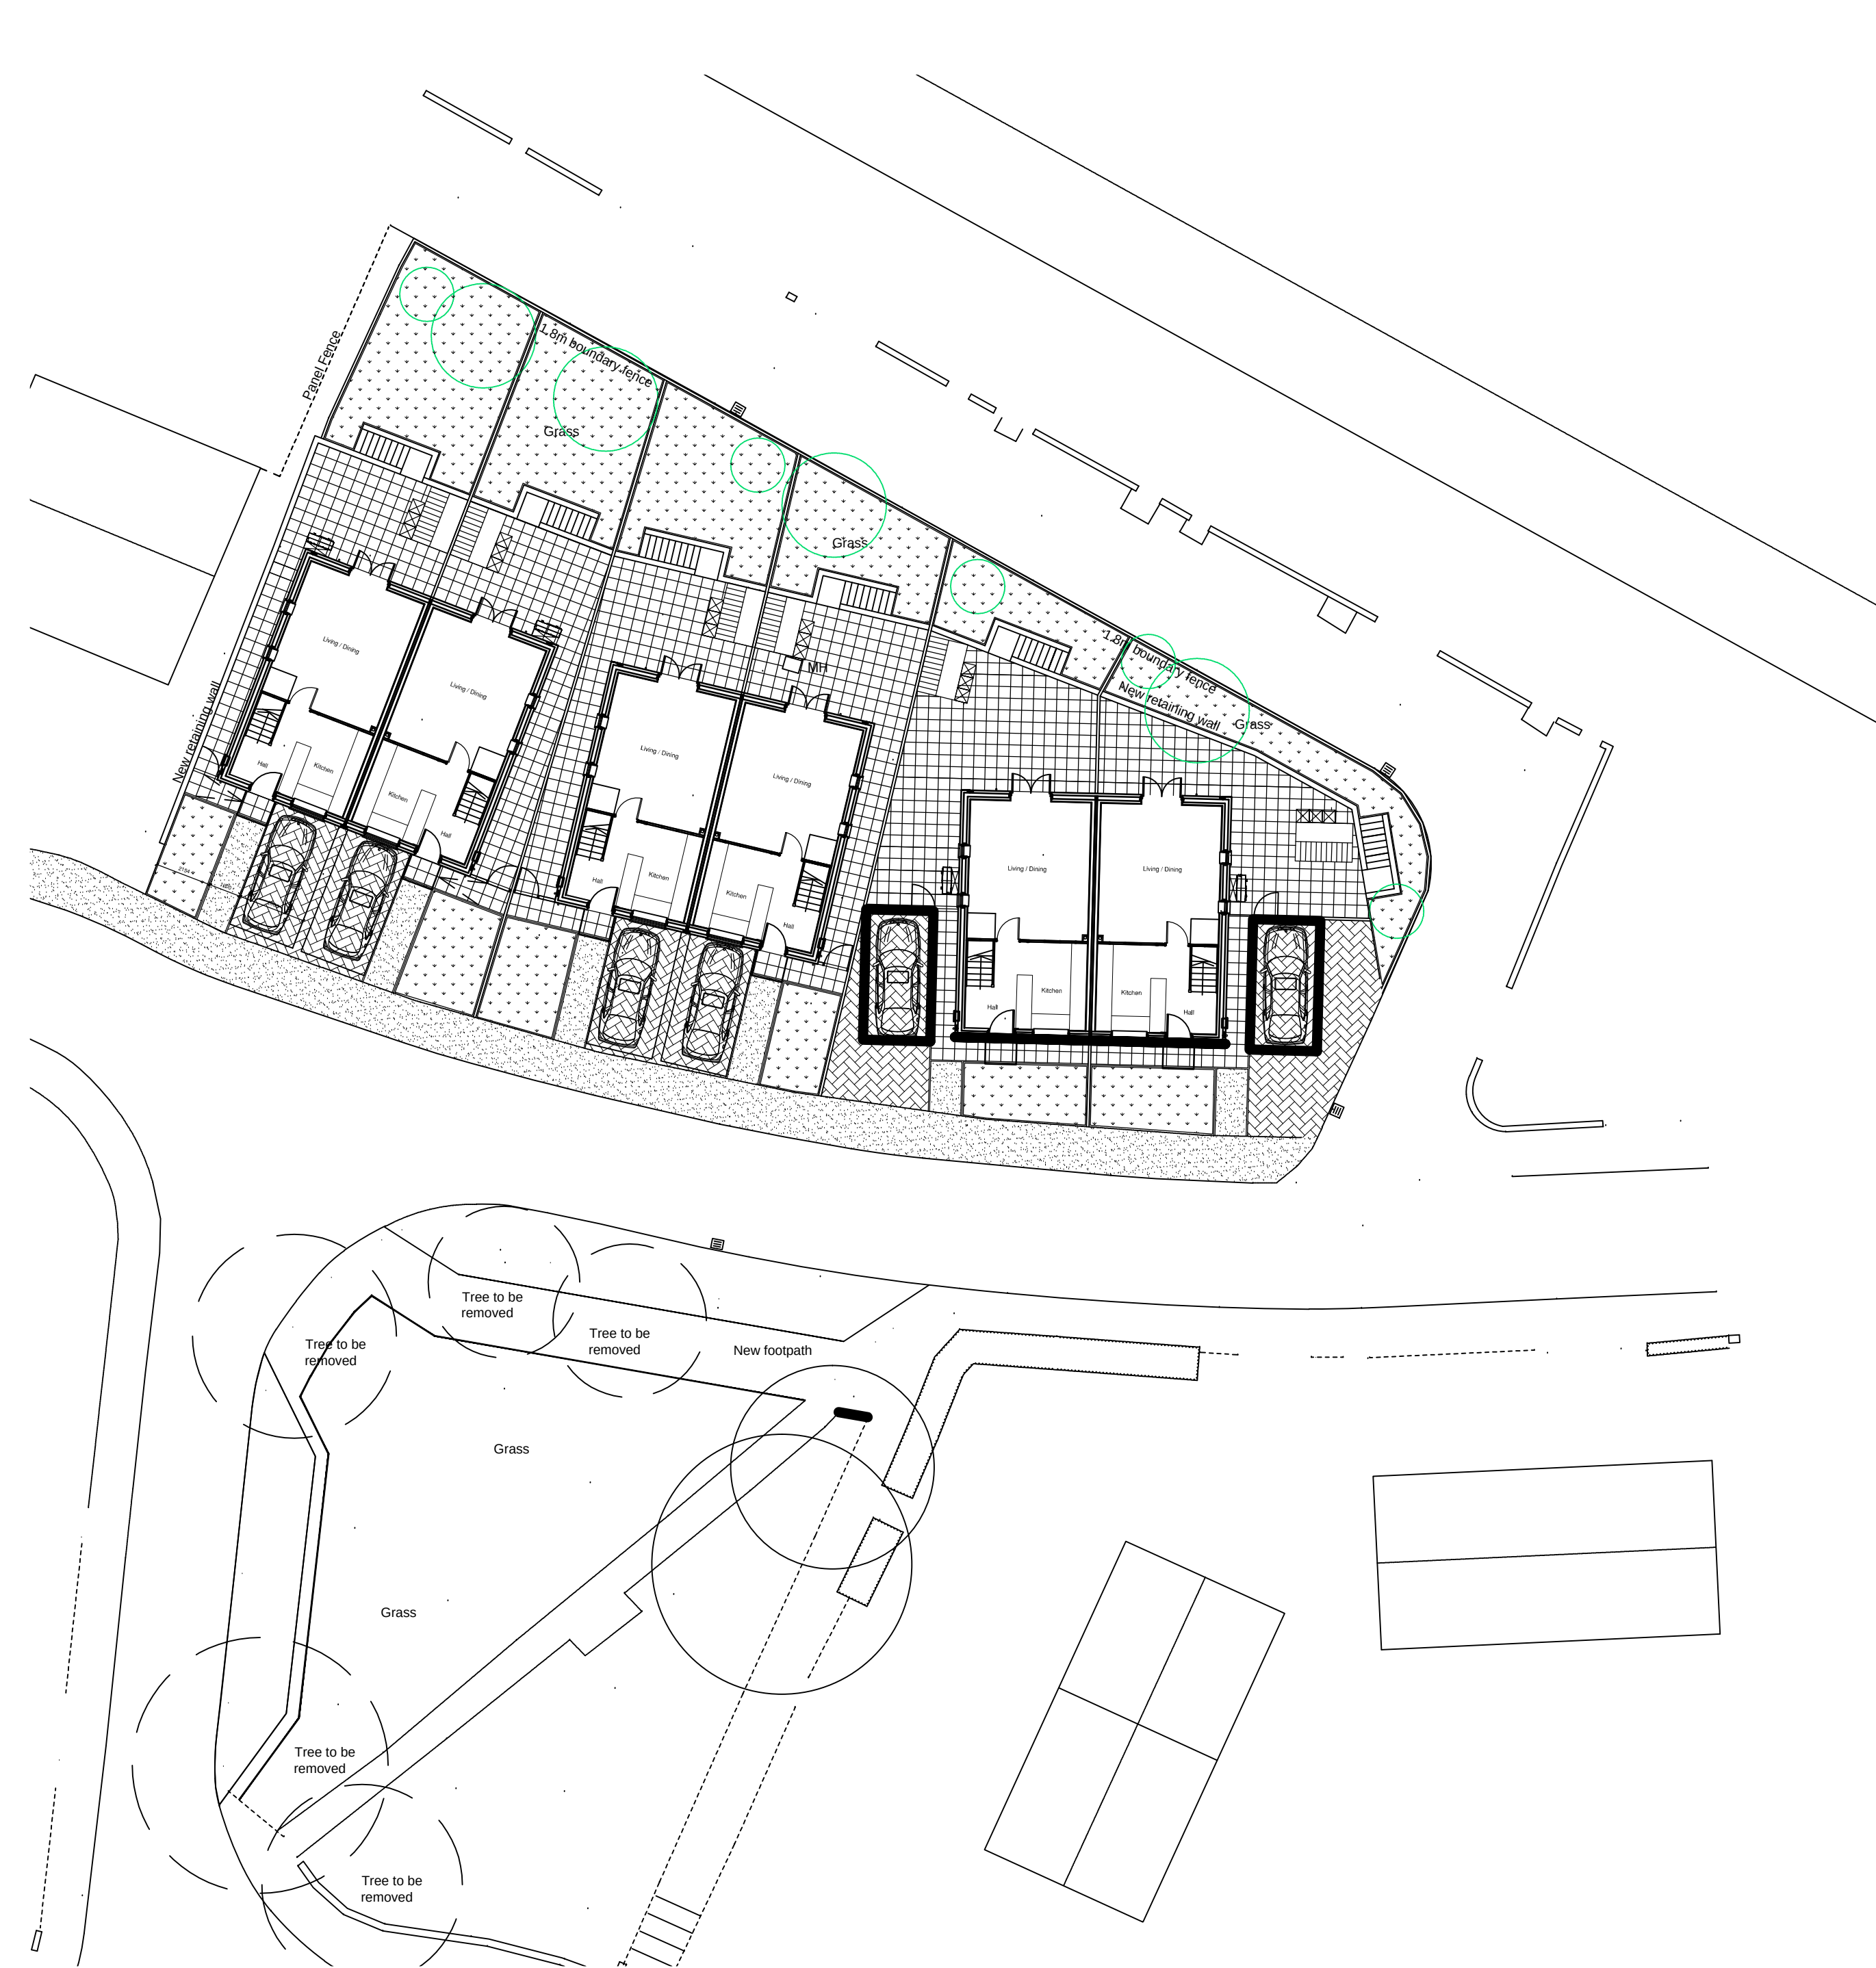


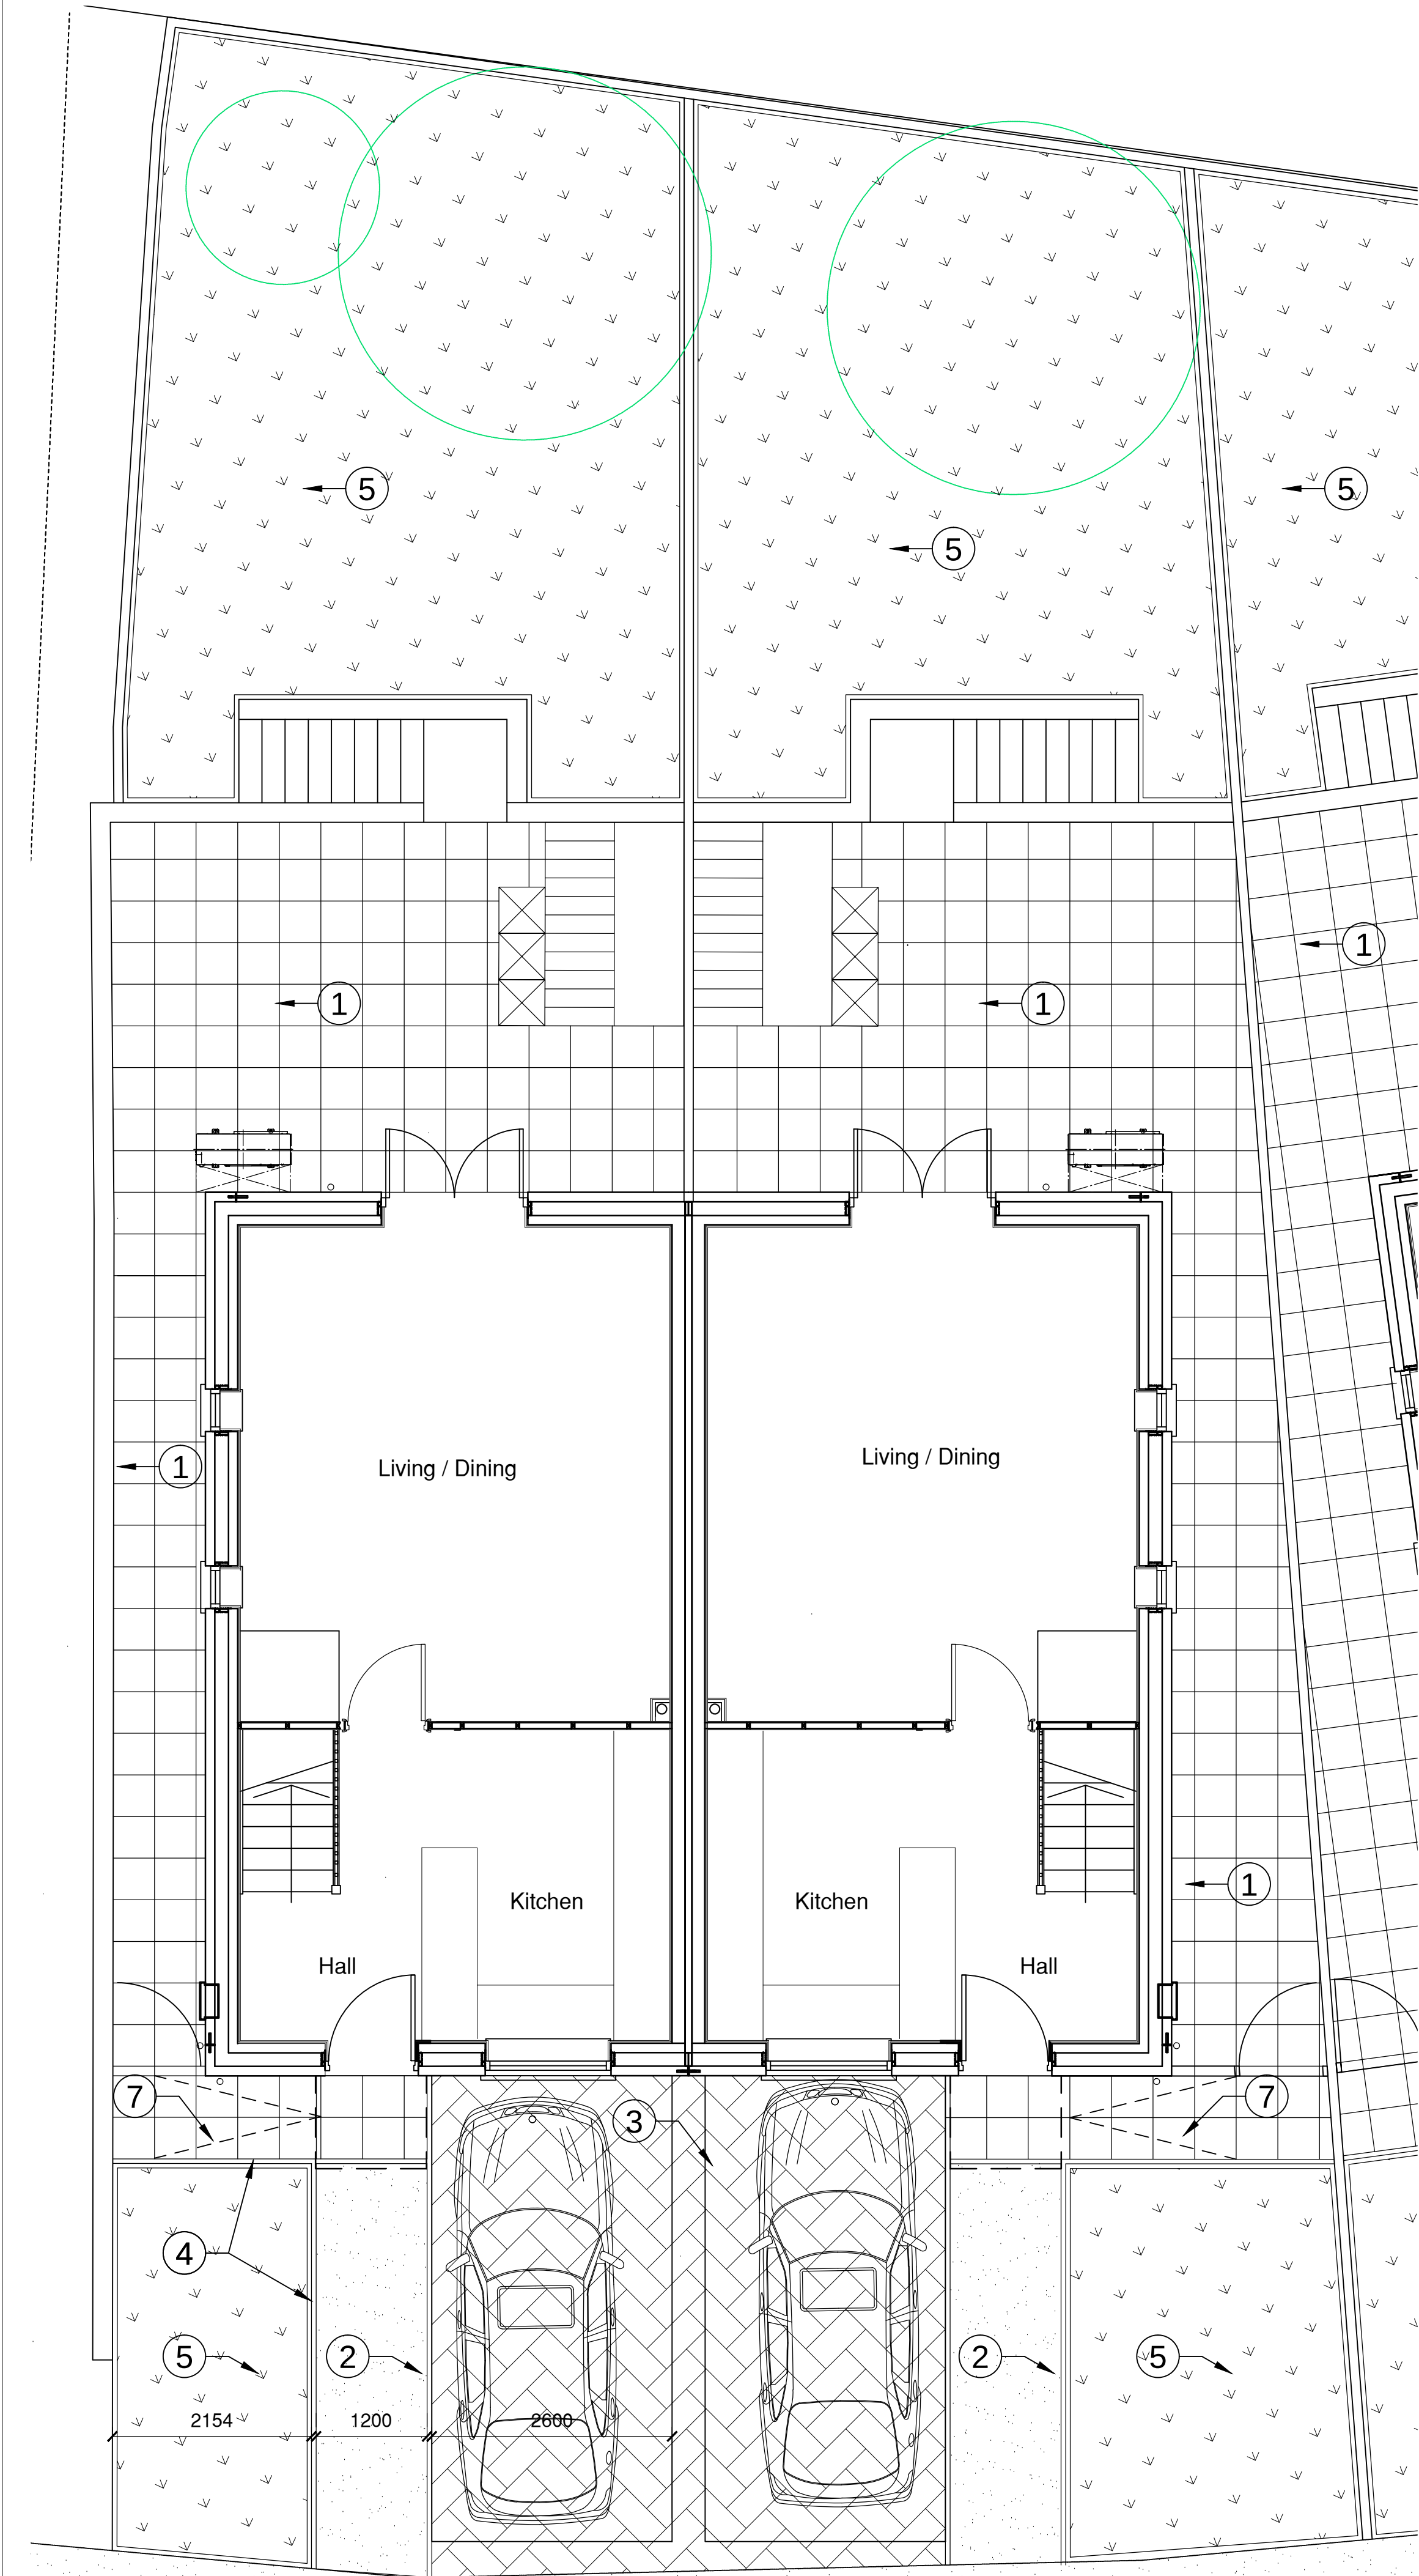

SITE SURFACE FINISHES

TYPICAL PLOT SURFACE FINISHES

KEY PLAN

NOTES:

This drawing is produced for use in this project only and may not be used for any other purpose. NPS Property Consultants Ltd accept no liability for the use of this drawing other than the purpose for which it was intended in connection with this project as recorded on the title block fields Purpose for Issue and File Status Code.

This drawing may not be reproduced in any form without prior written agreement.

Do not scale from the drawing, use written dimensions only.

NOTES:

This drawing is produced for use in this project only and may not be used for any other purpose. NPS Property Consultants Ltd accept no liability for the use of this drawing other than the purpose for which it was intended in connection with this project as recorded on the title block fields Purpose for Issue and File Status Code.

This drawing may not be reproduced in any form without prior written agreement.

Do not scale from the drawing, use written dimensions only.

NOTES:

1 450 x 450 paving flags

2 Tarmac surface

3 Herringbone style permeable block paving

4 150 x 50mm pre-cast concrete Pin kerb set in concrete haunching.

5 Grass or other soft landscaping

6 150 x 125mm Pre-cast concrete drop kerb.

7 Ramped approach to main entrance.

REVISED BY:	DATE:	CHECKED BY:	DATE:
SCALE BAR			
PURPOSE OF ISSUE			
FILE STATUS CODE			
© COPYRIGHT NPS GROUP			A1
Ordnance Survey mapping reproduced by permission of & Controller of HM Stationery Office Crown Copyright. Ordnance Survey Licence No: 100022264			
NPS Property Consultants Ltd GATEWAY PLAZA SACKVILLE STREET, BARNSELY SOUTH YORKSHIRE, S70 9GG TEL: 01226 774605 FAX: 01226 774399 EMAIL: barnsley@nps.co.uk Head Office: Lancaster House, 16 Central Avenue, St Andrews Business Park, Norwich, NR1 0BH. Tel: 01603 700001 Fax: 01603 700001 Other Office locations can be found on our website - www.nps.co.uk			
Property Design and Management Services			
CLIENT			
Berneslai Homes			
PROJECT			
HSG 4350 Residential Development Green Street Worsborough			
TITLE			
Hard Landscaping			
SCALES		DATE	DRAWN
1:20 & 1:100		14/07/2014	LS
FILE / DRAWING NAME		ROLE	UNIQUE NR
PROJECT NR 17-14-1-1122		ZONE -	LEVEL -
TYPE DR		ROLE A	UNIQUE NR 014

Date Plotted: 22 August 2014 17:27:27