

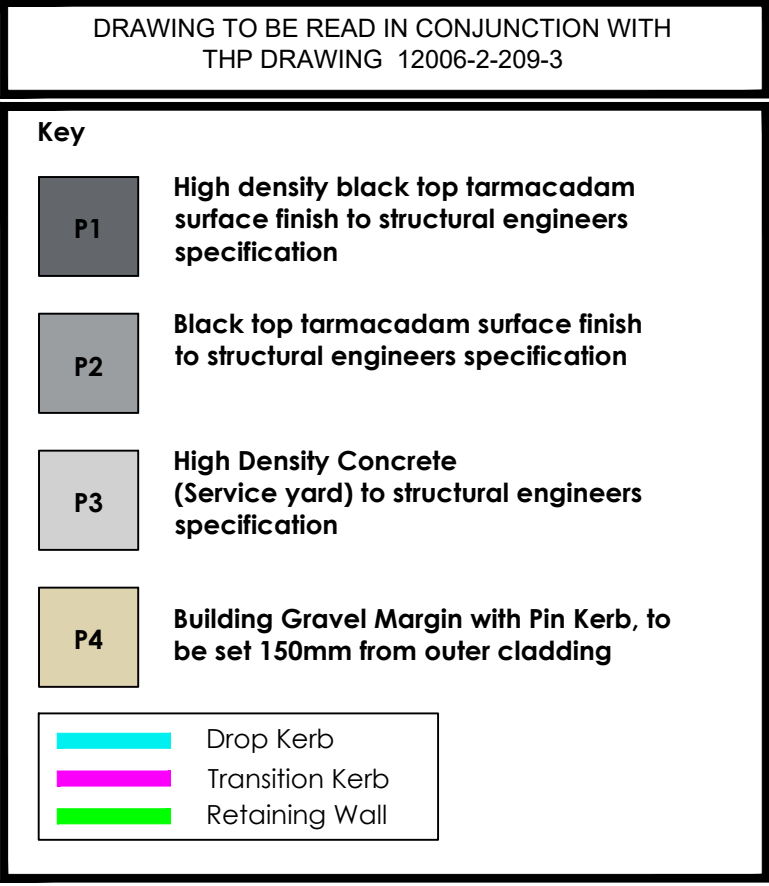
**DO NOT SCALE FROM THIS DRAWING.
VERIFY ALL DIMENSIONS AND SETTING OUT ON
SITE. NOTIFY ANY DISCREPANCIES TO THE
ARCHITECT.**

**FOR HEALTH & SAFETY INFORMATION, REFER TO
HEALTH & SAFETY RISK ASSESSMENTS.**

**FOR STRUCTURAL DETAILS REFER TO THE
CONSULTING STRUCTURAL & CIVIL
ENGINEERING DETAILED DESIGN DRAWINGS &
SPECIFICATIONS.**

**FOR M+E INFORMATION, REFER TO M+E
ENGINEERS AND SUB CONTRACTOR'S DESIGN
DRAWINGS & SPECIFICATIONS.**

**NOTE: DRAWING UPDATED TO CONSTRUCTION
BUT IS SUBJECT TO ALTERATION ONCE
STEELWORK, GLAZING & CLADDING DETAILS
REVIECD**

[illegible]