
BARNSLEY:
HIGH STREET ADJ NO 24
GRIMETHORPE
S72 7LR

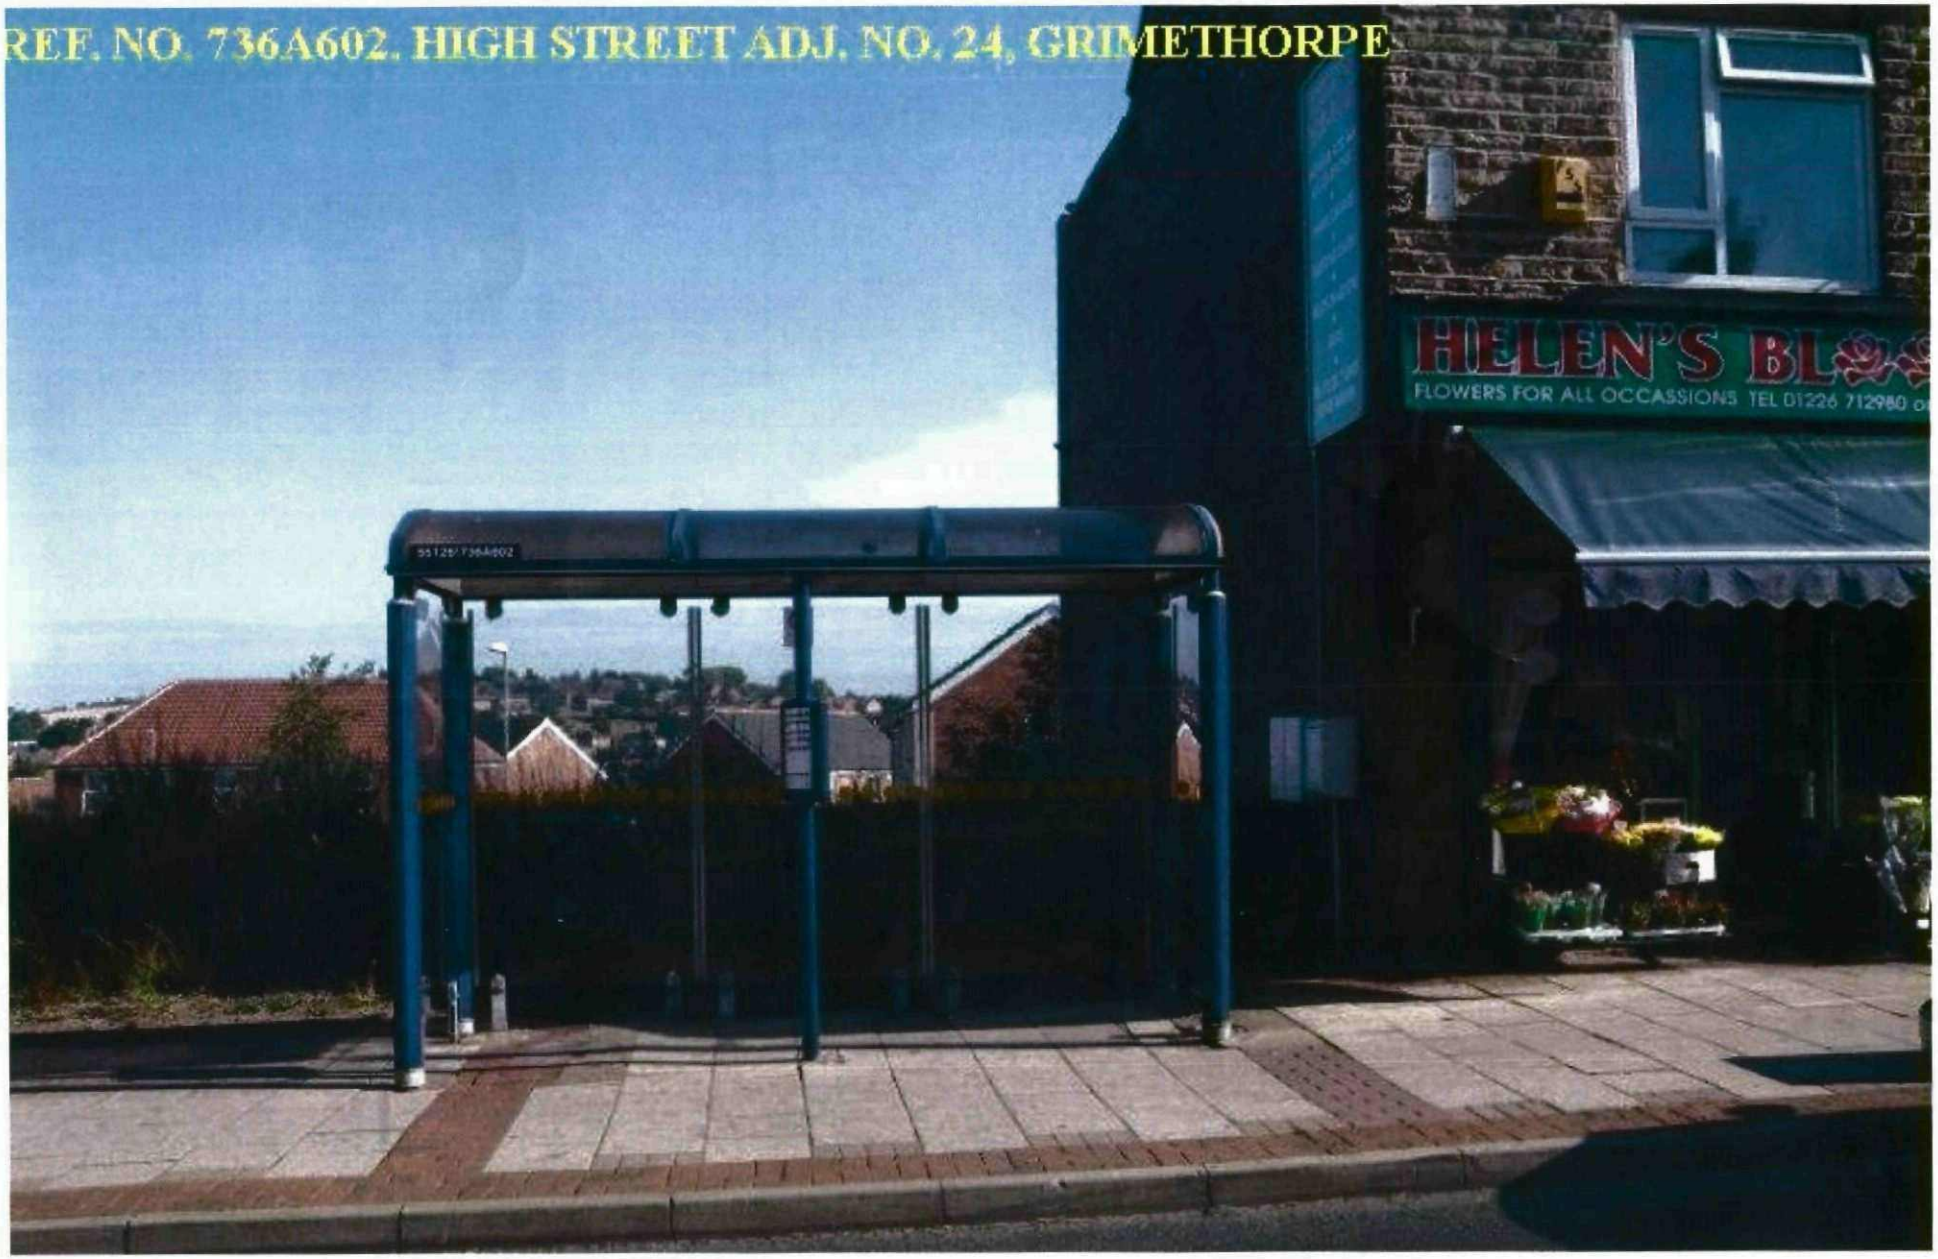


Promap®
Ordnance Survey © Crown Copyright 2011. All rights reserved.
Licence number 100020449. Plotted Scale - 1:1250

CREATED BY CLEAR CHANNEL


REF. NO. 736A602. HIGH STREET ADJ. NO. 24, GRIMETHORPE
HELEN'S BL
FLOWERS FOR ALL OCCASSIONS TEL 01226 712980

EXAMPLE OF ABACUS SA SHELTER WITH DOUBLE SIDED ADVERTISING UNIT INSTALLED



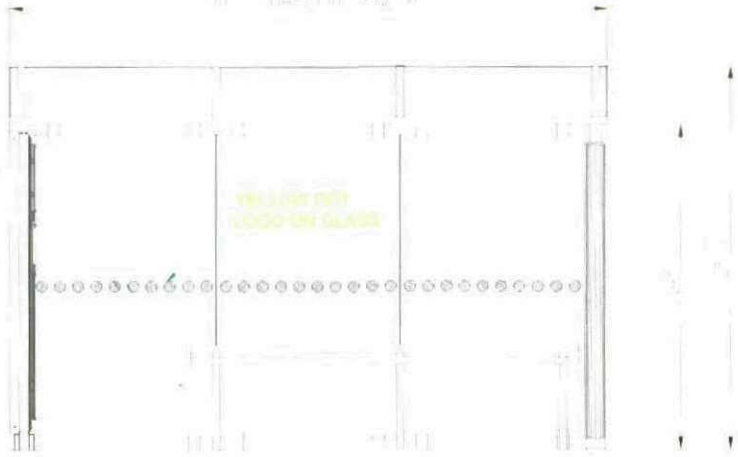



ADVERTISING PANEL
SPECIFICATION SHEET


OUTER CASE – ALUMINIUM EXTRUSION

TUBULAR STEEL FRAME

6ML THICK GLASS TO ADVERTISING PANEL

4 X 58 TUBE WATTAGE DIFFUSED BY 2 X OPAQUE INTERNAL DIFFUSERS MADE FROM ACRYLIC PLASTIC

ILLUMINATION IS INTERNAL AND STATIC

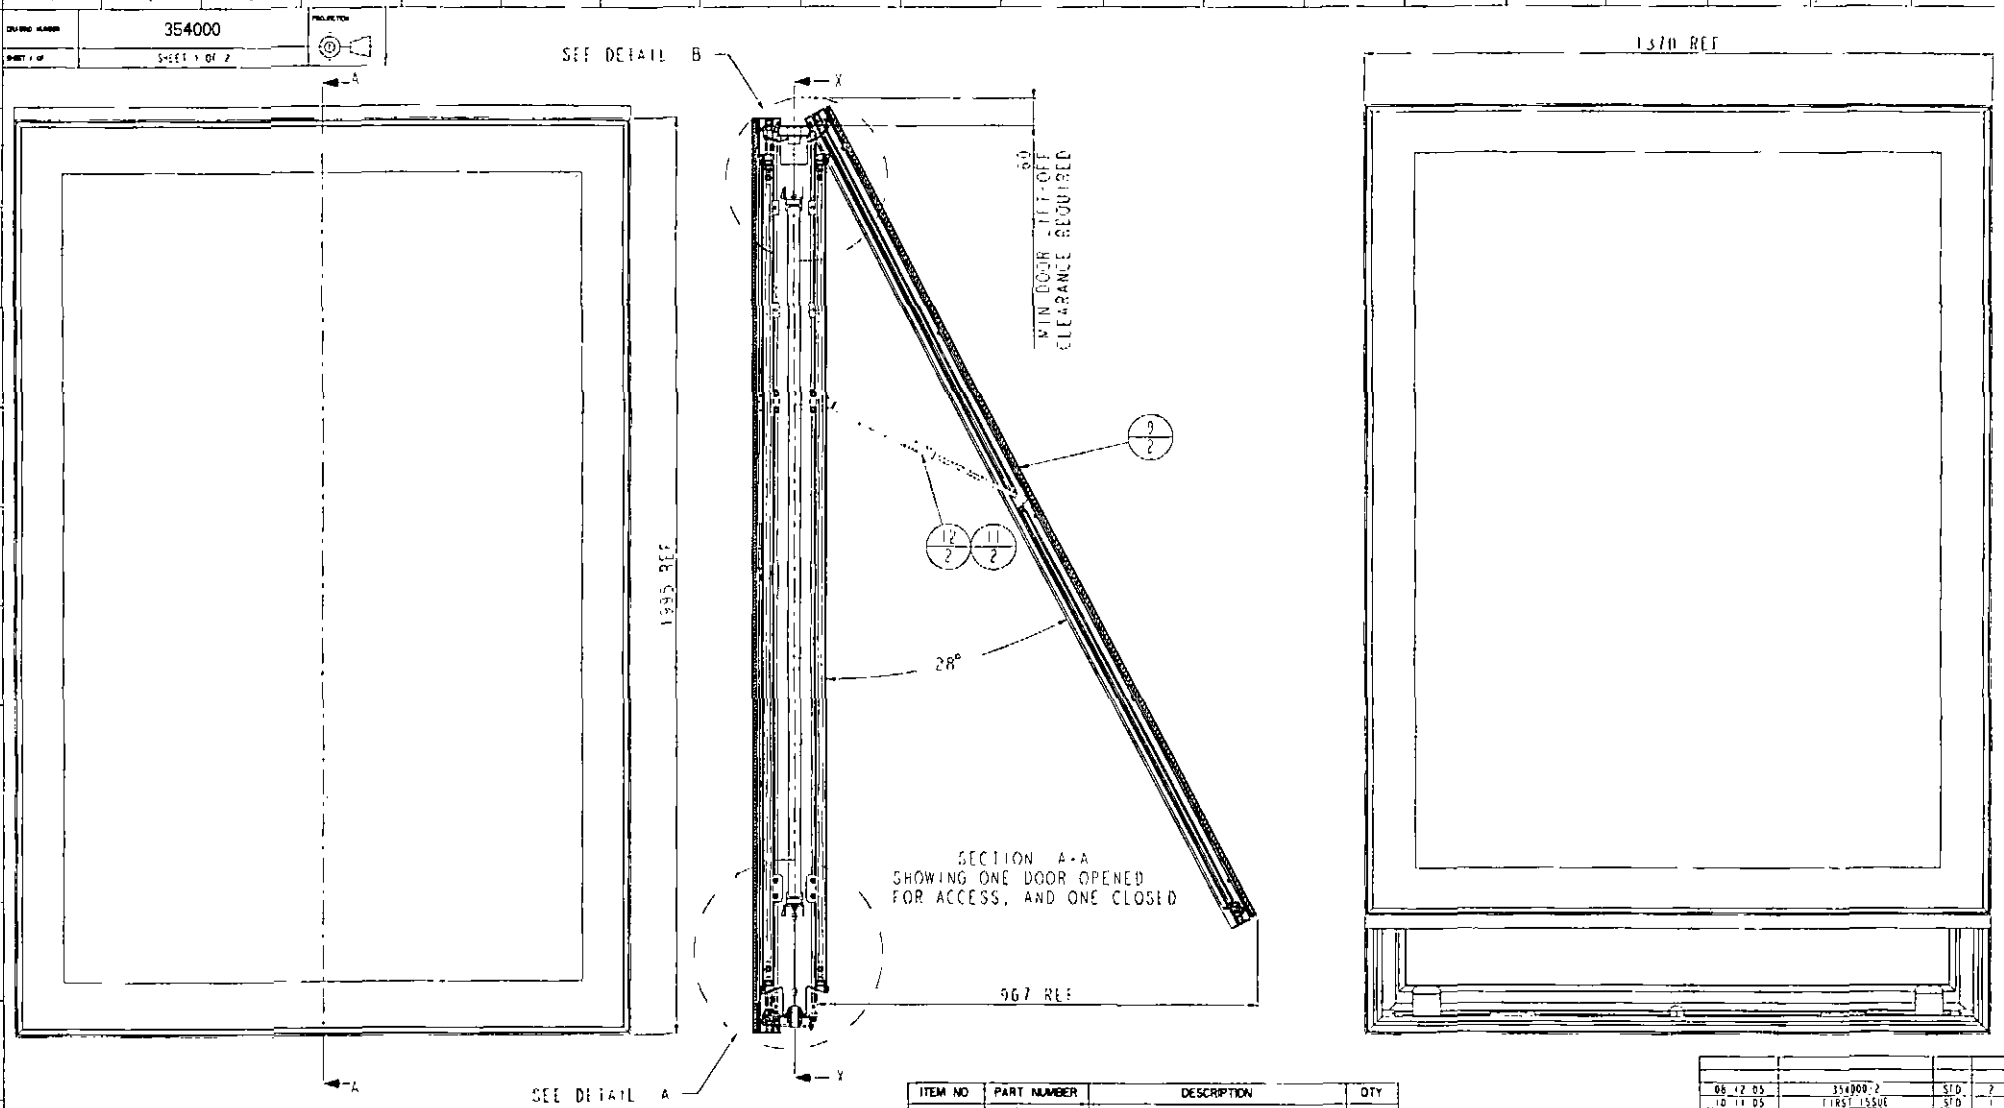

NOTE

1 ALL FIXINGS AND FASTENERS TO BE STAINLESS STEEL

2 MASS 142 kg APPROX

ITEM NO	PART NUMBER	DESCRIPTION	QTY
1	200101	FLUORESCENT LAMP	4
2	338010	CLADDING - TOP	1
3	338013	BOTTOM DIFFUSER BRACKET	4
4	338033	CLADDING - VERTICAL	2
5	338056	DIFFUSER RUNNER	4
6	360003	FRAME ASSEMBLY	1
7	360005	LIGHTING SUPPORT ASSY	1
8	360007	DIFFUSER ASSY	2
9	360011	DOOR ASSY - UK	2
10	21171_806	M6 WASHER	5
11	338057_C	GAS STRUT	2
12	338057_E	GAS STRUT	2
13	M8X16SCAP	M8X16 S/CAP	2
14	M6X20SCAP	M6X20 S/CAP	2

06.12.05	354000-2	STD	2
10.11.05	FIRST ISSUE	STD	1
DATE	ENGINEERING CHANGE RECORD NUMBER	DETAIL	ISSUE

ADSHEL

PROJECT	GENERIC BOX	PRODUCT	U4-VERSION
TITLE	GENERIC BOX ASSY - STATIC (FSU)		
SCALE	0.177	ALL DIMENSIONS MM	SHEET 1 OF 2 ORIGINAL SIZE A1
DRG BY	S DOIBLIM	AUTHORISED BY	S HAMILTON
DATE	17.10.05	DATE	10.11.05
DRAWING NUMBER	354000		


LINEAR TOLERANCES

X	±1.0
X.X	±0.5
X.XX	±0.2
X.XXX	±0.1


ANGULAR TOLERANCES ±0.5°

THIS DRAWING IS THE PROPERTY OF CLEAR CHANNEL INT. COPYRIGHT IS RESERVED BY THIS AND THE ISSUED DATA. IT MUST NOT BE COPIED, REPRODUCED RETAINED BY OR DISCLOSED TO ANY UNAUTHORISED PERSON EITHER WHOLLY OR IN PART WITHOUT THE CONSENT IN WRITING OF CLEAR CHANNEL INTERNATIONAL


DRAWING NUMBER	354000
SHEET # OF	SHEET 2 OF 2
PROJECTION	

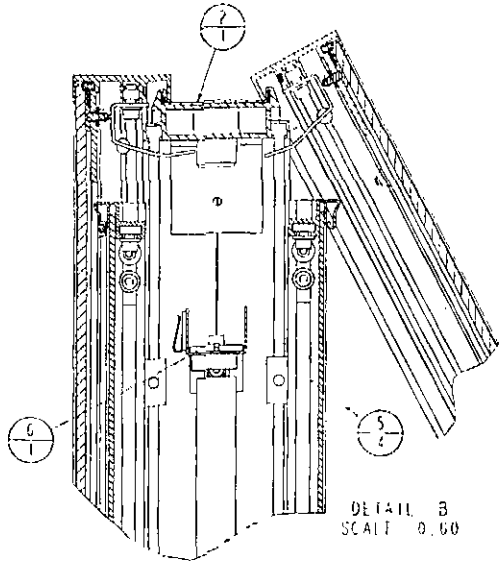


DETAIL B
SCALE 0.60

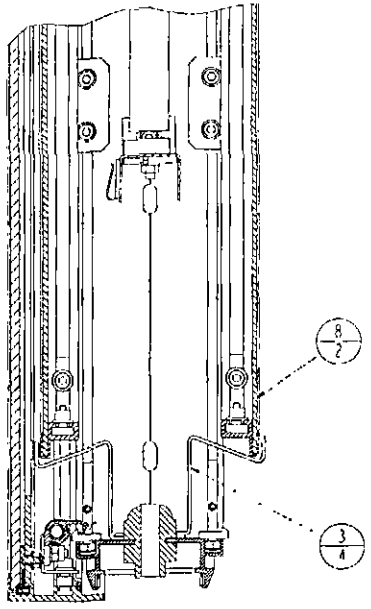

DETAIL A
SCALE 0.60

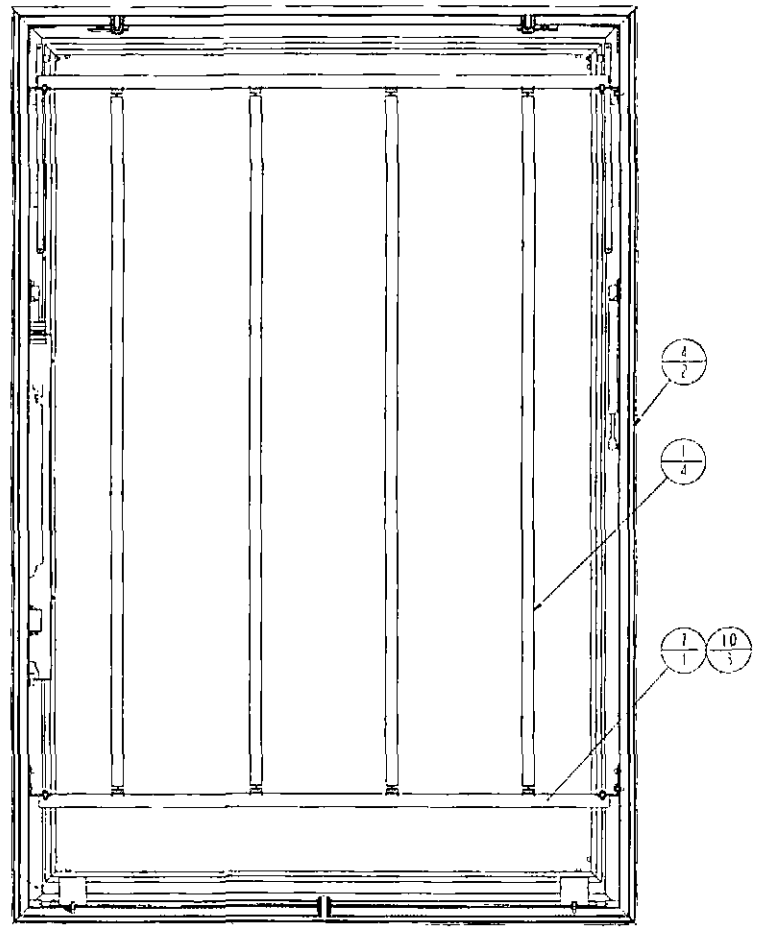

SECTION X-X

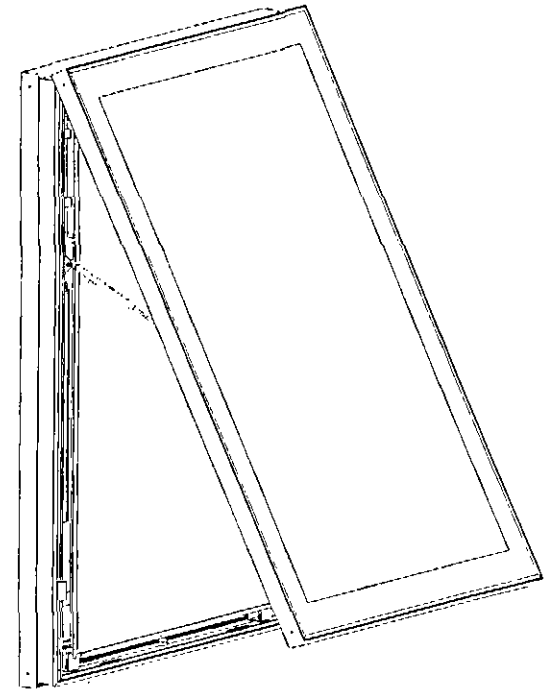

SCALE 0.120


SEE SHEET 1	
DATE	CHANGE RECORD NUMBER / INITIAL / DATE


ADSHEL


PROJECT	GENERIC BOX	PRODUCT	UK VERSION
TITLE	GENERIC BOX ASSY - STATIC (FSU)		
SCALE	0.177	SHEET NUMBER / OF	SHEET 2 OF 2
DRAWN BY	S DOEBLIN	AUTHORISED BY	S HAMILTON
DATE	17 10 05	DATE	10 11 05
		DRAWING NUMBER	354000

LINEAR TOLERANCES	
X	± 1 0
X X	± 0 5
X XX	± 0 2
X XXX	± 0 1
ANGULAR TOLERANCES	
	± 0 5°

THIS DRAWING IS THE PROPERTY OF CLEAR CARGO INT. COPYRIGHT IS RESERVED BY THEM AND THE DRAWING ISSUED ON THE CONDITION THAT IT IS NOT COPIED, REPRODUCED, RETAINED BY OR DISCLOSED TO ANY UNAUTHORISED PERSON EITHER WHOLLY OR IN PART WITHOUT THE CONSENT IN WRITING OF CLEAR CARGO INTERNATIONAL

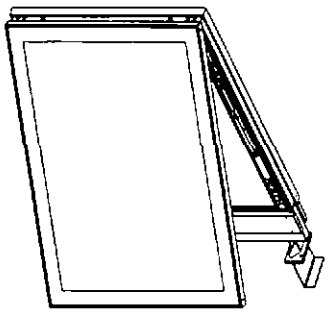

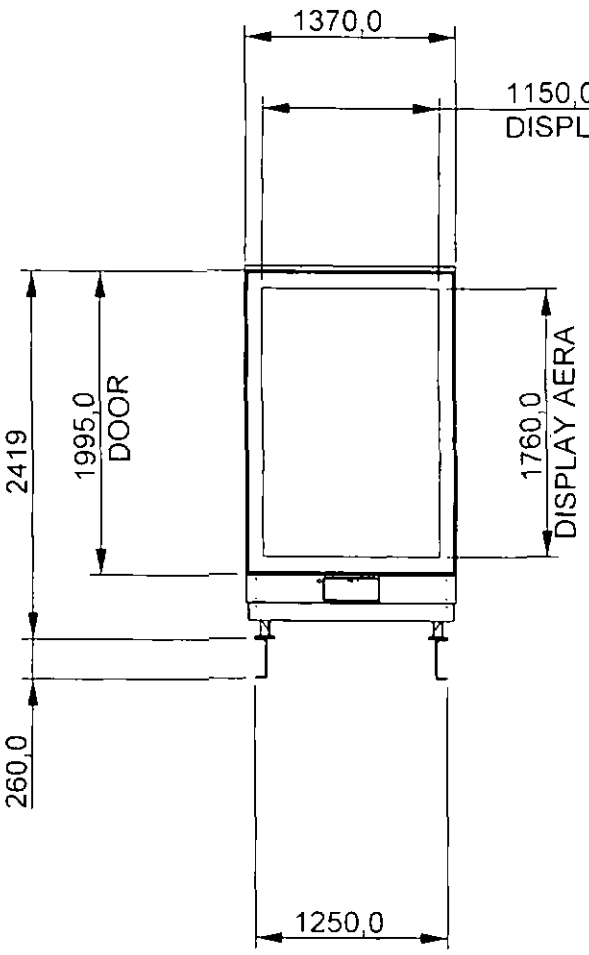

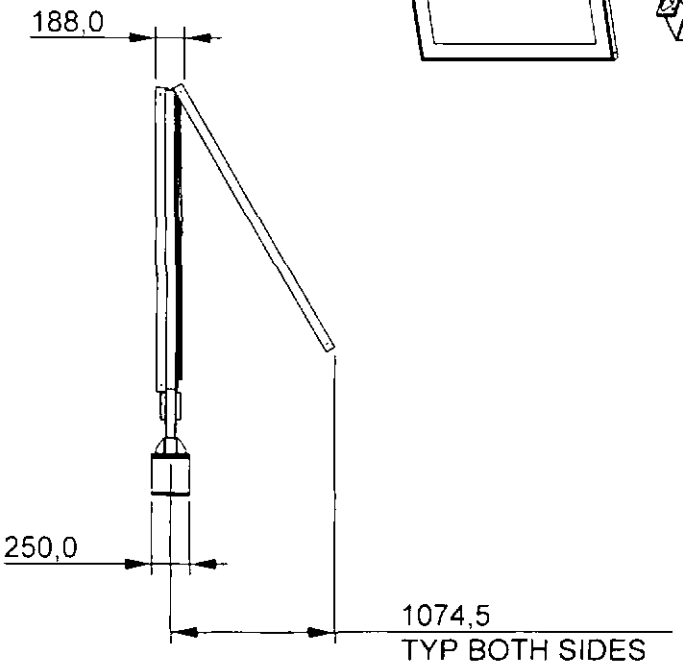

11/02/08	FIRST ISSUE	SH	1
DATE	ENGINEERING CHANGE RECORD NUMBER	INITIAL	ISSUE

PROJECTION

LINEAR TOLERANCES	
X	±1.0
X.X	±0.5
X.XX	±0.2
X.XXX	±0.1
ANGULAR TOLERANCES	
	±0.5 °

CLEAR CHANNEL OUTDOOR

PROJECT	GENERIC BOX	PRODUCT	UK VERSION
TITLE	GENERIC BOX - UK STATIC SHELTER MTD. (ELEC. BASE)		
SCALE	1/50 ALL DIMENSIONS MM	SHEET NUMBER / OF	SHEET 1 OF 1 ORIGINAL SIZE A4
DWG BY	S HAMILTON	AUTHORISED BY	S.HAMILTON
DATE	20/04/07	DATE	20/04/07

THIS DRAWING IS THE PROPERTY OF CLEAR CHANNEL INT COPYRIGHT IS RESERVED BY THEM AND THE DRAWING ISSUED ON THE CONDITION THAT IT IS NOT COPIED, REPRODUCED, RETAINED BY OR DISCLOSED TO ANY UNAUTHORISED PERSON EITHER WHOLLY OR IN PART WITHOUT THE CONSENT, IN WRITING, OF CLEAR CHANNEL INTERNATIONAL

DRAWING NUMBER 354010