




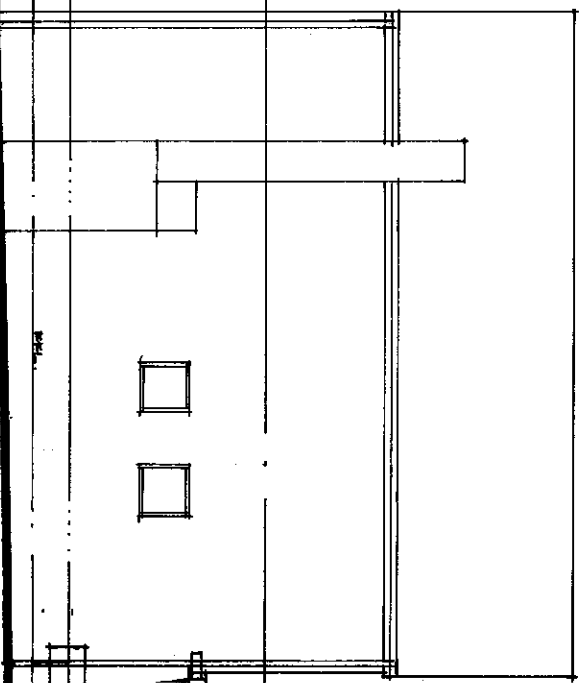


SIDE 1:100

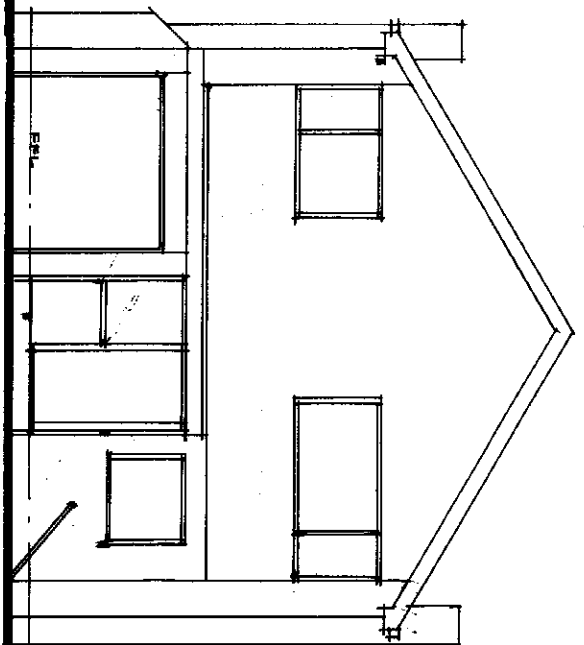



FRONT 1:100

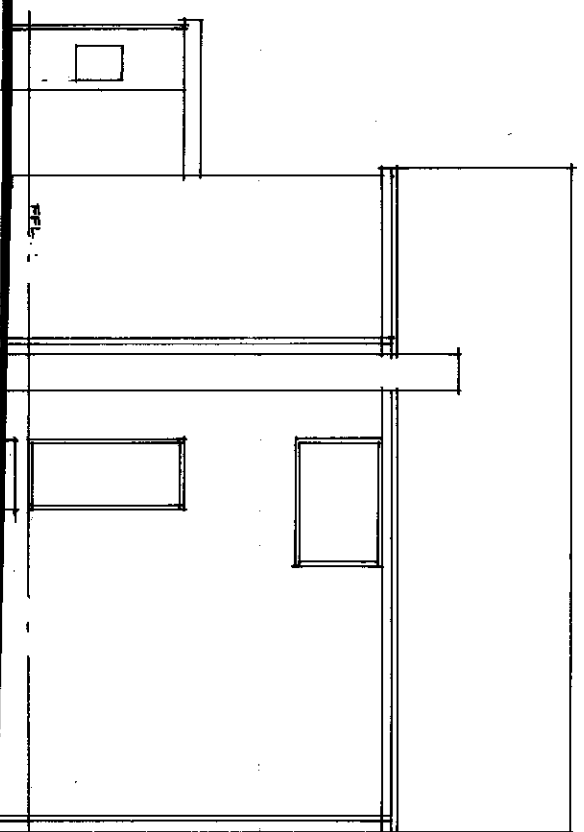


SIDE 1:100

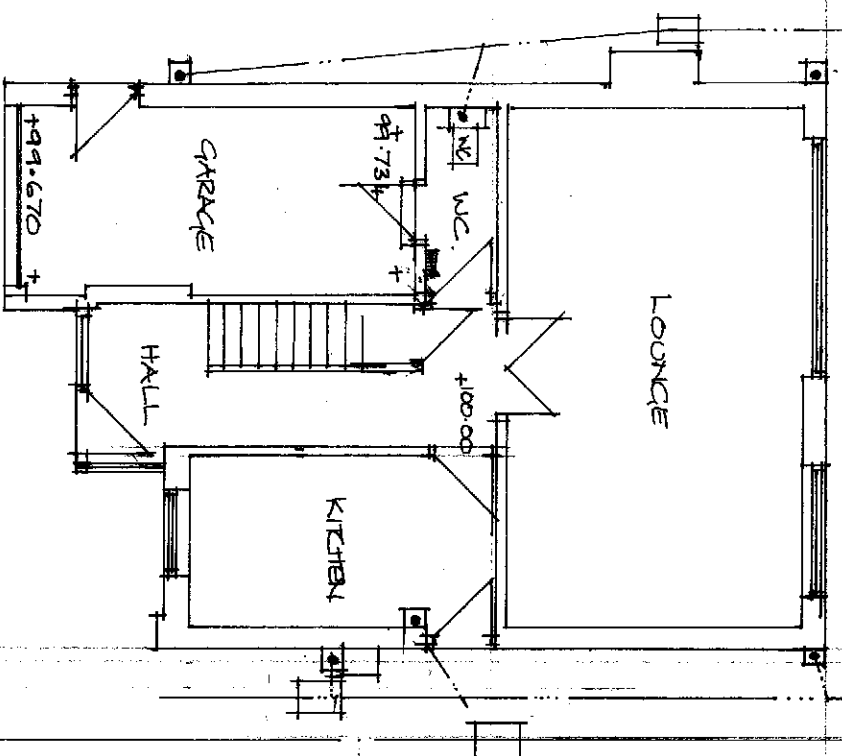

FIRST 1:100

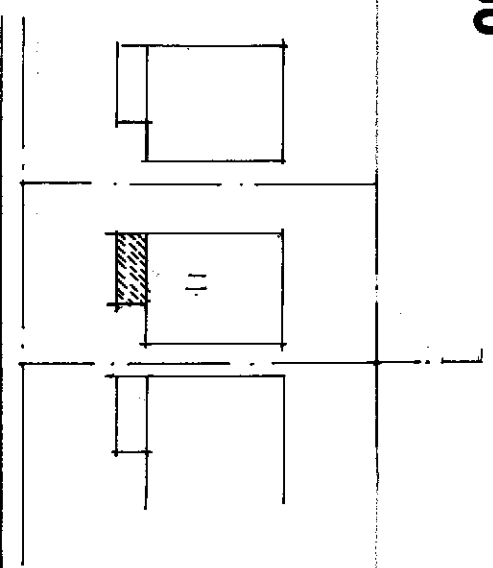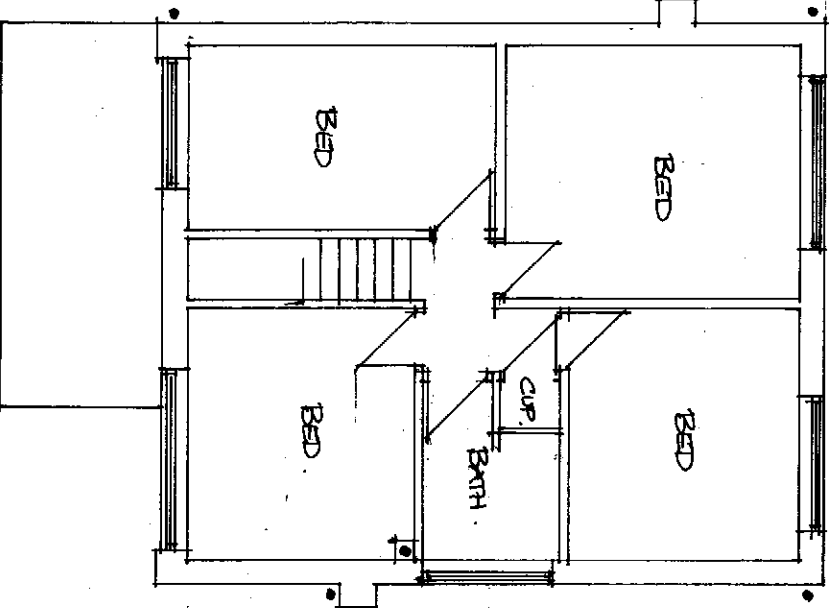


BLOCK PLAN 1:50

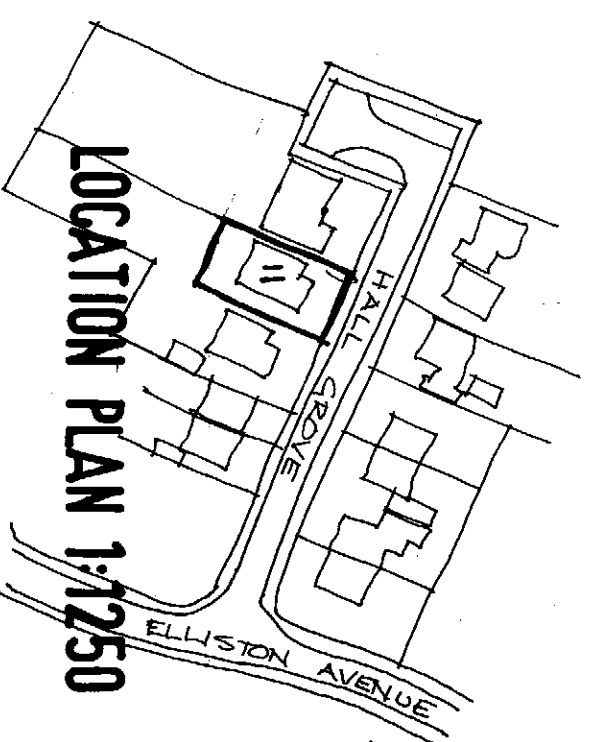


LOCATION PLAN 1:1250

GROUND 1:100


SINGLE STOREY FRONT EXTENSION TO  
11 HALL GROVE STAINCROSS  
EX DETAILS HGS/01

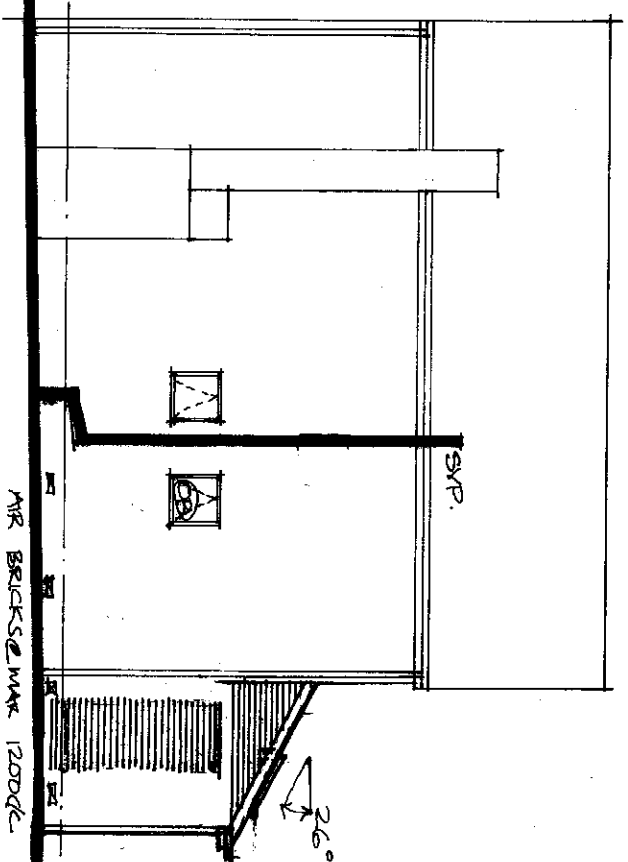

SIDE 1:100

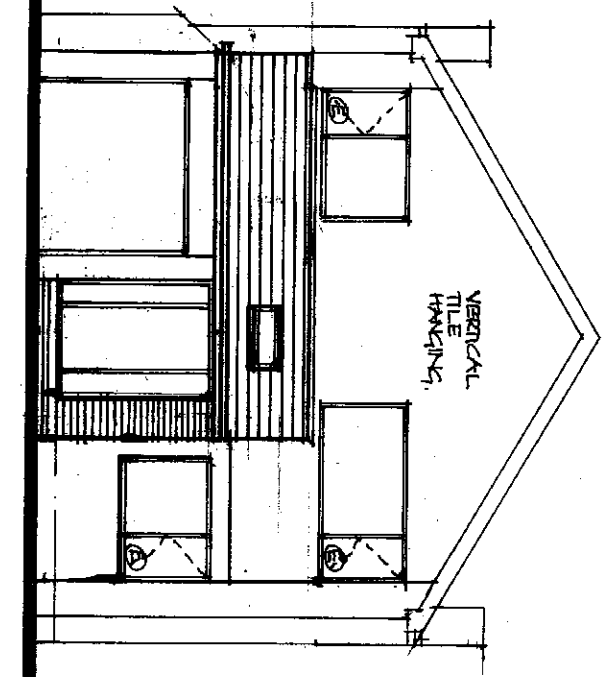

FRONT 1:100

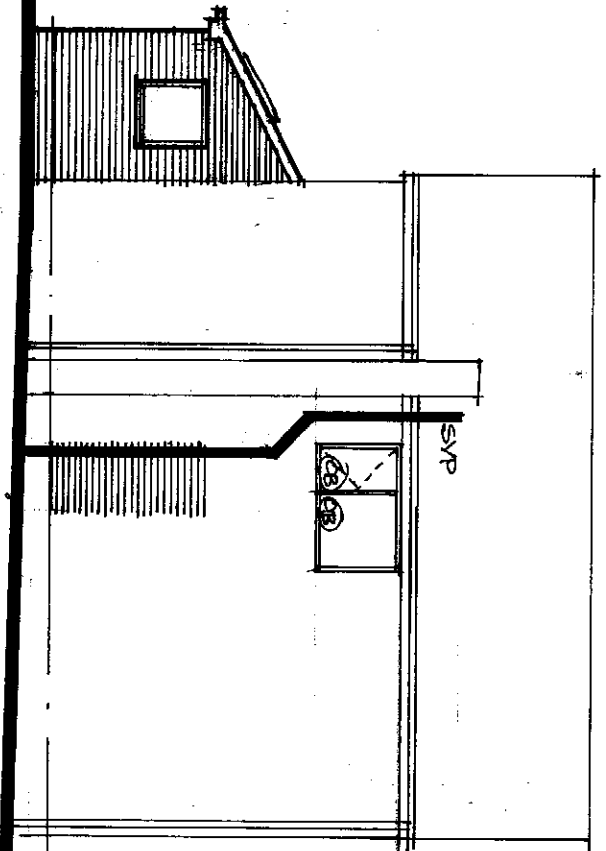

SIDE 1:100

CONCRETE ROOF TILES TO MATCH  
FRONT VERTICAL TILE MATCHING.  
RAINWATER GOODS FASCIA TO  
MATCH EXISTING.  
FACING, BRICK TO MATCH EXISTING.  
UPVC DOUBLE GLAZED WINDOWS  
& DOORS TO MATCH EXISTING.  
CODE 4 LEAD FLASHING TO ROOF  
WALL ABUTMENT.

B 12/5/20 FRONT EXT AMENDED.  
X 16/4/20 FRONT ROOF AMENDED.  
PR PLANS H6S/02 B

