


Station	Easting	Northing	Level
ST01	446262.644	404327.095	52.560
ST02	446214.827	404375.443	52.351
ST03	446188.643	404315.187	51.205
ST04	446227.482	404294.019	51.823



NOTES
ALL WORK TO BE CARRIED OUT IN ACCORDANCE WITH THE BUILDING REGULATIONS AND THE REQUIREMENTS OF THE LOCAL AUTHORITY.

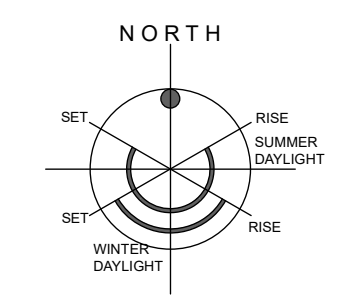

A Tree information updated.

IR 18/02/19

REV	DESCRIPTION	BY	CHKD	DATE
LOROC ARCHITECTS				
25A PARK SQUARE WEST, LEEDS, LS1 2PW T: 0113 253 7755 W: www.loroc.co.uk		3RD FLOOR, 86-90 PAUL STREET, LONDON, EC2A 4NE T: 0203 875 5333		

CLIENT

WARRIOR DEVELOPMENTS LIMITED

PROJECT

HIGH STREET / DONCASTER ROAD
GOLDTHORPE, S63 9NG

TITLE

Planning Information
EXISTING SITE PLAN

DRAWING NO.	1526-100(P)	REVISION	A
SCALE	1:500 @ A2	DATE	JAN 19
DRAWN BY	CHECKED BY		

PURPOSE OF ISSUE

☒ PLANNING

☐ BUILDING REGS

☐ TENDER

☐ COMMENT

☐ INFORMATION

☐ CONSTRUCTION

THIS DRAWING IS COPYRIGHT AND THE INTELLECTUAL PROPERTY OF LOROC ARCHITECTS LIMITED. THIS DRAWING MAY NOT BE REPRODUCED IN WHOLE OR IN PART WITHOUT WRITTEN AUTHORITY. NO DIMENSIONS TO BE SCALED FROM THIS DRAWING. ALL DIMENSIONS TO BE CHECKED ON SITE PRIOR TO COMMENCEMENT OF WORKS AND ANY DISCREPANCIES REPORTED TO THE ARCHITECT/ENGINEER/CONTRACTOR.