



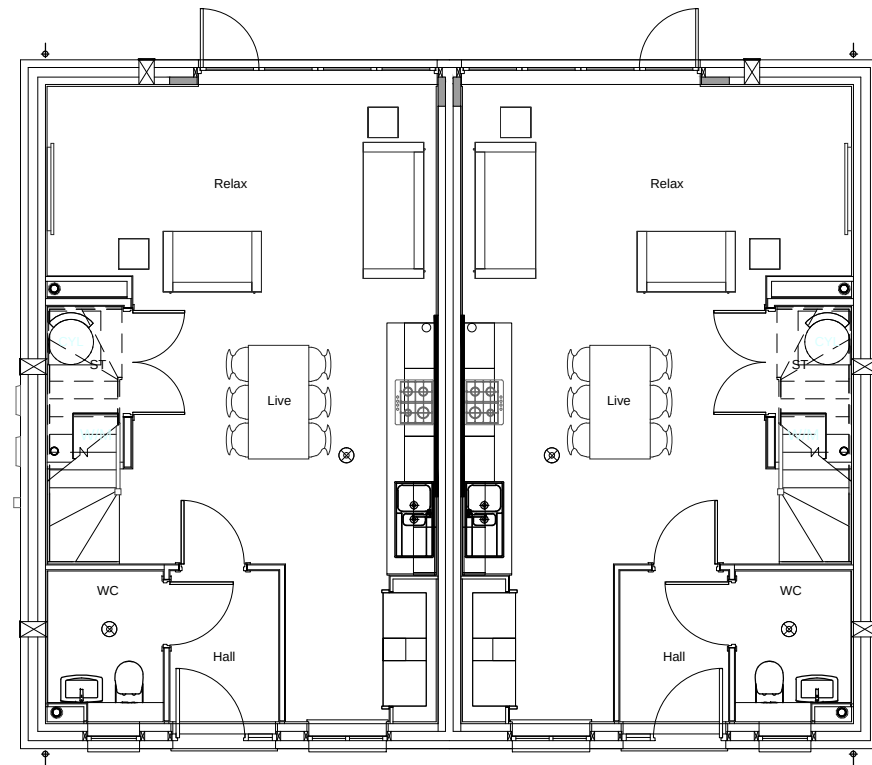

GROUND FLOOR PLAN
HAMILTON

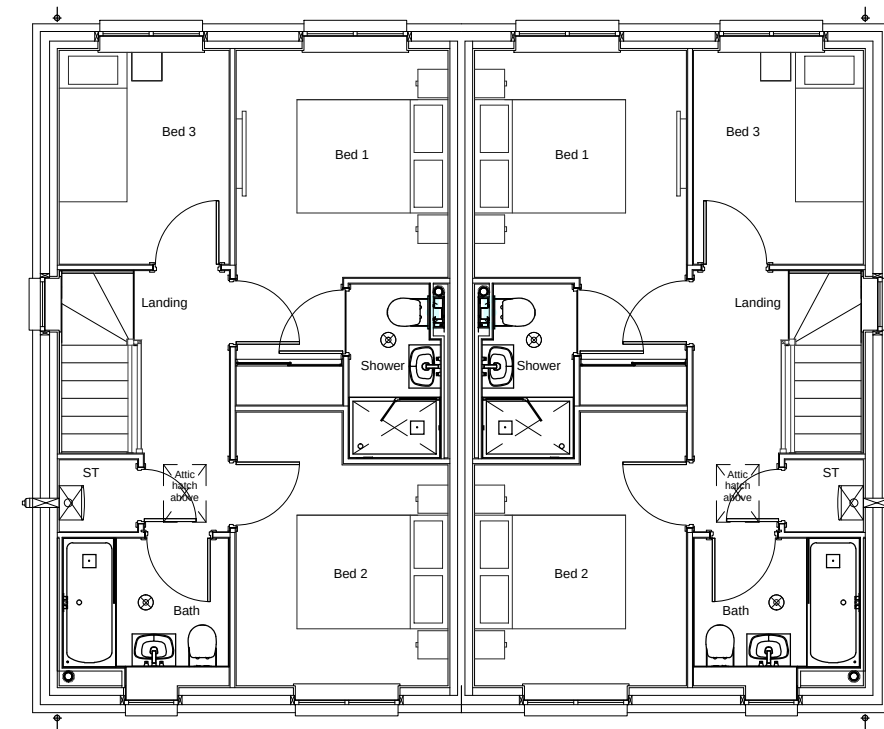

FIRST FLOOR PLAN
HAMILTON



Drawing Number: HAN.01.P	Project: MAPPLEWELL	Date: JULY 2015
Client: BEN BAILEY HOMES	Drawing Title: FLOOR PLANS HAMILTON (PAIR)	Scale @ A3: 1:100
		Revision: --

BenBailey
Design & style. All-inclusive.

STEN Architecture Ltd
Suite 4, Unit 1,
Benton Office Park,
Bennett Avenue,
Horbury,
Wakefield,
WF4 5RA
Telephone: 01924 669424

Web: www.sten-architecture.co.uk
Twitter: @STEN_arch
Facebook: [stenarchitectureltd](https://www.facebook.com/stenarchitectureltd)
Linkedin: [Sten Architecture](https://www.linkedin.com/company/sten-architecture)

STEN
ARCHITECTURE