


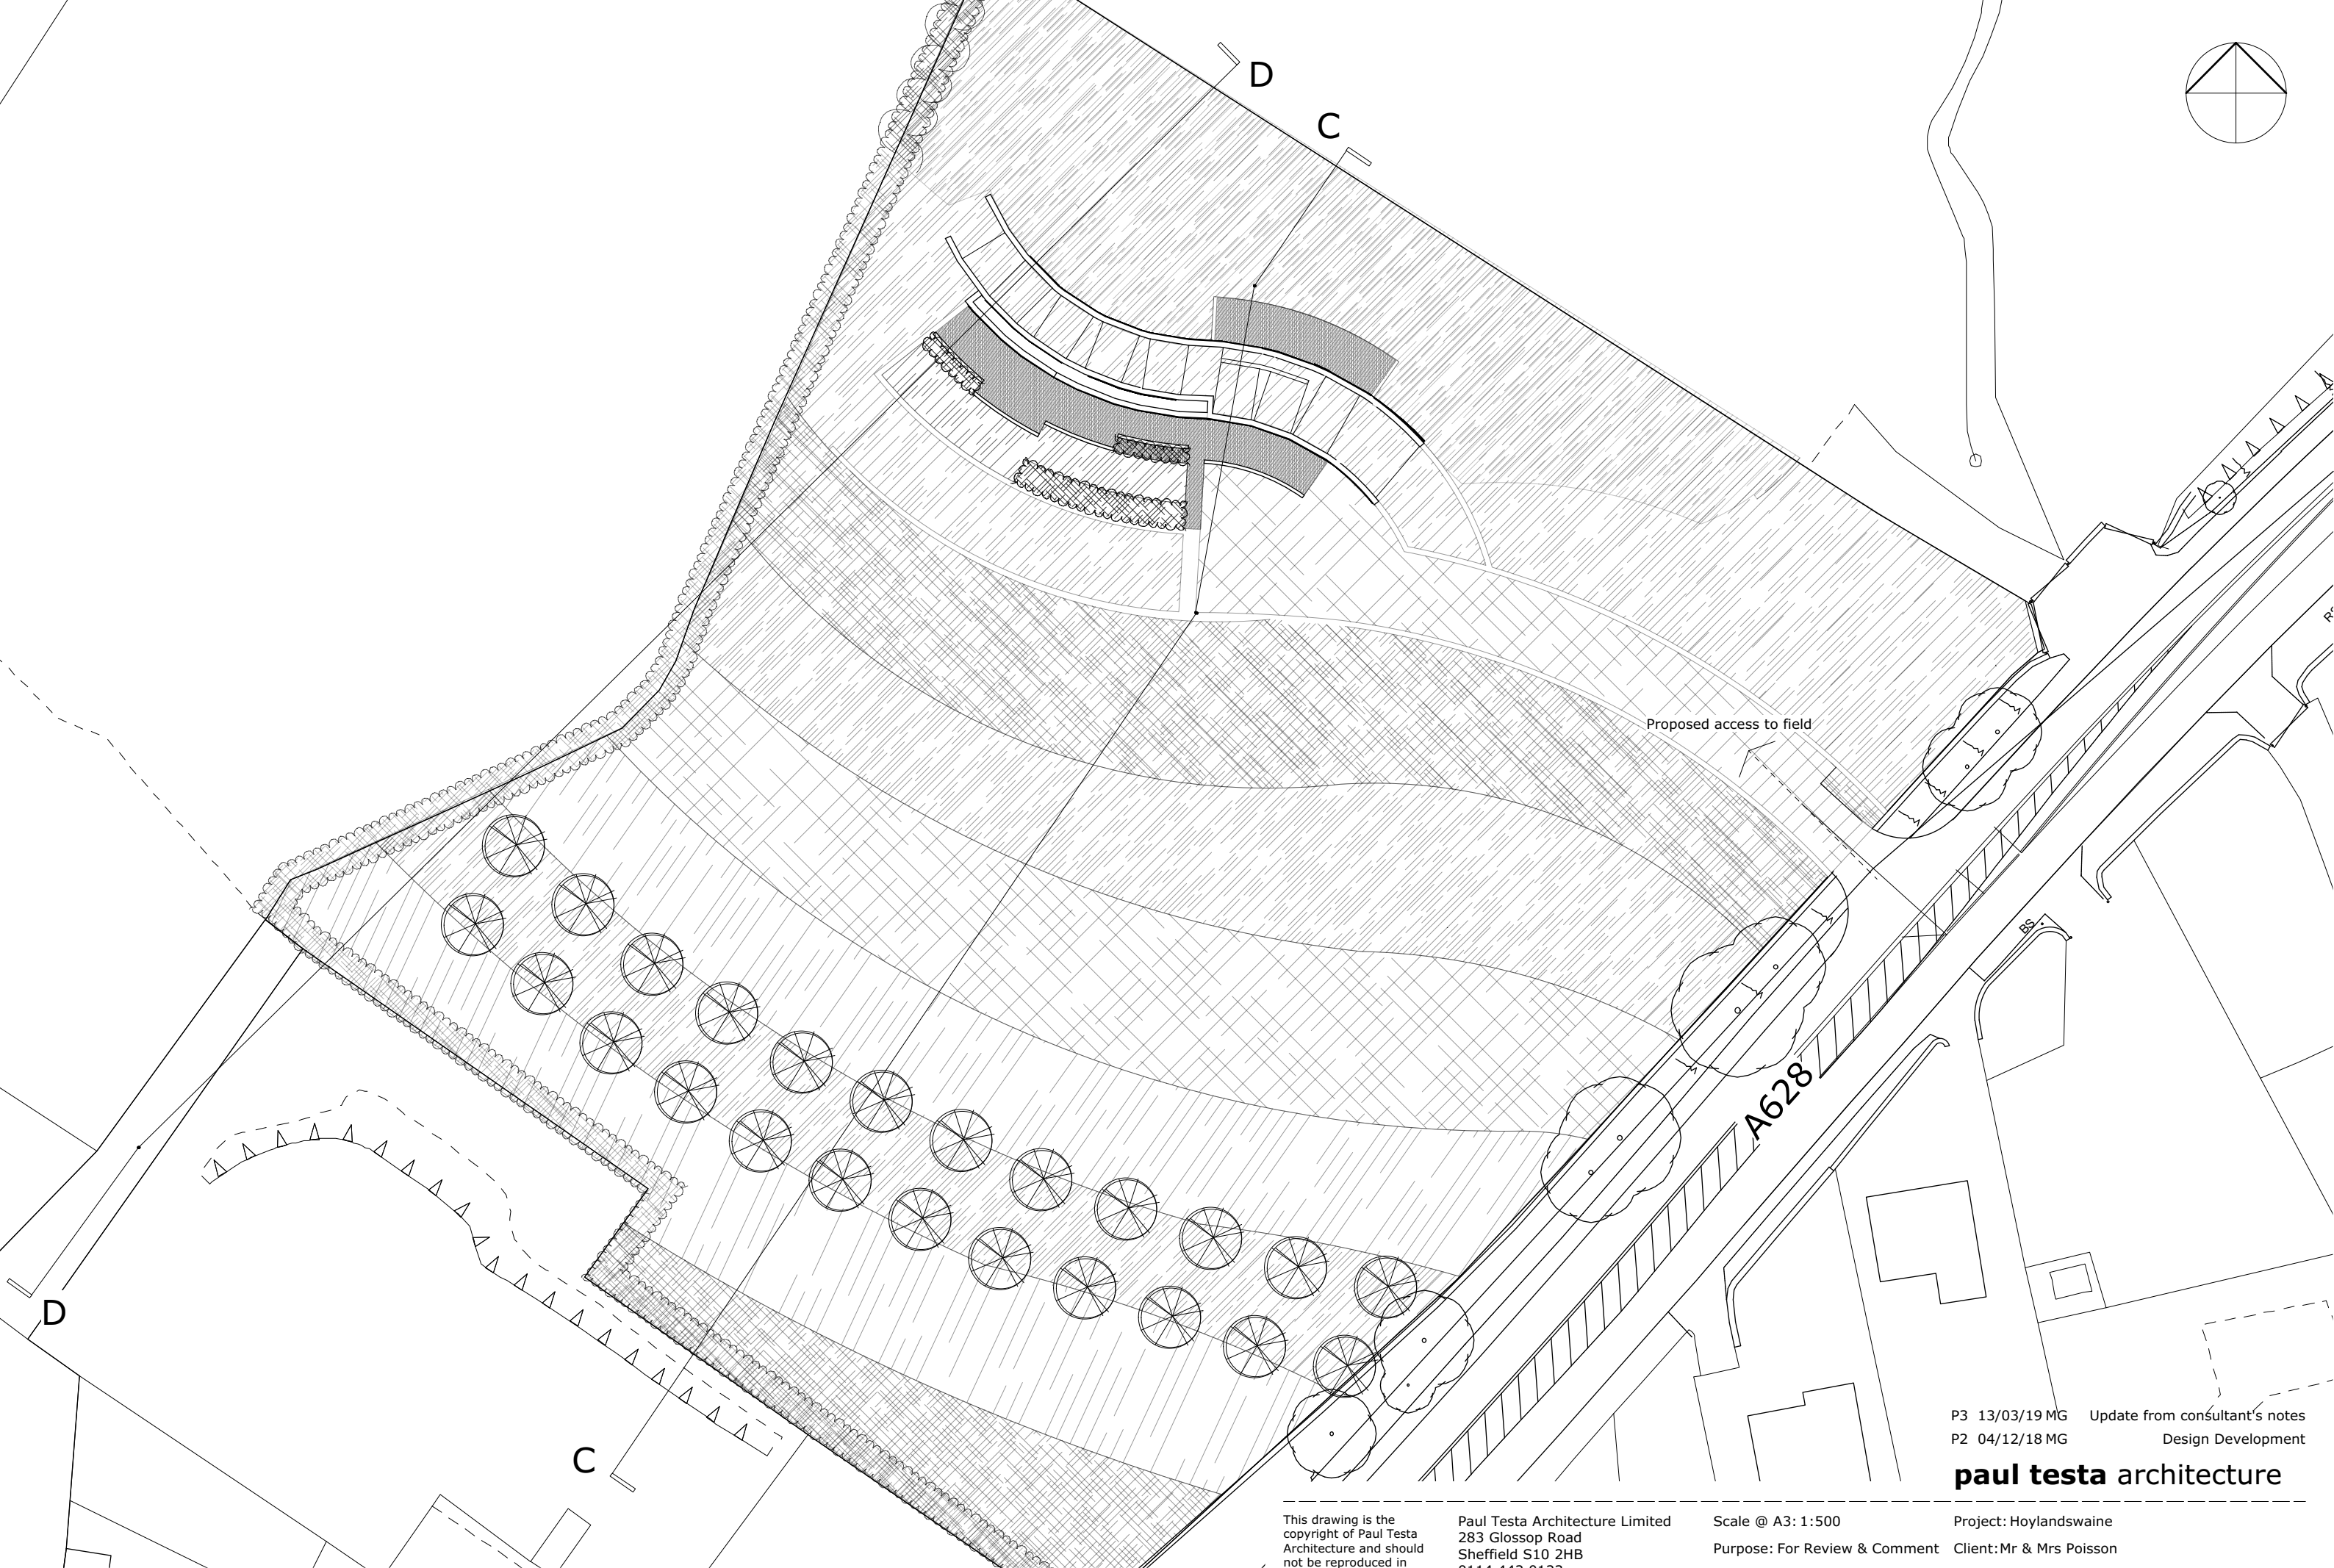

0 50M

P3 13/03/19 MG Update from consultant's notes
P2 04/12/18 MG Design Development

paul testa architecture

This drawing is the
copyright of Paul Testa
Architecture and should
not be reproduced in
whole or in part without
their written permission.

Paul Testa Architecture Limited
283 Glossop Road
Sheffield S10 2HB
0114 442 0123
info@paultestaarchitecture.co.uk
www.paultestaarchitecture.co.uk

Scale @ A3: 1:500
Purpose: For Review & Comment
Status: S3
Drawn: MG

Revision: P3
Checked: PT

Project: Hoylandswaine
Client: Mr & Mrs Poisson
Drawing Title: Proposed Site/Block Plan
Drawing no: PT135-PTA-00-ZZ-DR-A-00102

PT135-PTA-00-ZZ-M3-A-00101.vwx