


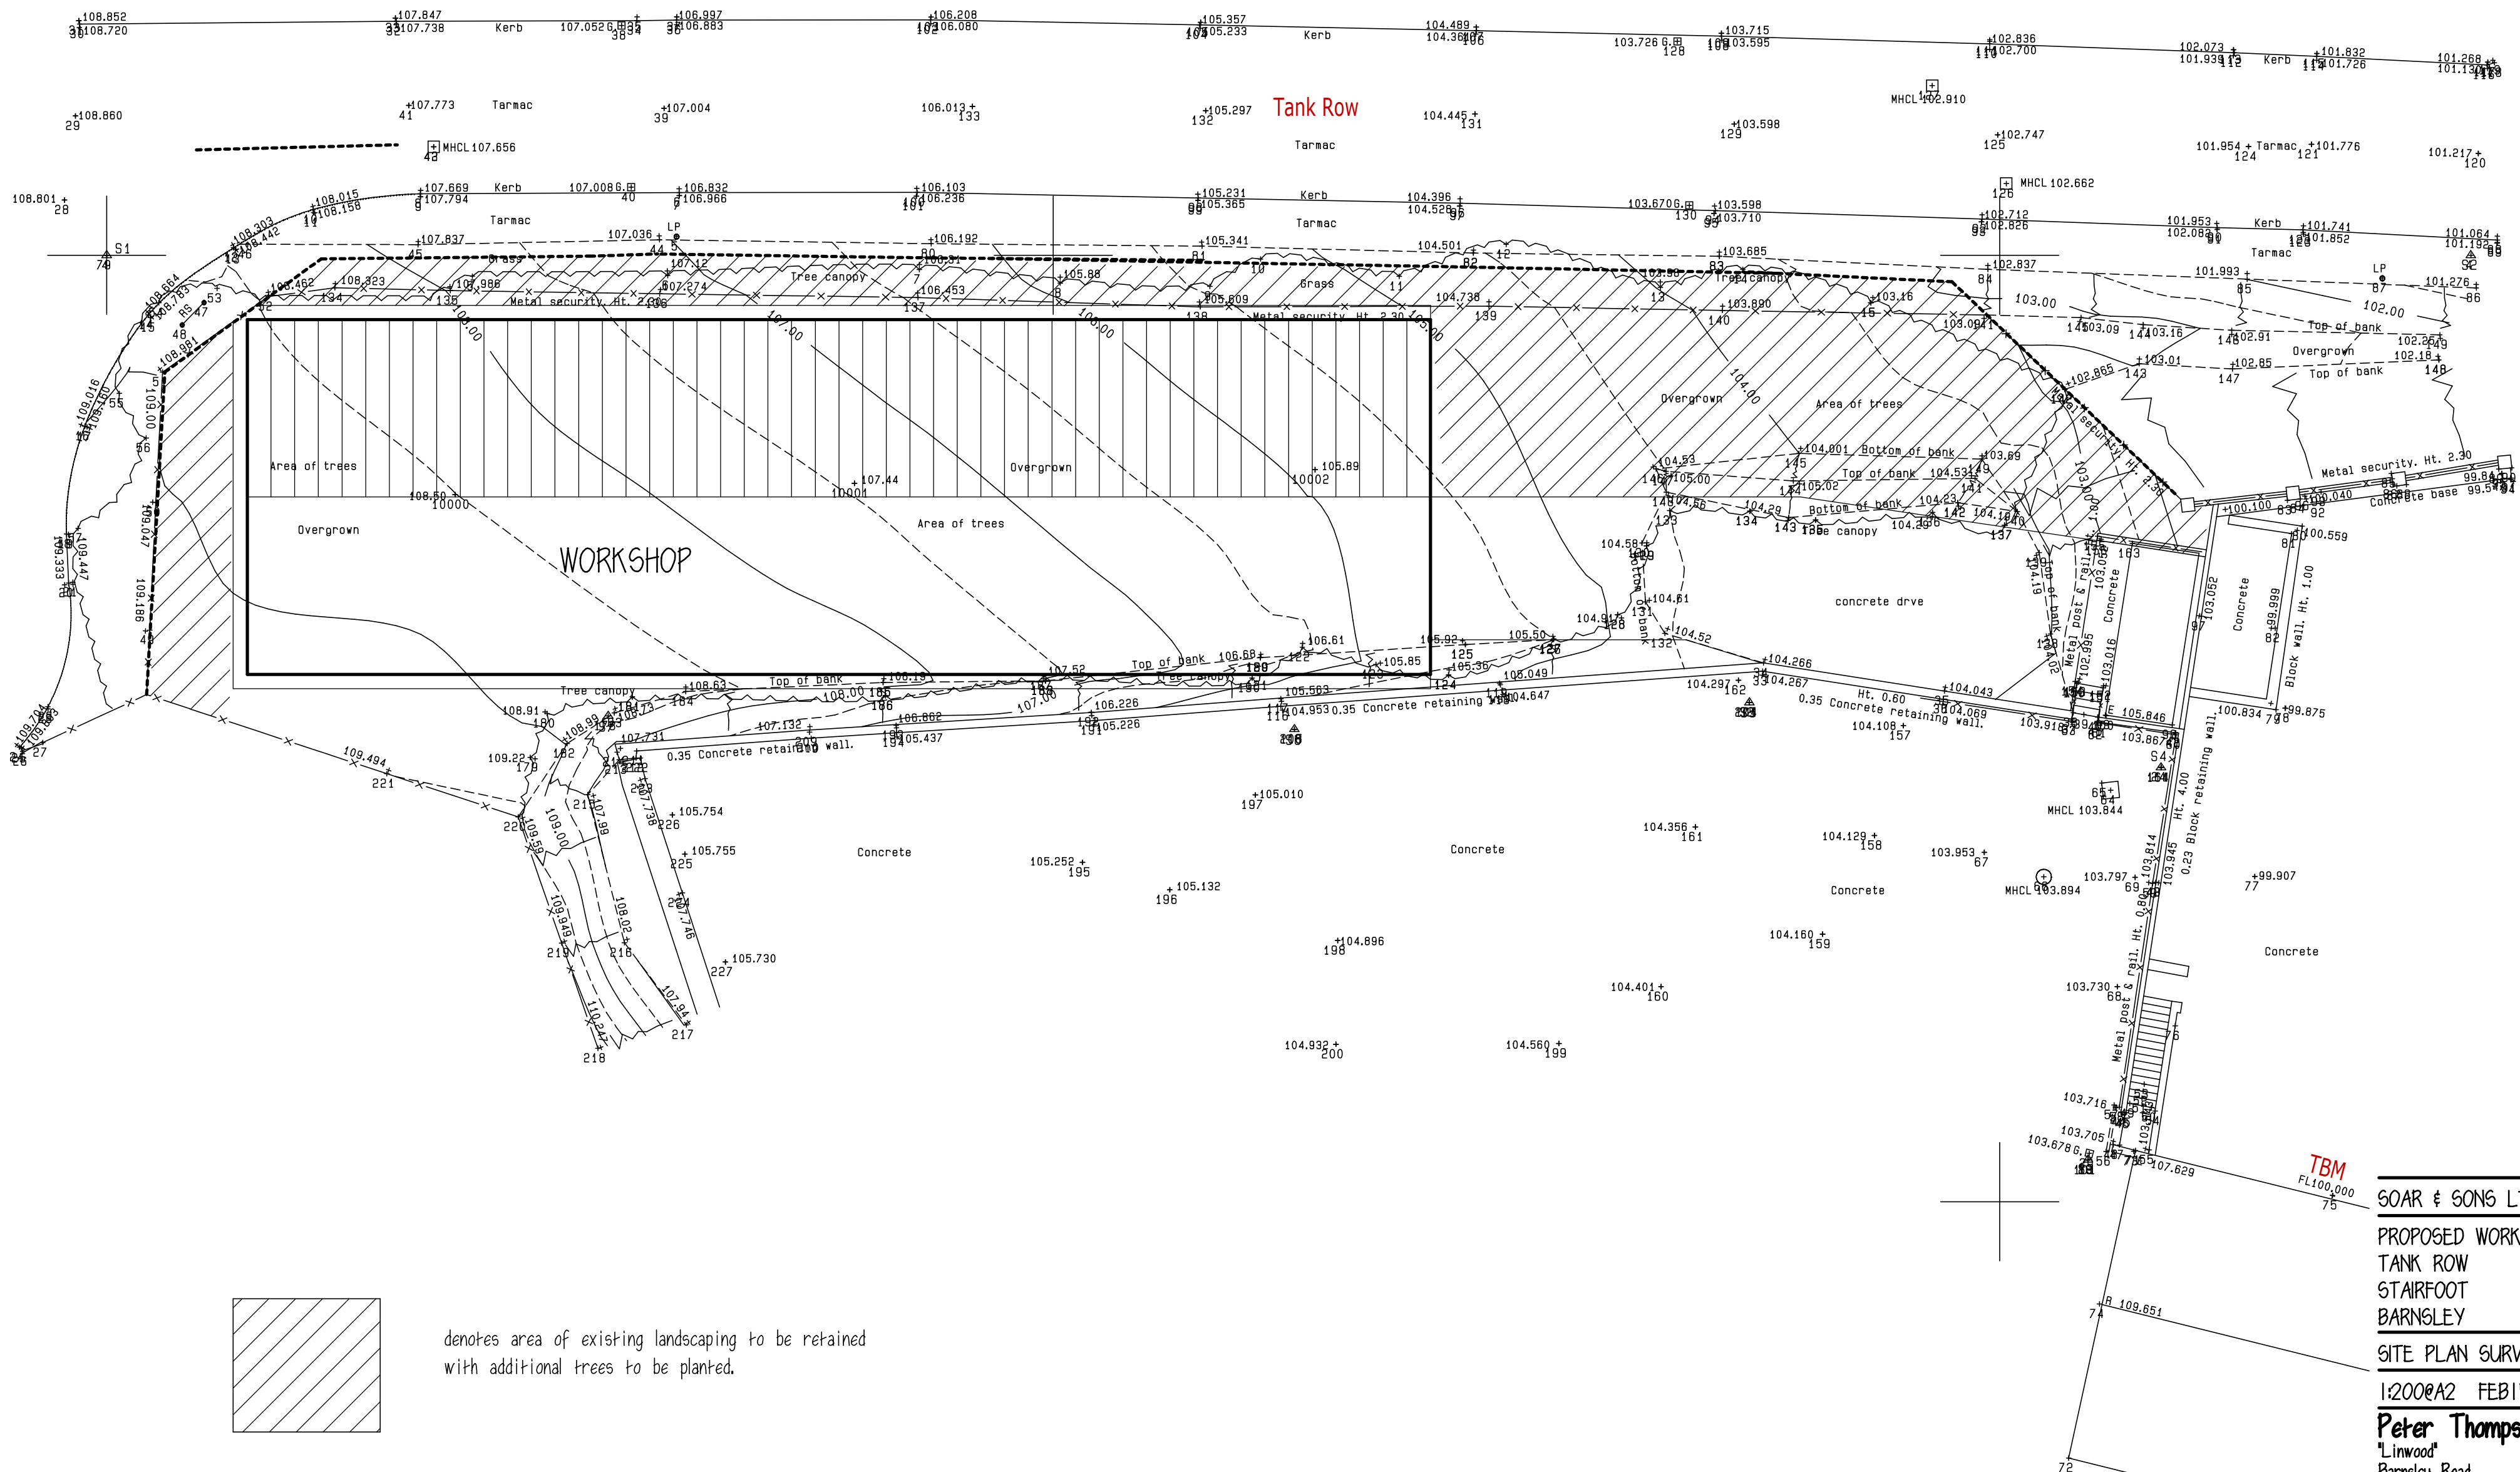

SOAR & SONS LTD.

PROPOSED WORKSHOP
TANK ROW
STAIRFOOT
BARNSELEY

SITE PLAN SURVEY

1:200@A2 FEB15

Peter Thompson

"Linwood"
Barnsley Road
Dodworth
Barnsley S75 3JR

tel. 01226 201391
m. 07973251730
e-mail peter-thompson@hotmail.co.uk


M.C.I.A.T.