

Das Urheberrecht an diesen Zeichnungen und allen Beilagen, die dem Empfänger persönlich anvertraut sind, verbleibt jederzeit unserer Firma.
Ohne unsere schriftliche Genehmigung dürfen sie nicht kopiert oder vervielfältigt, auch niemals dritten Personen mitgeteilt oder zugänglich gemacht werden.
V:\ANGEBOTE GEORDNET NACH PROJEKTEN\Symphony Group PLC - 19A-0715\Zeichnungen\19A-0715-OFFERDRAWING-Symphony-001.dw

Layout 999kW Biomass Plant

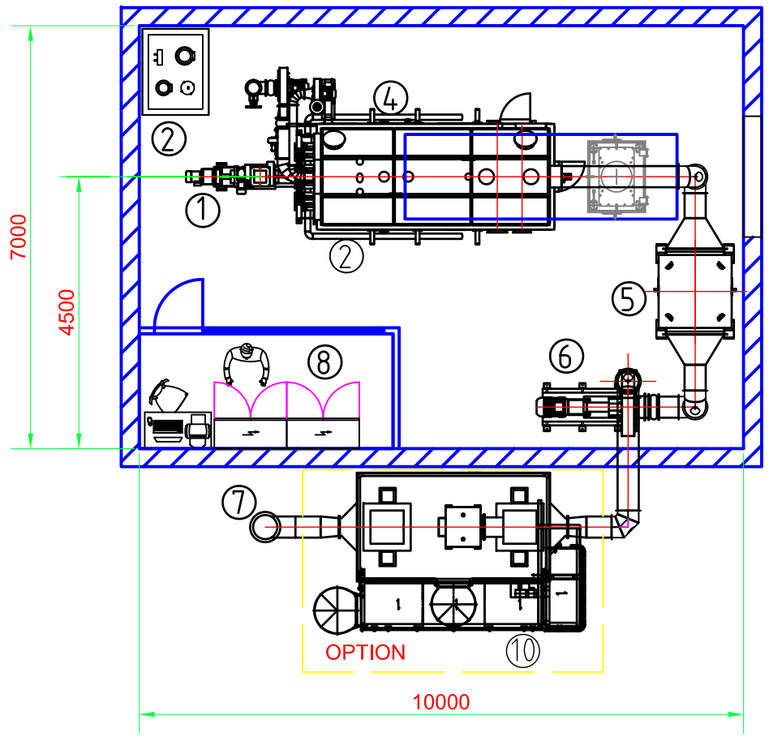


Legende / Legend	
①	Einschubschnecke/ insertion auger
②	Hydraulikaggregat/ Hydraulic power pack
③	Feuerung / Furnace
④	Kessel/ Boiler
⑤	Rauchgasentstaubung/ Multicyclone
⑥	Rauchgasventilator/ Flue gas fan
⑦	Kamin / Chimney
⑧	Schaltschränke / Switch cabinets
⑨	Ashecontainer/ ash container
⑩	Elektrofilter / Electrofiltre - OPTION

Biomass Plant 999kW

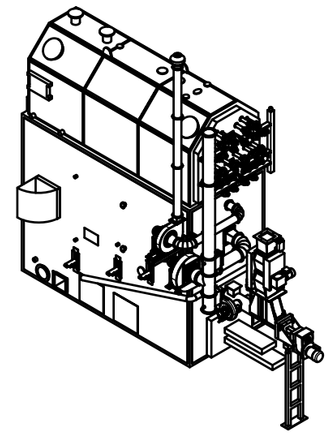

Section View boiler & furnace

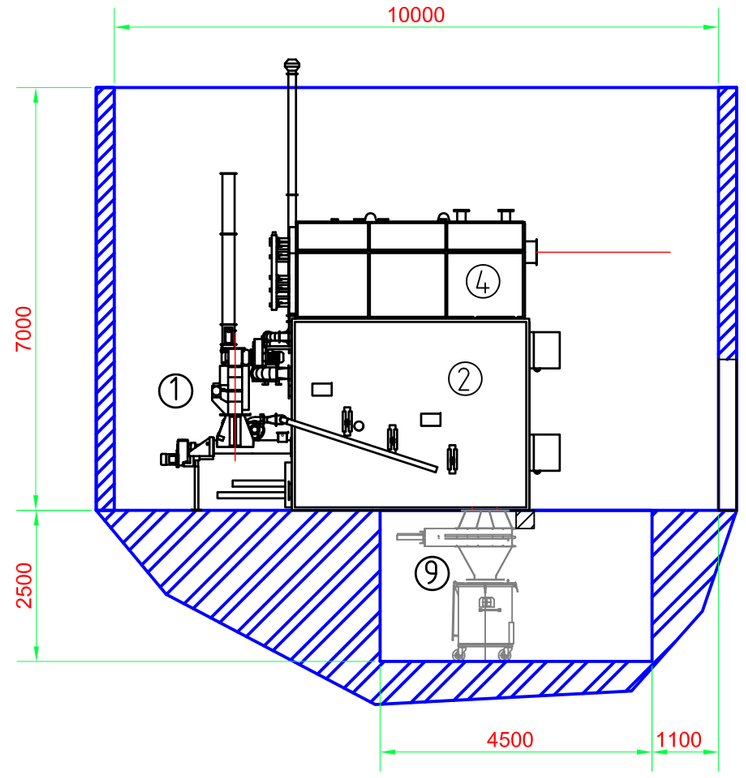

Copyright Polytechnik Biomass Energy

Copyright subsists in this drawing and such copyright is the property of Polytechnik Biomass Energy (PBE).
The drawing also contains confidential information which is the property of PBE.
A reproduction of this drawing or any part thereof without the written consent of PBE is not permitted and will be an infringement of PBE's copyright. Any communication of and/or dealing with the or any part of the information contained in this drawing without the written consent of PBE is not permitted and will be a breach of confidence.
The recipient agrees to take reasonable measures to protect the secrecy of and avoid disclosure and unauthorizad use of the confidential information of PBE.
The drawing remains the sole and exclusive property of PBE, not withstanding the access made.

Status:	In Bearbeitung	Revision: -	**Auftrag: 19A-0715**	POLYTECHNIK Biomass Energy
	Datum	Name	**Name: Symphony**	
Gezeichnet	16.07.2019	m.herzog		
Geprüft				
Blattgröße: A2	Offer Drawing 999kW WW			Zeichnungs-Nr.: **19A-0715-20-00**
Blattnr. 1 / 1				Maßstab: 1:100 ()
Freimaßtoleranzen ÖNORM M 1365 Allgemeintoleranzen für Schweißkonstruktionen EN ISO 13920 -BF				Engineering changes reserved! The copyright in these drawings and all additions which are entrusted to the receiver personally, remain any time our firm. Without our written approval, they may never be opied, multiplicated or de given access to third person.