

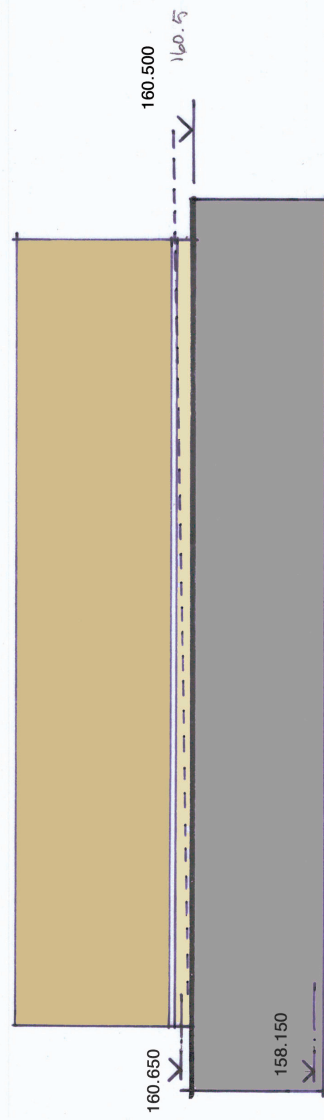


Natural stone horizontal emphasis
Laid with recessed joints

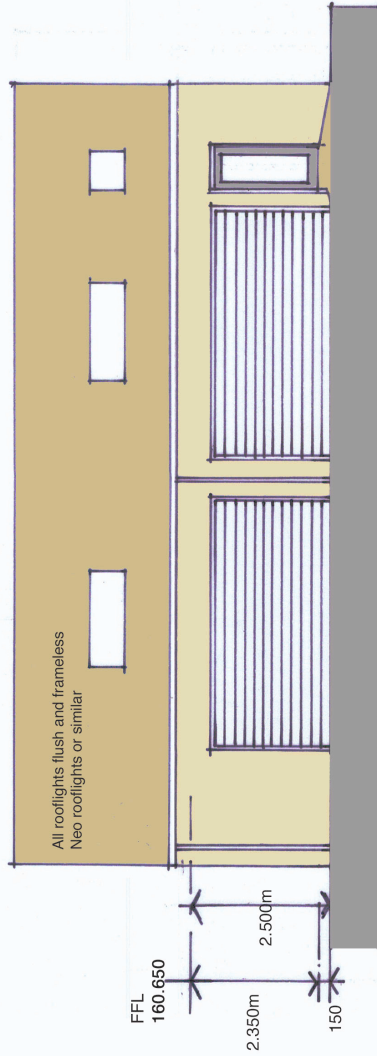


Courtyard facing Elevation facing south

Rear Elevation facing north

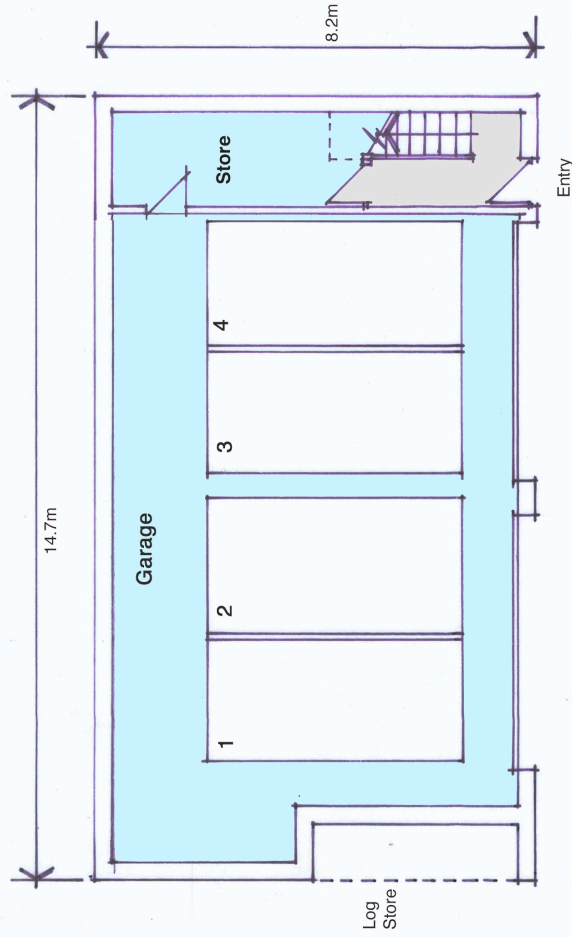

Ground level Plan

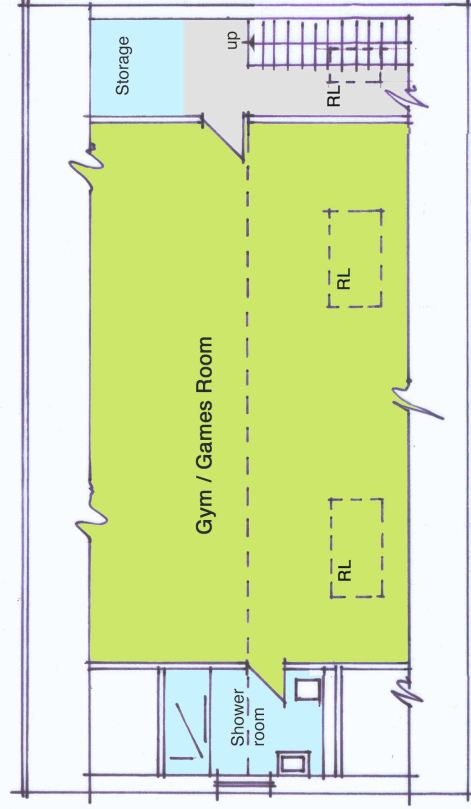

Room within the roof.

GARAGE PROPOSED MATERIALS :

- Base : Natural stone long narrow blocks laid with recessed joints
- Windows : Powder coated slim frames - colour buff
- Roof : Stone slate
- Zinc soffits and fascias