



SITE LOCATION

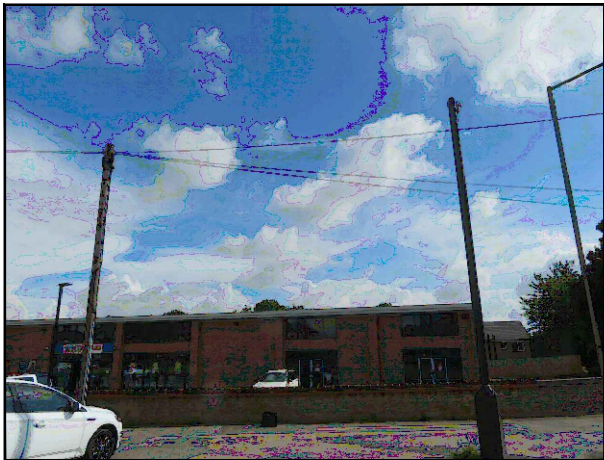


Reproduced by permission of Ordnance Survey on behalf of the Controller of Her Majesty's Stationary Office
All rights reserved. © Crown Copyright licence no. 100062043

SITE AREA PLAN

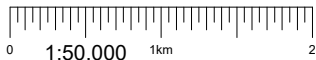


SITE PHOTOGRAPH

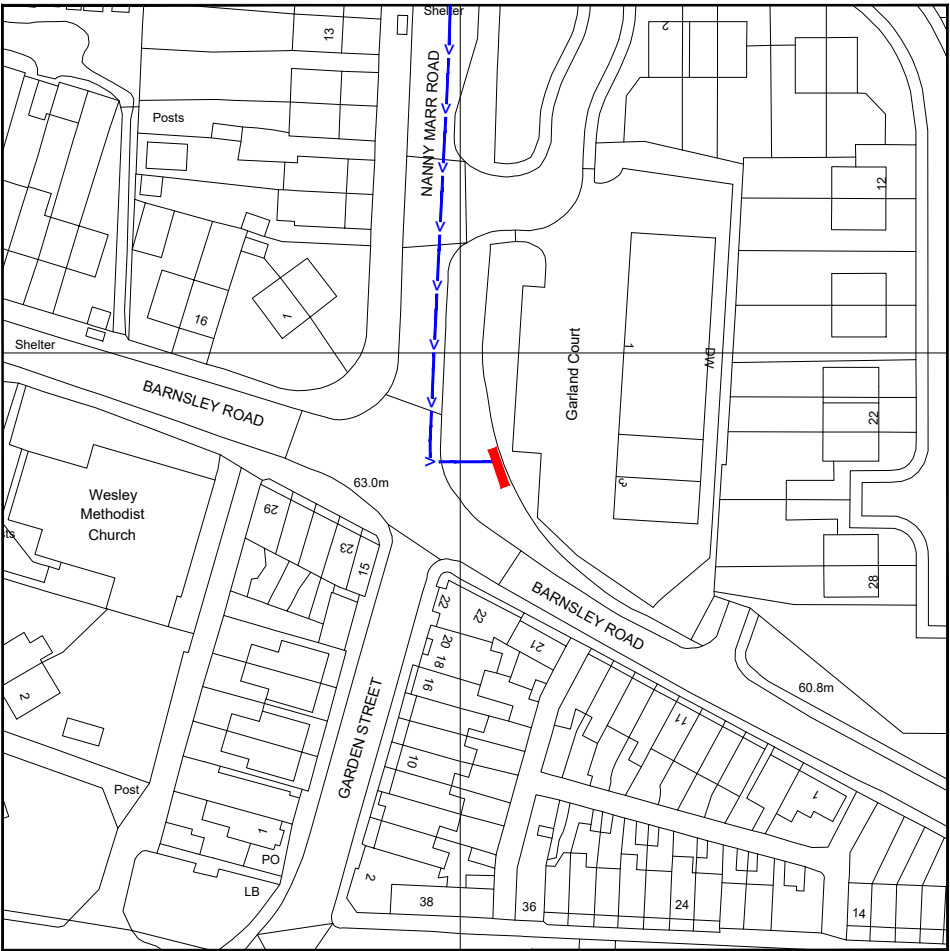

Reproduced by permission of Ordnance Survey on behalf of the Controller of Her Majesty's Stationary Office
All rights reserved. © Crown Copyright licence no. 100062043

SITE LOCATION PLAN

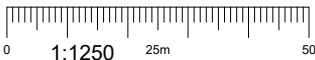

GOOGLE MAPS QR CODE

GOOGLE MAPS - <https://goo.gl/maps/xbuhdk6jsHy3EmWQ6>

GOOGLE STREETVIEW - <https://goo.gl/maps/X3nz9J3dc2QAMfPC9>

NOTES:

1. ALL DIMENSIONS IN MM UNLESS OTHERWISE NOTED.
- DIRECTIONS TO SITE:
Head north-west on A1(M). At junction 37, take the A635 exit. At the roundabout, take the 1st exit onto Barnsley Rd/A635. At Fields End Roundabout, take the 2nd exit and stay on A635. At the roundabout, take the 3rd exit and stay on A635. At Cathill Roundabout, take the 2nd exit onto Doncaster Rd/A635. Turn left onto Nanny Marr Rd/B6096. Follow Nanny Marr Rd and site location is on the left hand side.



Master:	MBNL / EE:	Project:	Purpose of Issue:	Issue:
M001	MBNL	3UK DNSW	Planning	A
Date:	19/09/2022	Revision / Upgrade Description:		
Drawn:	CDN	First Issue - Site nomination dated: TBC		
Checked:	DH			
Approved:	SD			

CK Hutchison Networks (UK) Limited

Great Brighams Mead,
Vastern Road, Reading,
Berkshire, England,
RG1 8DJ

Design Consultant & Principal Contractor:



WHP Telecoms
Unit 1 Maple Park,
Low Fields Avenue, Leeds
LS12 6HH

Tel: 01133023550
e-mail: info@whptelecoms.com

Site Name:
NANNY MARR ROAD STREETWORKS

Site ID:
BAR23250

Address:
NANNY MARR ROAD, DARFIELD,
BARNSELY, SOUTH YORKSHIRE,
S73 9AA


Title:
002 SITE LOCATION PLAN

Project:
3UK DNSW

Purpose of Issue:
PLANNING

EE Cell ID: 87516	MBNL Cell ID: BAR147	Cell ID: S1467
----------------------	-------------------------	-------------------

Master Drawing No: BAR23250_M001	Issue: A
-------------------------------------	-------------

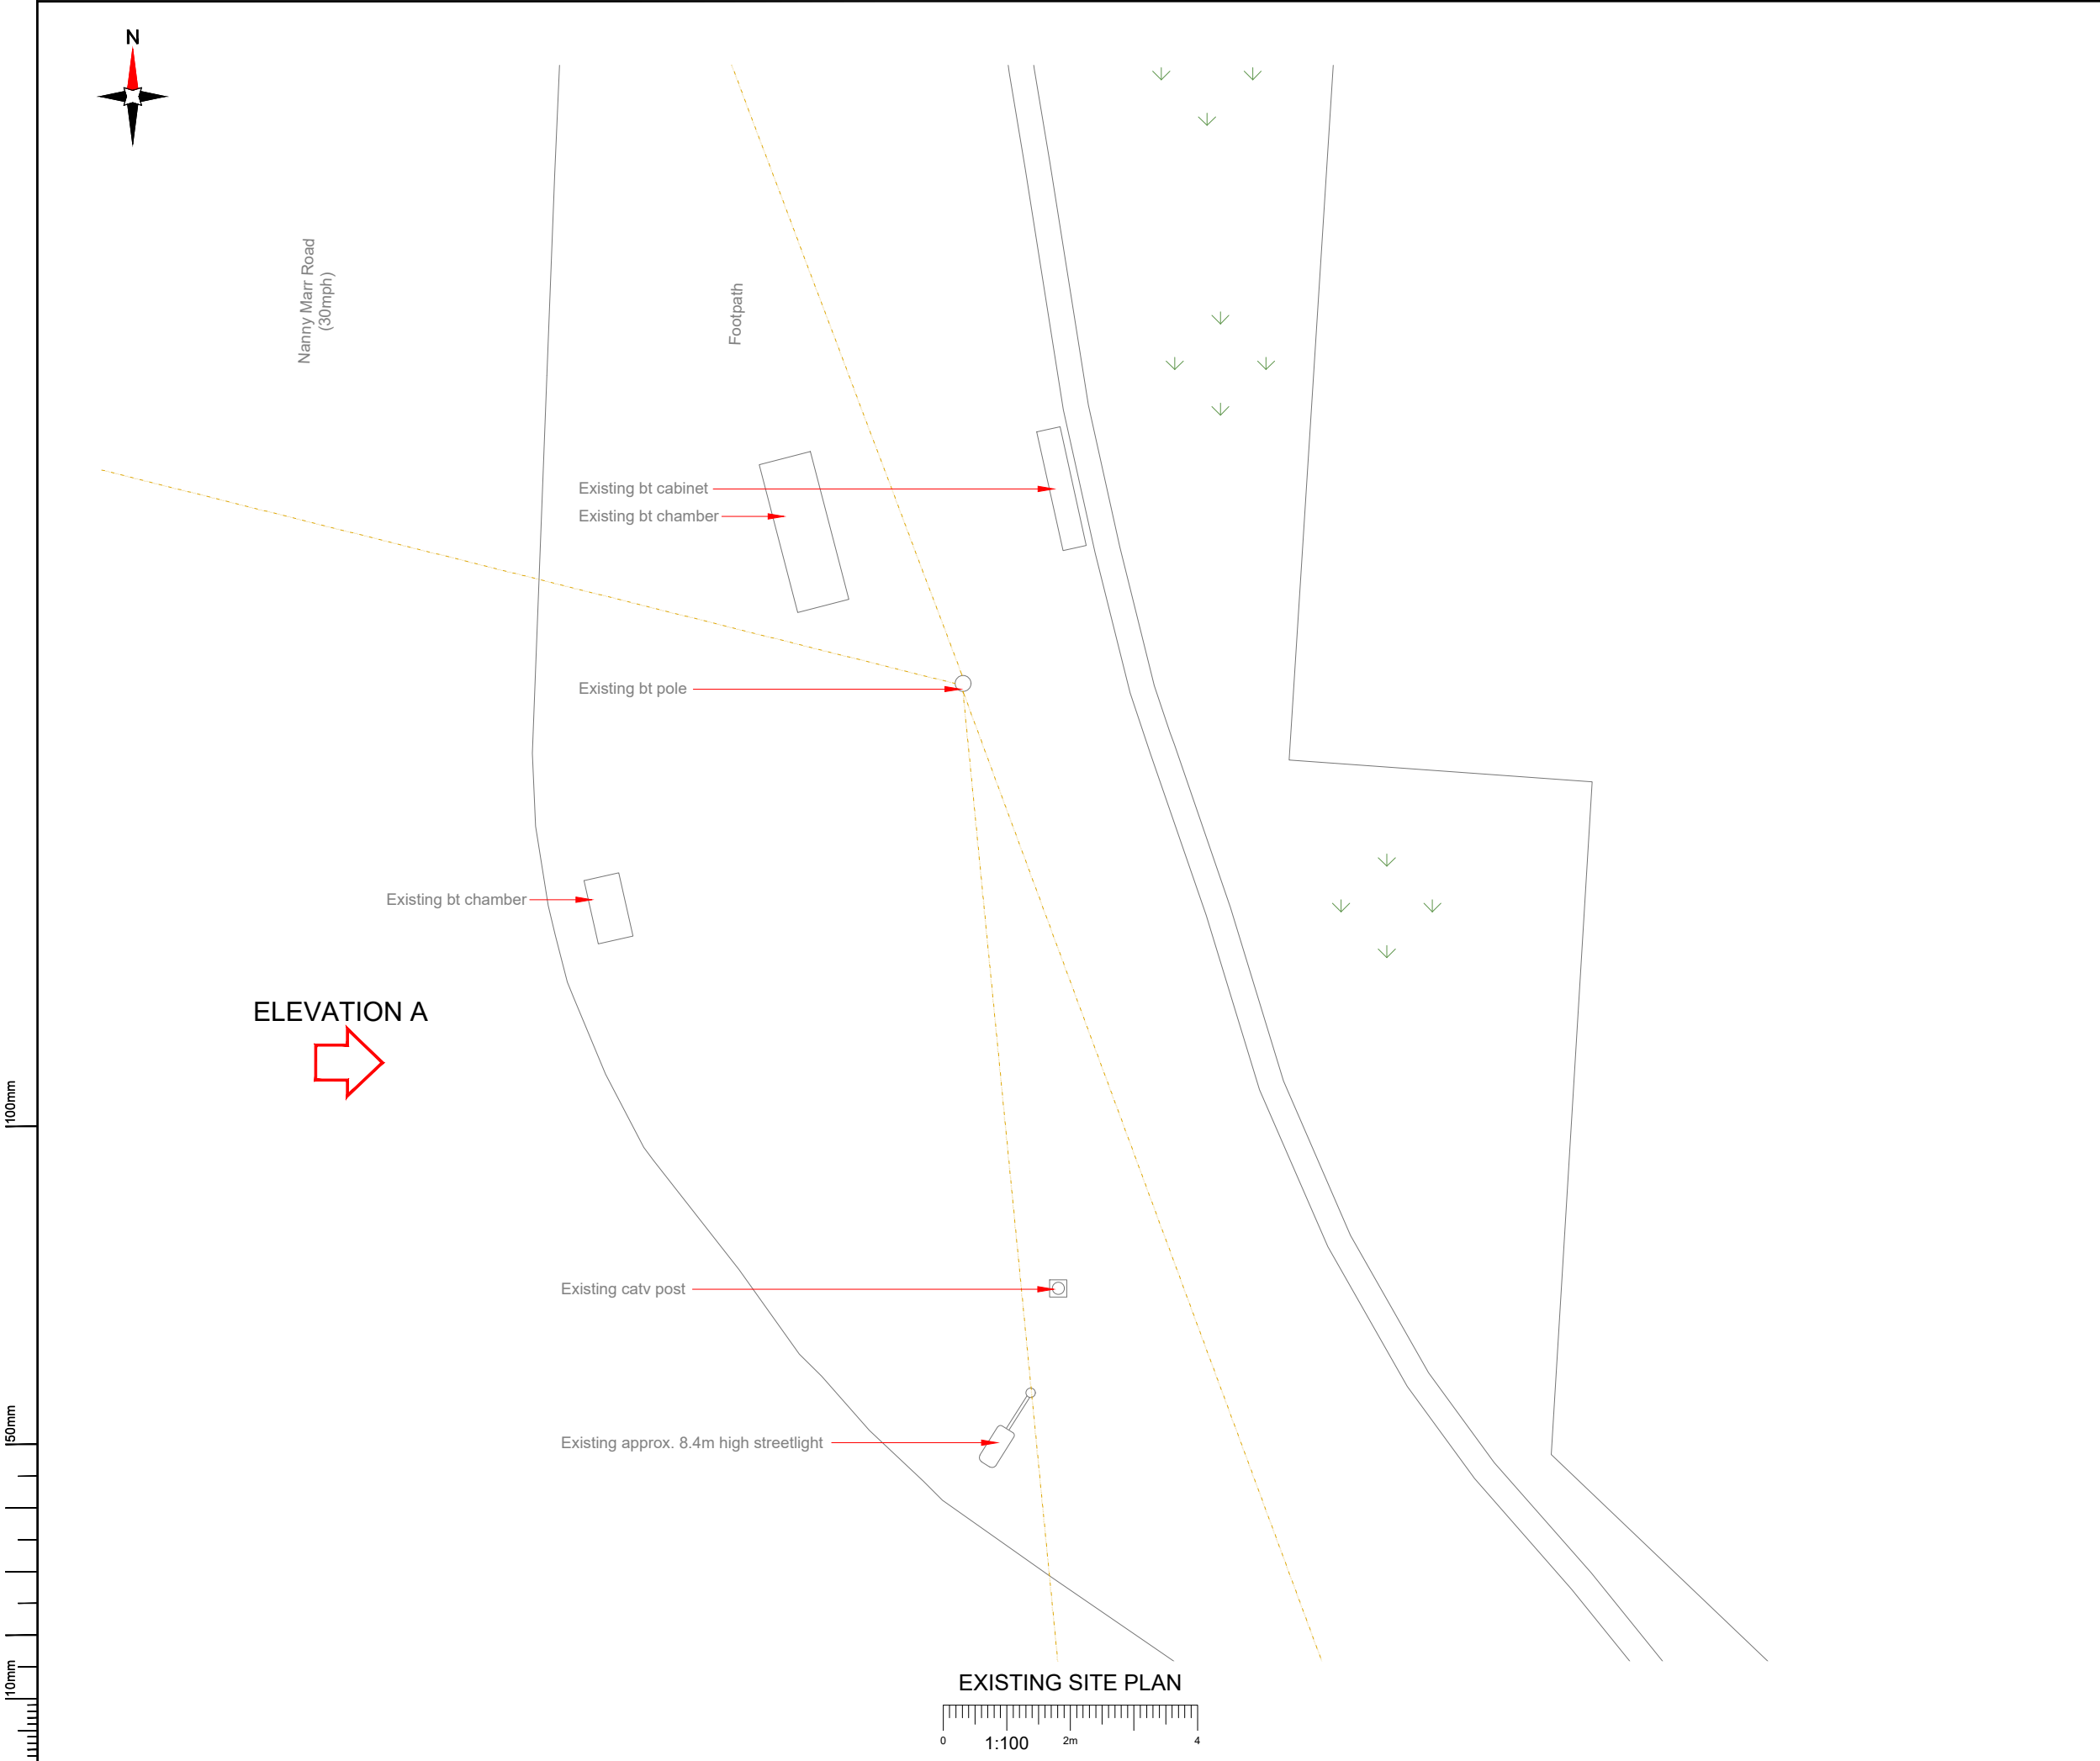

- NOTES:
1. ALL DIMENSIONS IN MM UNLESS OTHERWISE NOTED.

Master:	MBNL / EE:	Project:	Purpose of Issue:	Issue:
M001	MBNL	3UK DNSW	Planning	A
Date:	19/09/2022	Revision / Upgrade Description:		
Drawn:	CDN	First Issue - Site nomination dated: TBC		
Checked:	DH			
Approved:	SD			

CK Hutchison
Networks (UK)
Limited

Great Brighams Mead,
Vastern Road, Reading,
Berkshire, England,
RG1 8DJ

Design Consultant & Principal Contractor:



WHP Telecoms

Unit 1 Maple Park,
Low Fields Avenue, Leeds
LS12 6HH

Tel: 01133023550
e-mail: info@whptelecoms.com

Site Name:
NANNY MARR ROAD STREETWORKS

Site ID:
BAR23250

Address:

NANNY MARR ROAD, DARFIELD,
BARNSELY, SOUTH YORKSHIRE,
S73 9AA

Title:
100 EXISTING SITE PLAN

Project:
3UK DNSW

Purpose of Issue:
PLANNING

EE Cell ID: 87516	MBNL Cell ID: BAR147	Cell ID: S1467
----------------------	-------------------------	-------------------

Master Drawing No: BAR23250_M001	Issue: A
-------------------------------------	-------------


100mm

50mm

10mm



EXISTING ELEVATION A

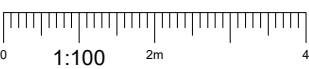

- NOTES:
1. ALL DIMENSIONS IN MM UNLESS OTHERWISE NOTED.

Master:	MBNL / EE:	Project:	Purpose of Issue:	Issue:
M001	MBNL	3UK DNSW	Planning	A
Date:	19/09/2022	Revision / Upgrade Description:		
Drawn:	CDN	First Issue - Site nomination dated: TBC		
Checked:	DH			
Approved:	SD			

CK Hutchison
Networks (UK)
Limited

Great Brighams Mead,
Vastern Road, Reading,
Berkshire, England,
RG1 8DJ

Design Consultant & Principal Contractor:



WHP Telecoms
Unit 1 Maple Park,
Low Fields Avenue, Leeds
LS12 6HH

Tel: 01133023550
e-mail: info@whptelecoms.com

Site Name:
NANNY MARR ROAD STREETWORKS

Site ID:
BAR23250

Address:

NANNY MARR ROAD, DARFIELD,
BARNSELEY, SOUTH YORKSHIRE,
S73 9AA

Title:
150 EXISTING ELEVATION A

Project:
3UK DNSW

Purpose of Issue:
PLANNING

EE Cell ID: 87516	MBNL Cell ID: BAR147	Cell ID: S1467
----------------------	-------------------------	-------------------

Master Drawing No: BAR23250_M001	Issue: A
-------------------------------------	-------------



Nanny Marr Road
(30mph)

Footpath

Existing bt cabinet
Existing bt chamber

Existing bt pole

Existing bt chamber

ELEVATION A



Existing catv post

Existing approx. 8.4m high streetlight

1000

4000


Telecom services to be diverted

Proposed Phase 9 monopole

Proposed 2No. cabinets

Proposed G-100876 cabinet

PROPOSED SITE PLAN

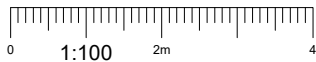

Antenna Aperture ID	Proposed 4G/5G Bearing
A1	0°
B1	120°
C1	240°
A2	0°
B2	120°
C2	240°

NOTES:				
1. ALL DIMENSIONS IN MM UNLESS OTHERWISE NOTED.				
Master:	MBNL / EE:	Project:	Purpose of Issue:	Issue:
M001	MBNL	3UK DNSW	Planning	A
Date:	19/09/2022	Revision / Upgrade Description:		
Drawn:	CDN	First Issue - Site nomination dated: TBC		
Checked:	DH			
Approved:	SD			

CK Hutchison
Networks (UK)
Limited

Great Brighams Mead,
Vastern Road, Reading,
Berkshire, England,
RG1 8DJ

Design Consultant & Principal Contractor:



WHP Telecoms
Unit 1 Maple Park,
Low Fields Avenue, Leeds
LS12 6HH

Tel: 01133023550
e-mail: info@whptelecoms.com

Site Name:
NANNY MARR ROAD STREETWORKS

Site ID:
BAR23250

Address:

NANNY MARR ROAD, DARFIELD,
BARNSELY, SOUTH YORKSHIRE,
S73 9AA

Title:
210 PROPOSED SITE PLAN

Project:
3UK DNSW

Purpose of Issue:
PLANNING


EE Cell ID: 87516	MBNL Cell ID: BAR147	Cell ID: S1467
----------------------	-------------------------	-------------------

Master Drawing No: BAR23250_M001	Issue: A
-------------------------------------	-------------

Antenna Aperture ID	Proposed 4G/5G Bearing
A1	0°
B1	120°
C1	240°
A2	0°
B2	120°
C2	240°

NOTES:

1. ALL DIMENSIONS IN MM UNLESS OTHERWISE NOTED.

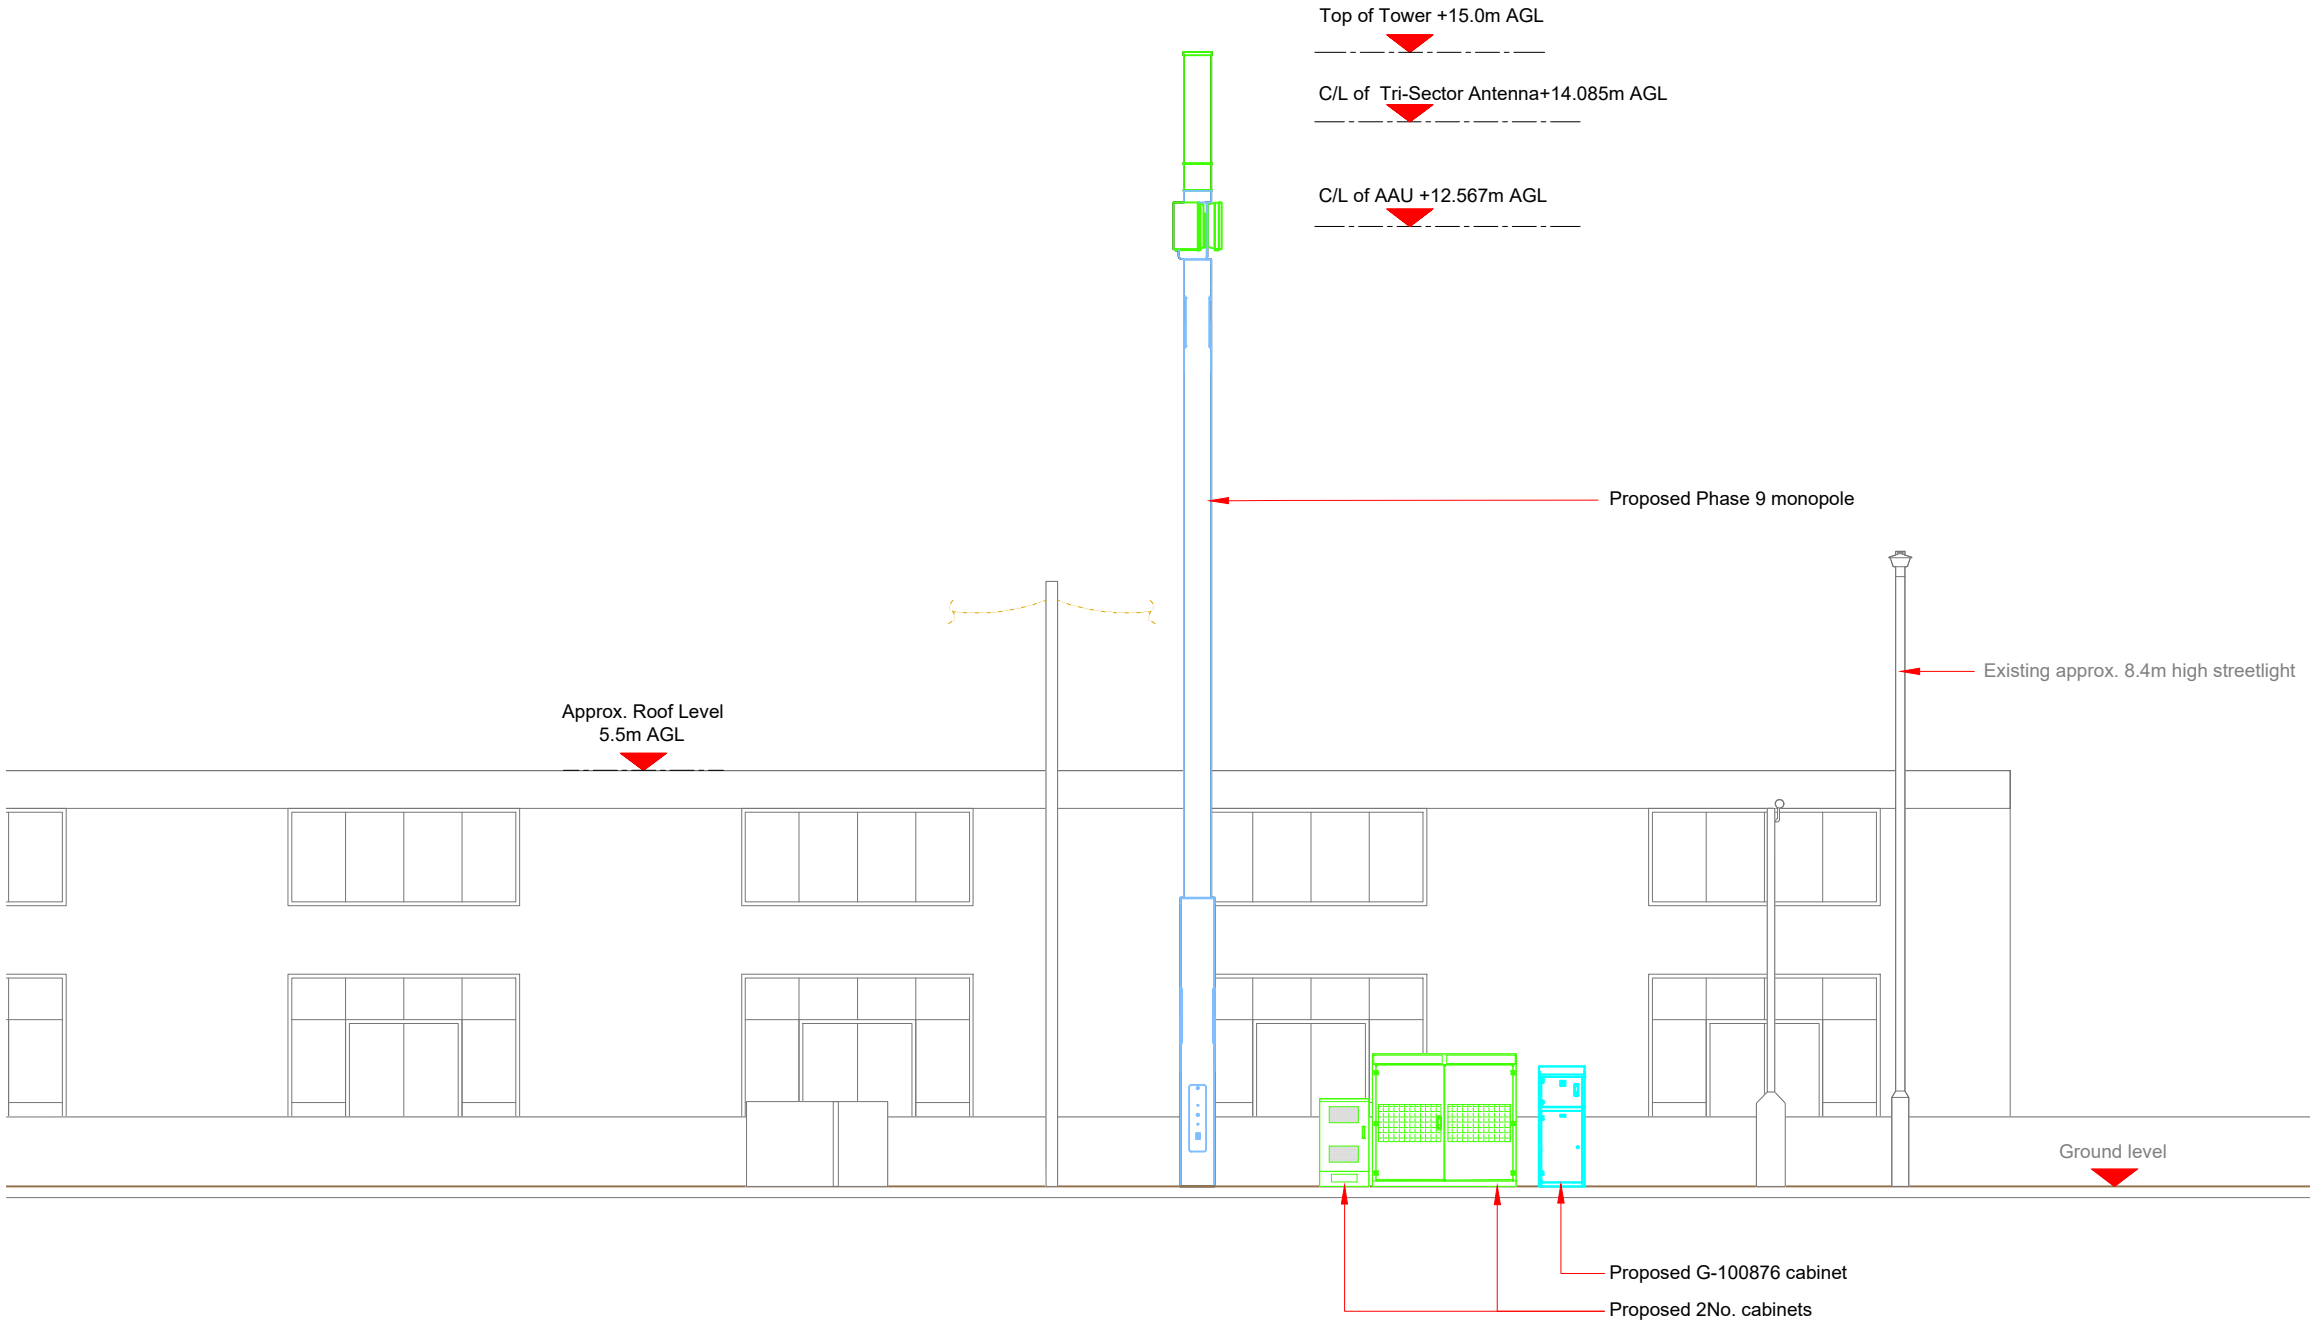

CK Hutchison Networks (UK) Limited

Great Brighams Mead,
Vastern Road, Reading,
Berkshire, England,
RG1 8DJ



WHP Telecoms
Unit 1 Maple Park,
Low Fields Avenue, Leeds
LS12 6HH
Tel: 01133023550
e-mail: info@whptelecoms.com

Design Consultant & Principal Contractor:

Site Name: **NANNY MARR ROAD STREETWORKS**

Site ID: **BAR23250**

Address:

**NANNY MARR ROAD, DARFIELD,
BARNSELY, SOUTH YORKSHIRE,
S73 9AA**

Title: **260 PROPOSED ELEVATION**

Project: **3UK DNSW**

Purpose of Issue: **PLANNING**

EE Cell ID: 87516	MBNL Cell ID: BAR147	Cell ID: S1467
-----------------------------	--------------------------------	--------------------------

Master Drawing No: BAR23250_M001	Issue: A
--	--------------------