



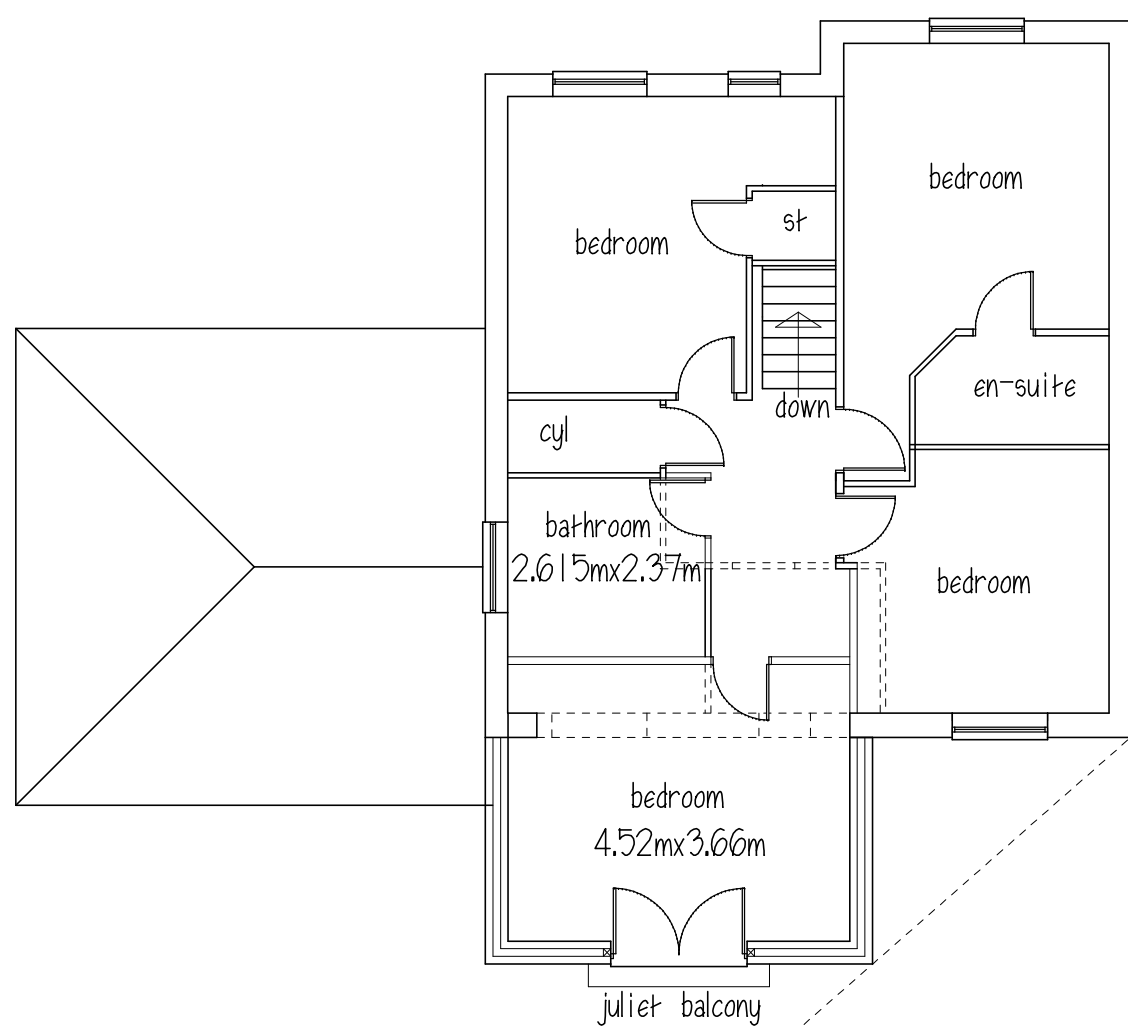

FIRST FLOOR

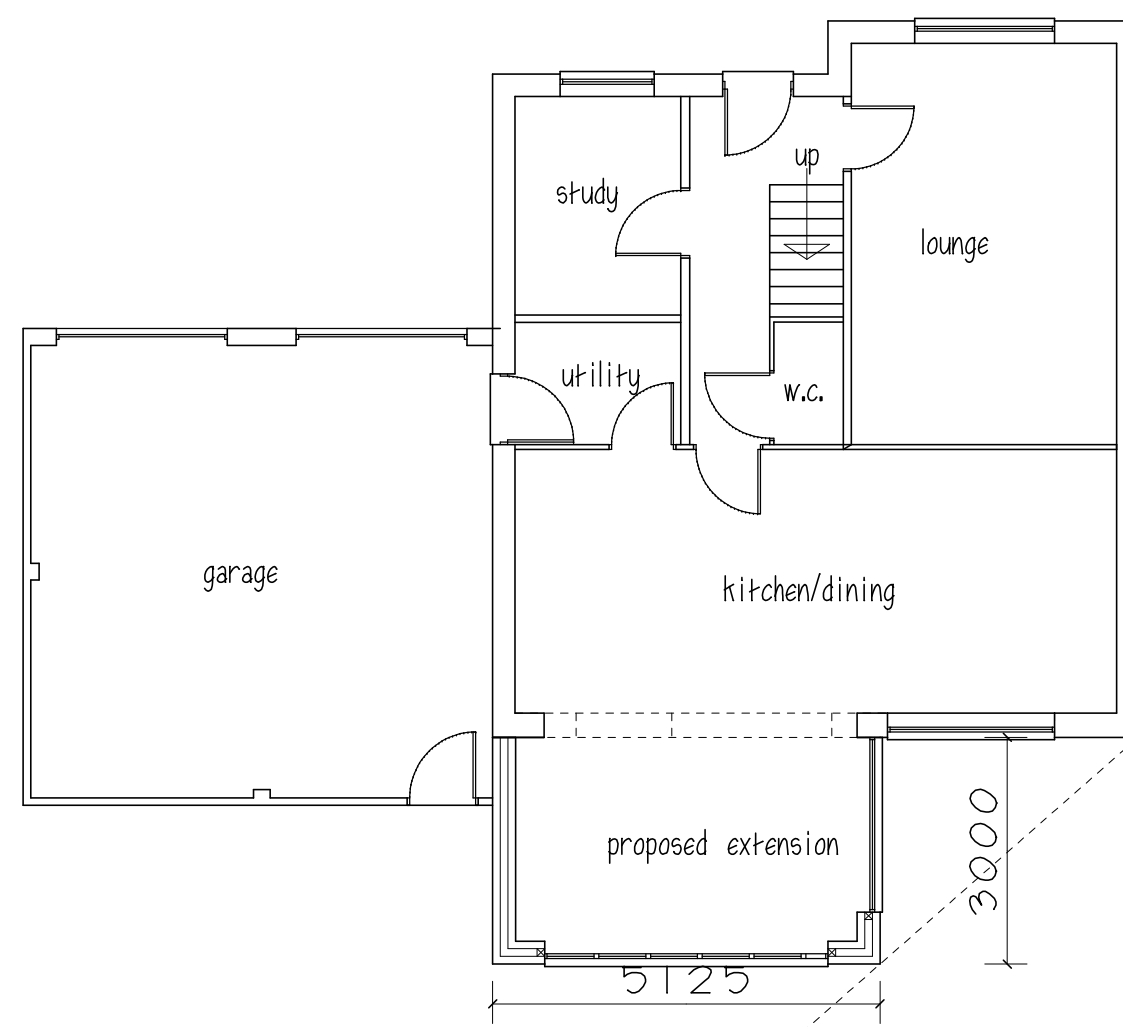


GROUND FLOOR


ROOF - concrete tiles
WALLS - brick



REAR ELEVATION

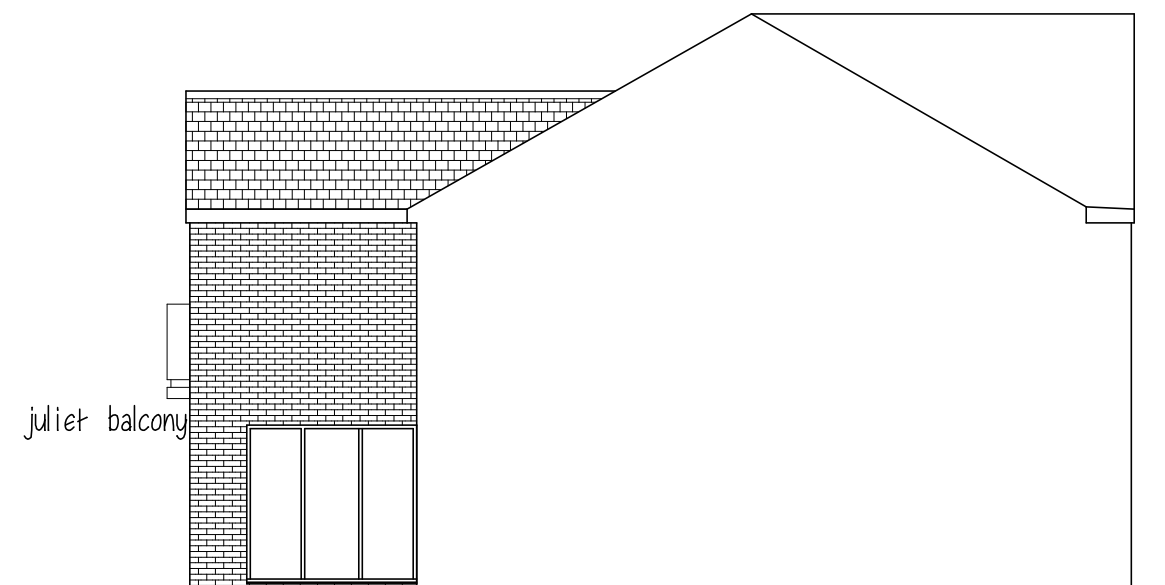

SIDE ELEVATION

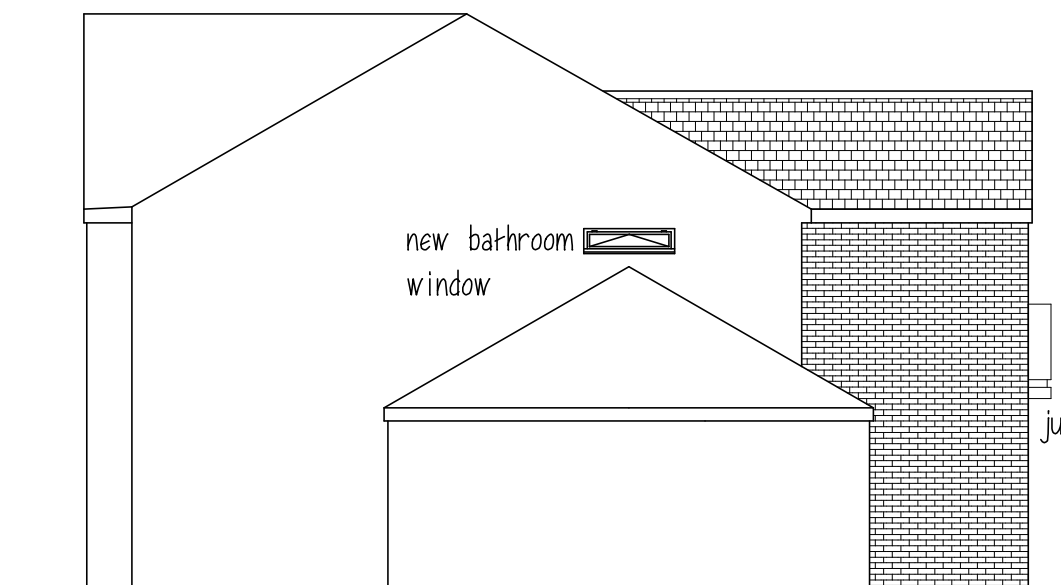

SIDE ELEVATION

Mr & Mrs A CROSSLAND

PROPOSED REAR EXTENSION
6 FOLLY WAY
MONK BRETTON
S71 2SP

PLANS & ELEVATIONS

1:100@A3 JUNE 20 Rev C

Peter Thompson
"Linwood"
Barnsley Road
Dodworth
Barnsley S75 3JR
e-mail peter-thompson@hotmail.co.uk
t&f. 01226 201391
m. 07973251730
M.C.I.A.T.