


SCHEME IS SUBJECT TO SITE SURVEY, LOCAL
AUTHORITY / HIGHWAYS ENGINEERS APPROVAL
AND MAINS SERVICES / EASEMENT POSITIONS.

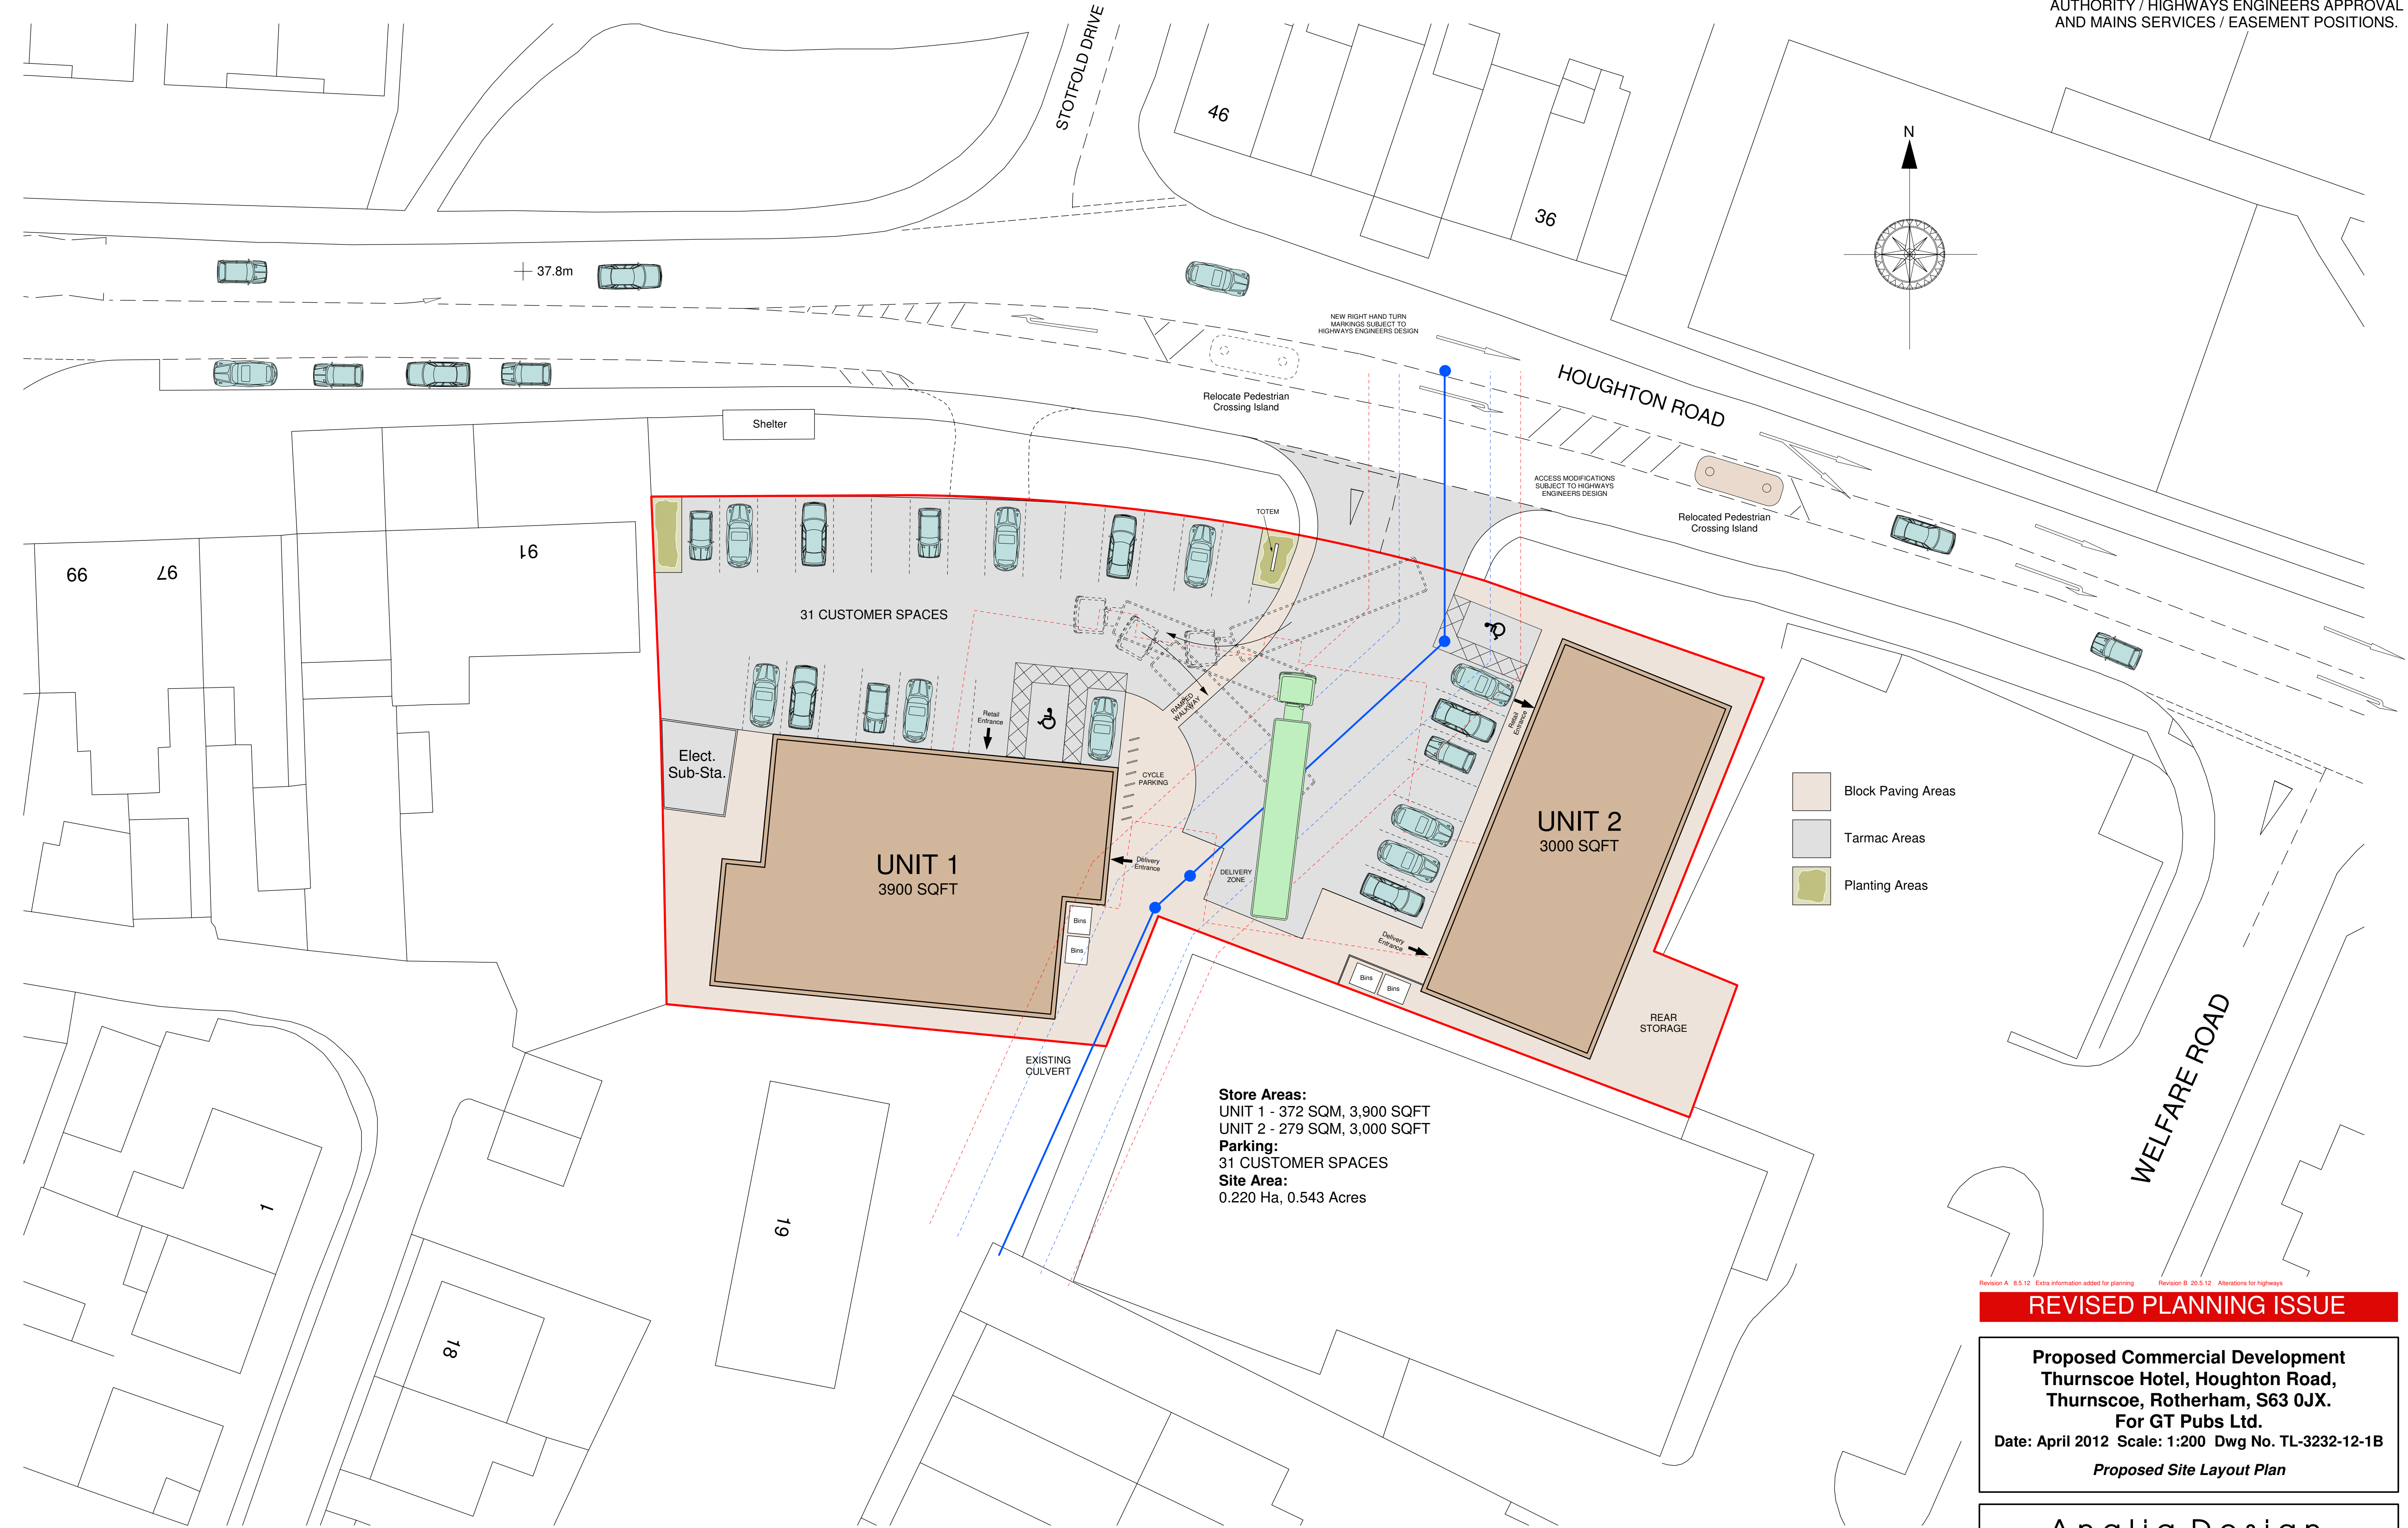

Revision A: 8.5.12 Extra information added for planning
Revision B: 20.5.12 Alterations for highways

REVISED PLANNING ISSUE

Proposed Commercial Development
Thurnscoe Hotel, Houghton Road,
Thurnscoe, Rotherham, S63 0JX.
For GT Pubs Ltd.
Date: April 2012 Scale: 1:200 Dwg No. TL-3232-12-1B
Proposed Site Layout Plan

Anglia Design
architects . surveyors
mail@angliadesign.co.uk www.angliadesign.co.uk

London Office: 30 Robin House, Newcourt Street, St Johns Wood, London NW8 7AD
tel: 020 7722 9556 fax: 0870 131 3804
Norwich Office: 11 Charing Cross, Norwich, Norfolk, NR2 4AX
tel: 01603 666576 fax: 01603 764535

Proposed Site Layout Plan 1:200 @ A1
© Crown Copyright 2012. All rights reserved. Licence number 100020449