


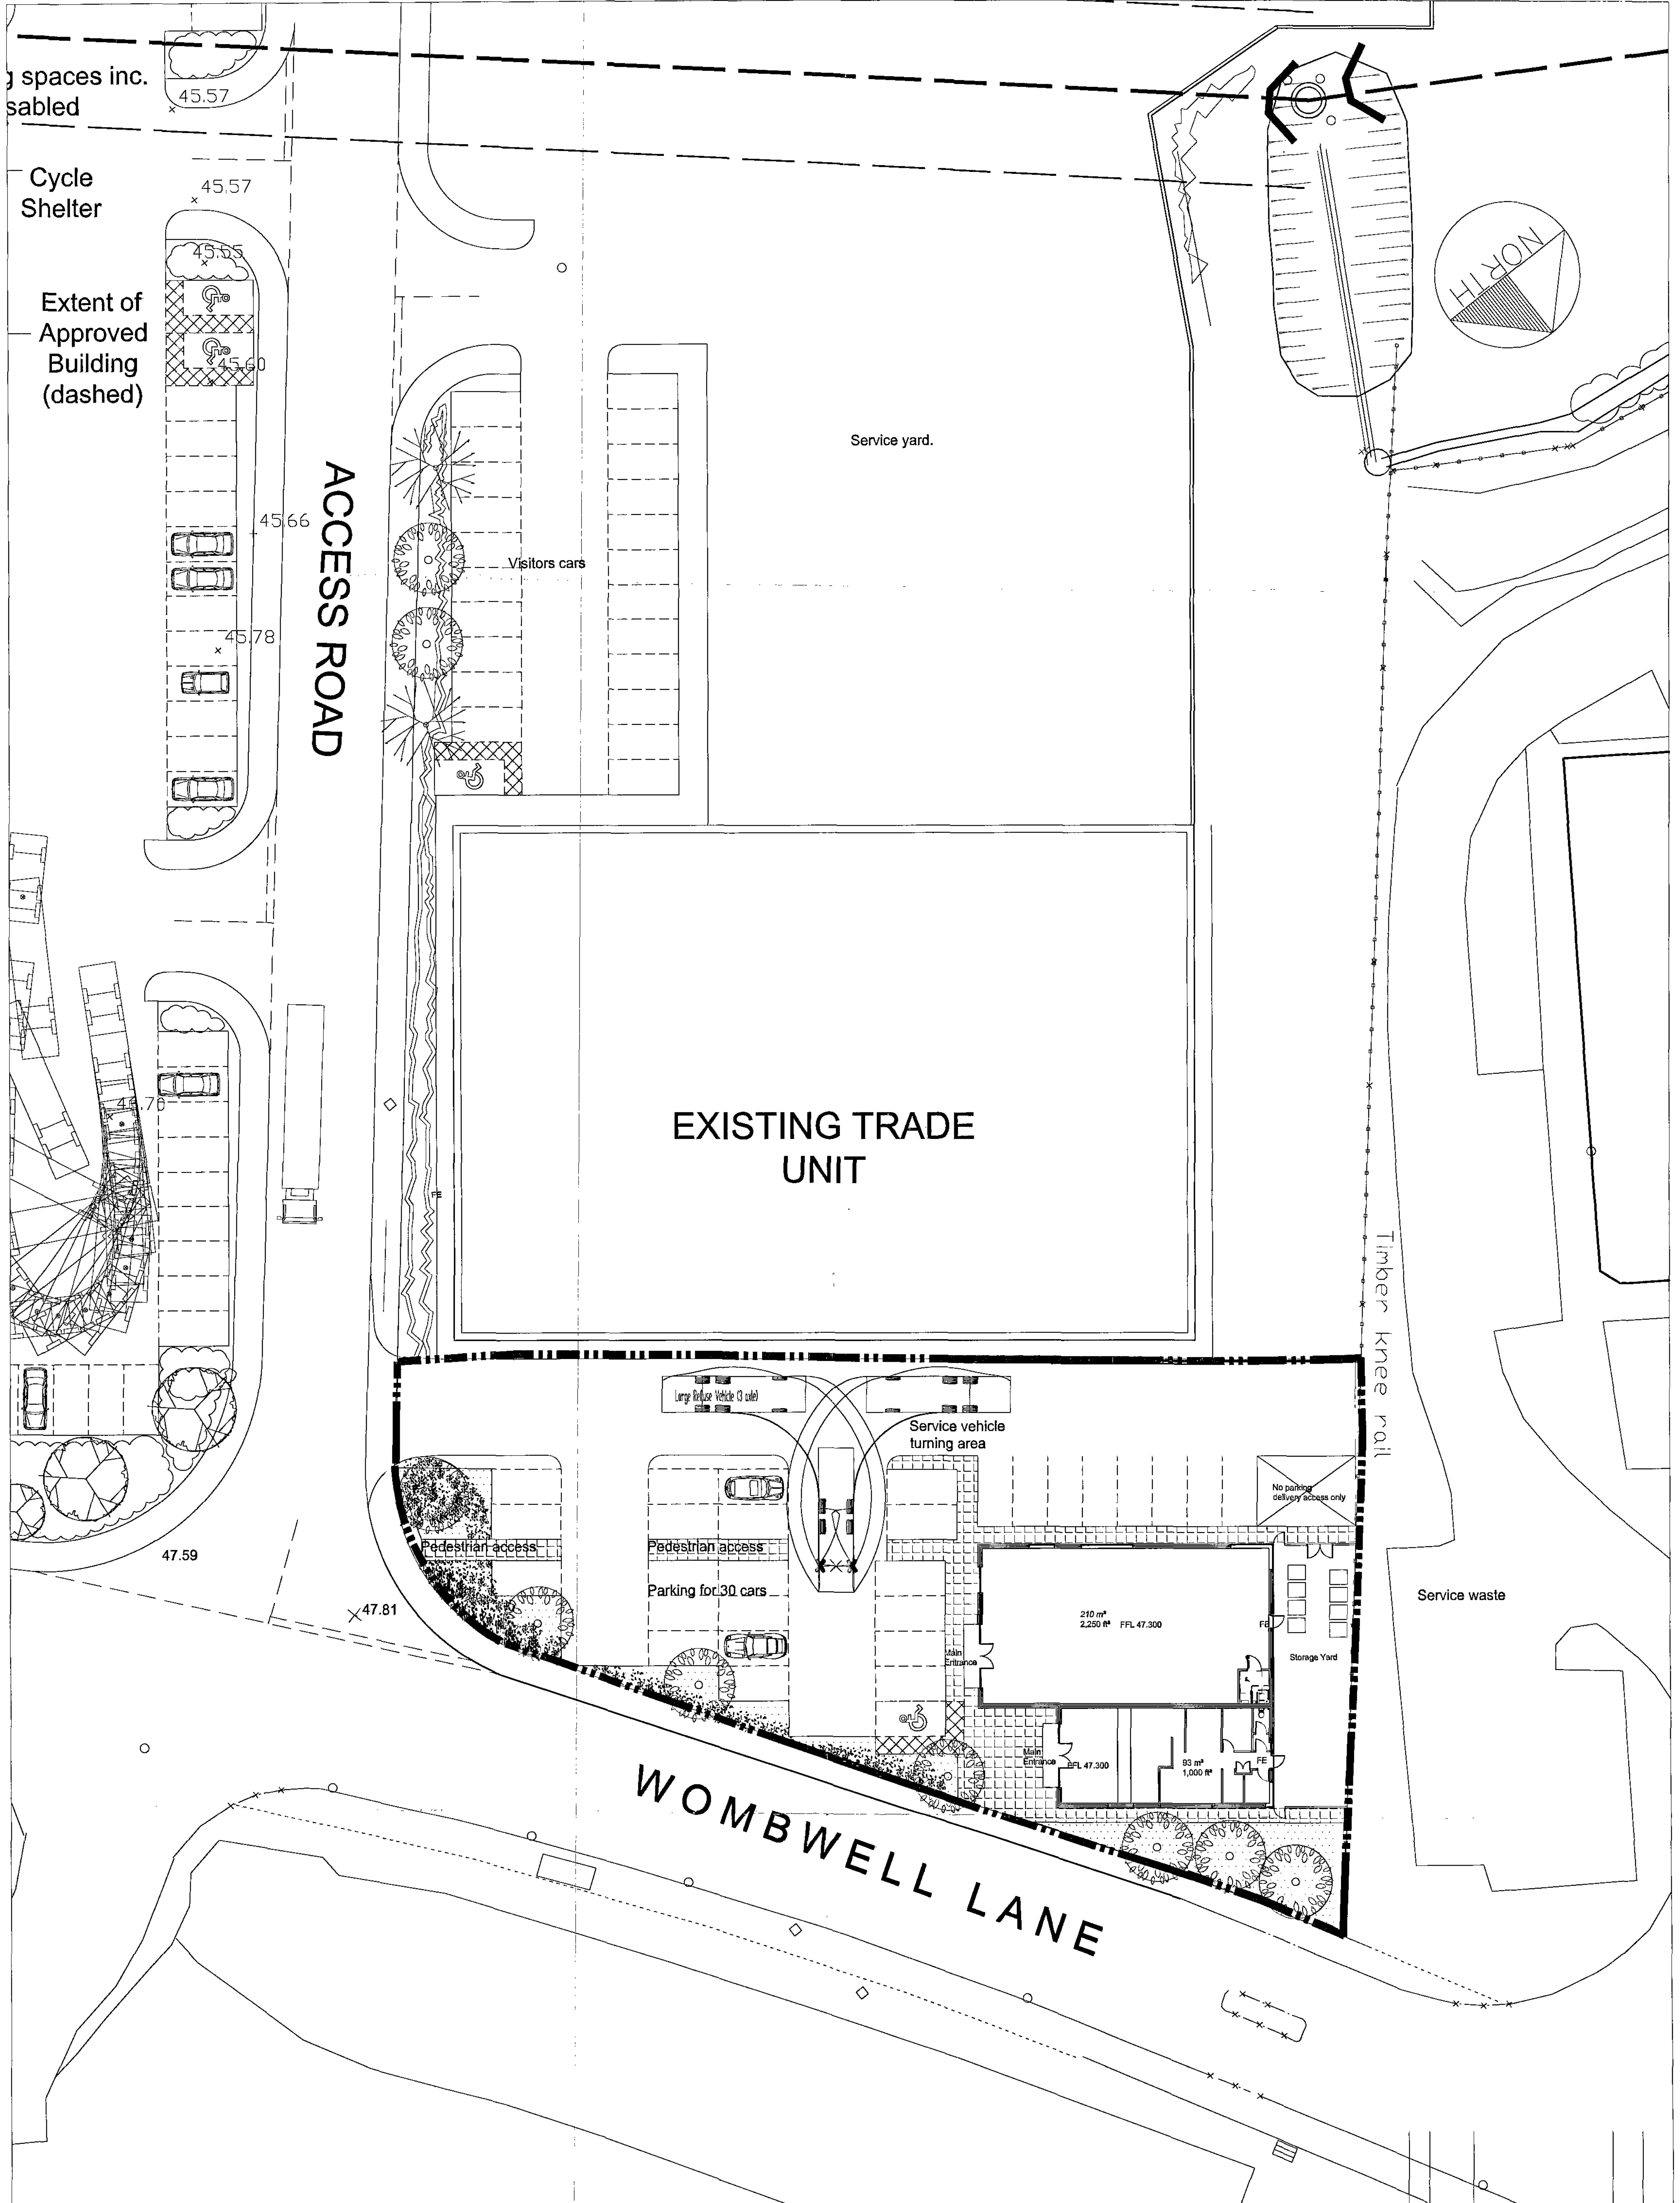

Proposed development, Wombwell Lane, Barnsley
For G.N Properties Ltd.

Rev	Date	Description	Rev By	Chkd By
1	02.07.12	Proposed development, Wombwell Lane, Barnsley For G.N Properties Ltd.		
Title				
Proposed site plan Scheme 2 Rev B				
Scale				
1:200 @A1				
Date				
02.07.12				
Rev				