




ARMSLEY MAPS: SOLD AND RE-PRINTED BY
DAVID KENNEDY Executive Director
ENVIRONMENT AND LAND PLANNING
CENTRAL OFFICE: KINGSLEY STREET
BIRMINGHAM B15 2TN

erial contained on this map is reproduced from
a source Survey Map with the permission of the
Her Majesty's Stationery Office © Crown
Copyright
Unauthorised reproduction infringes Crown Copyright
and may lead to prosecution or civil proceedings
under the Copyright, Designs and Patents Act 1988
and/or the Copyright, Designs and Patents Act 1988

18/1/2006

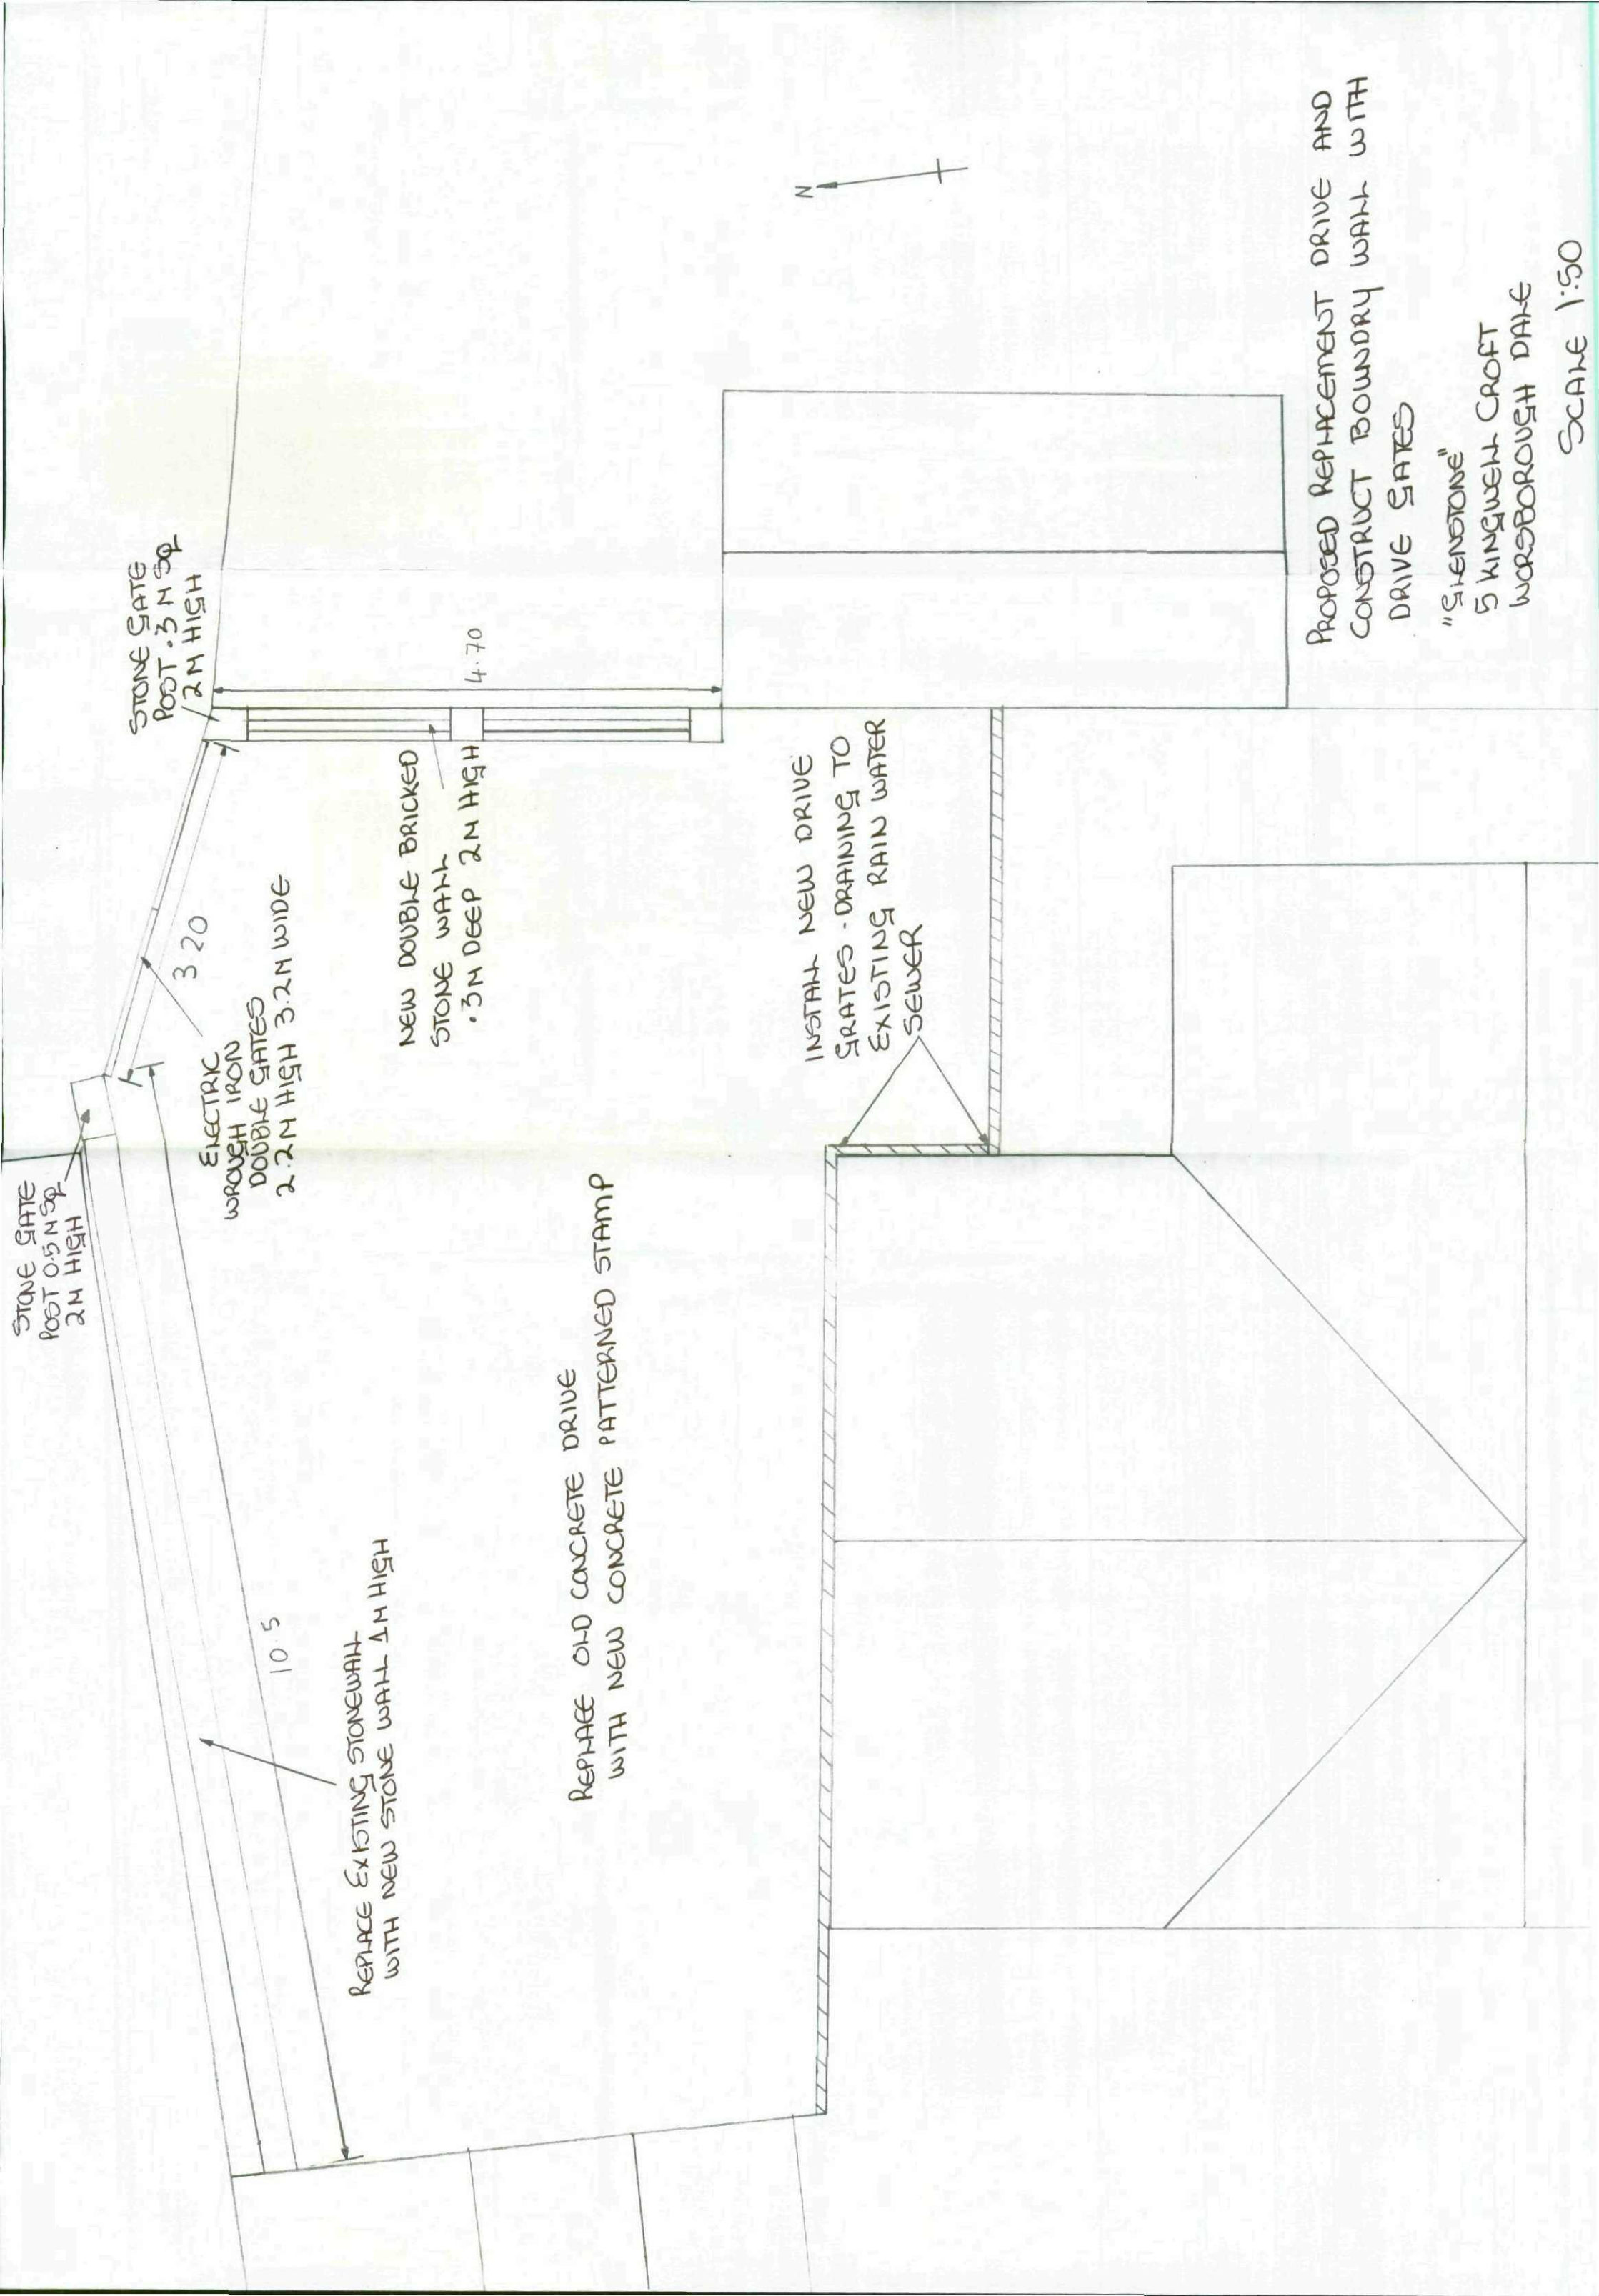

STONE GATE
POST 0.5 M SQ
2 M HIGH

STONE GATE
POST 0.3 M SQ
2 M HIGH

3.20

ELECTRIC
WROUGHT IRON
DOUBLE GATES
2.2 M HIGH 3.2 M WIDE

10.5

REPLACE EXISTING STONE WALL
WITH NEW STONE WALL 1 M HIGH

NEW DOUBLE BRICKED
STONE WALL
0.3 M DEEP 2 M HIGH

4.70

REPLACE OLD CONCRETE DRIVE
WITH NEW CONCRETE PATTERNED STAMP

INSTALL NEW DRIVE
GRATES - DRAINING TO
EXISTING RAIN WATER
SEWER



PROPOSED REPLACEMENT DRIVE AND
CONSTRUCT BOUNDARY WALL WITH
DRIVE GATES

"STONESTONE"
5 KINGWELL CROFT
WORSBOROUGH DALE

SCALE 1:50