




Section A-A

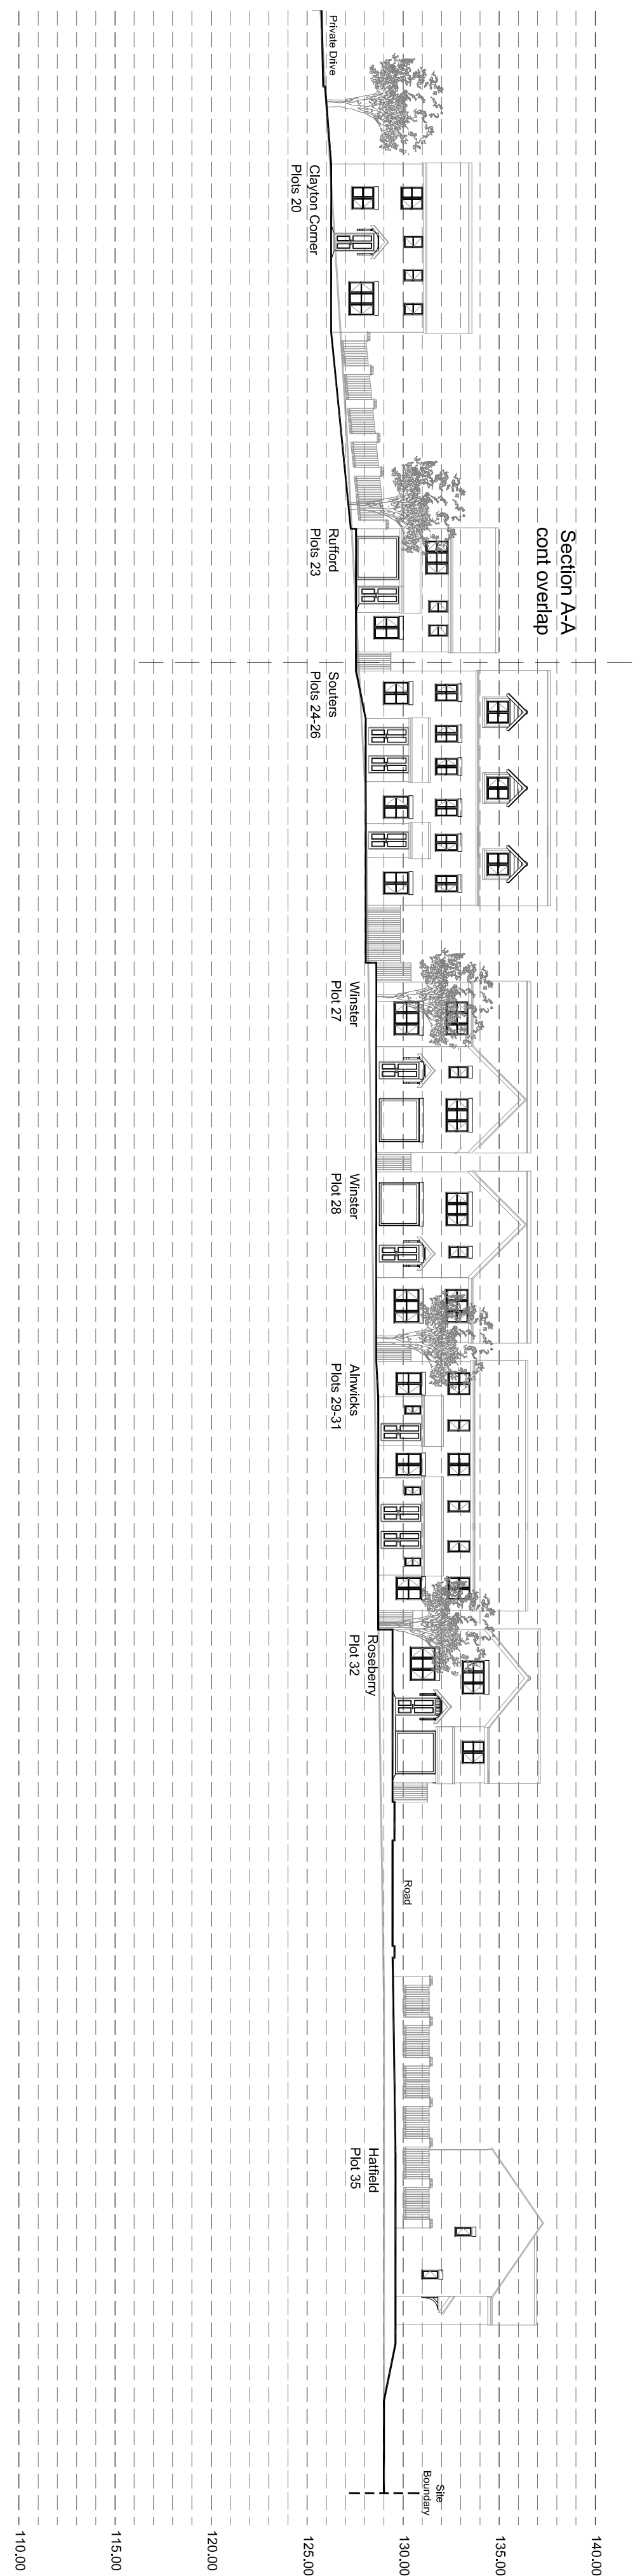

Section A-A (Cont)

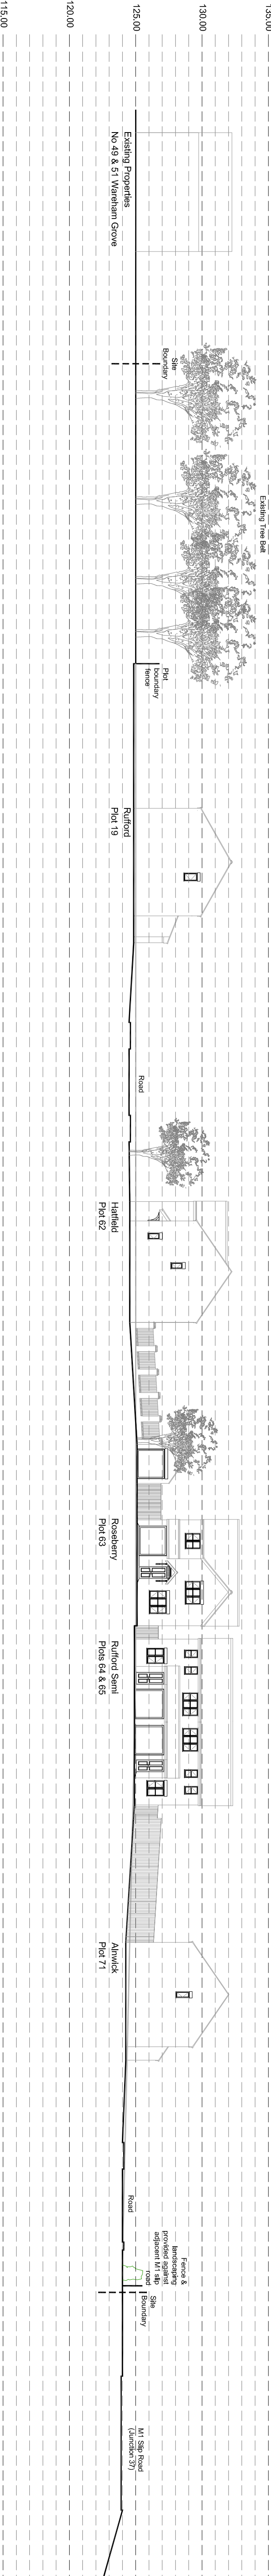

Section B-B

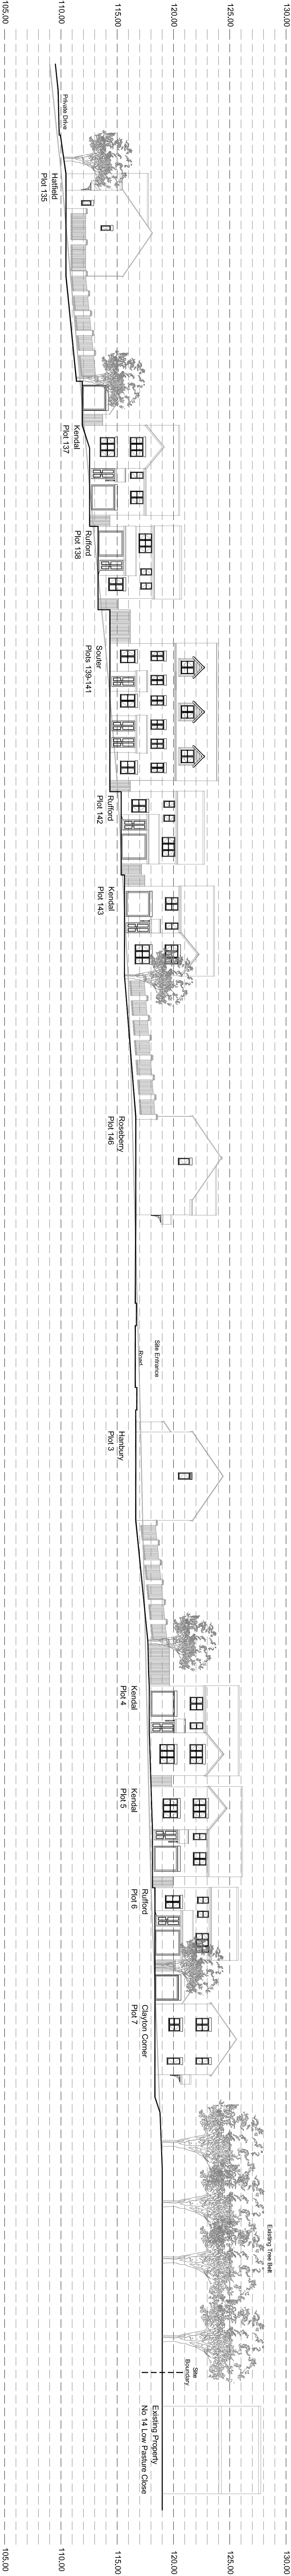

Section C-C



INDICATIVE LAYOUT
Not to scale

Rev A - Planning layout updated to rev E