


MACHINERY STORE FLOOR PLAN

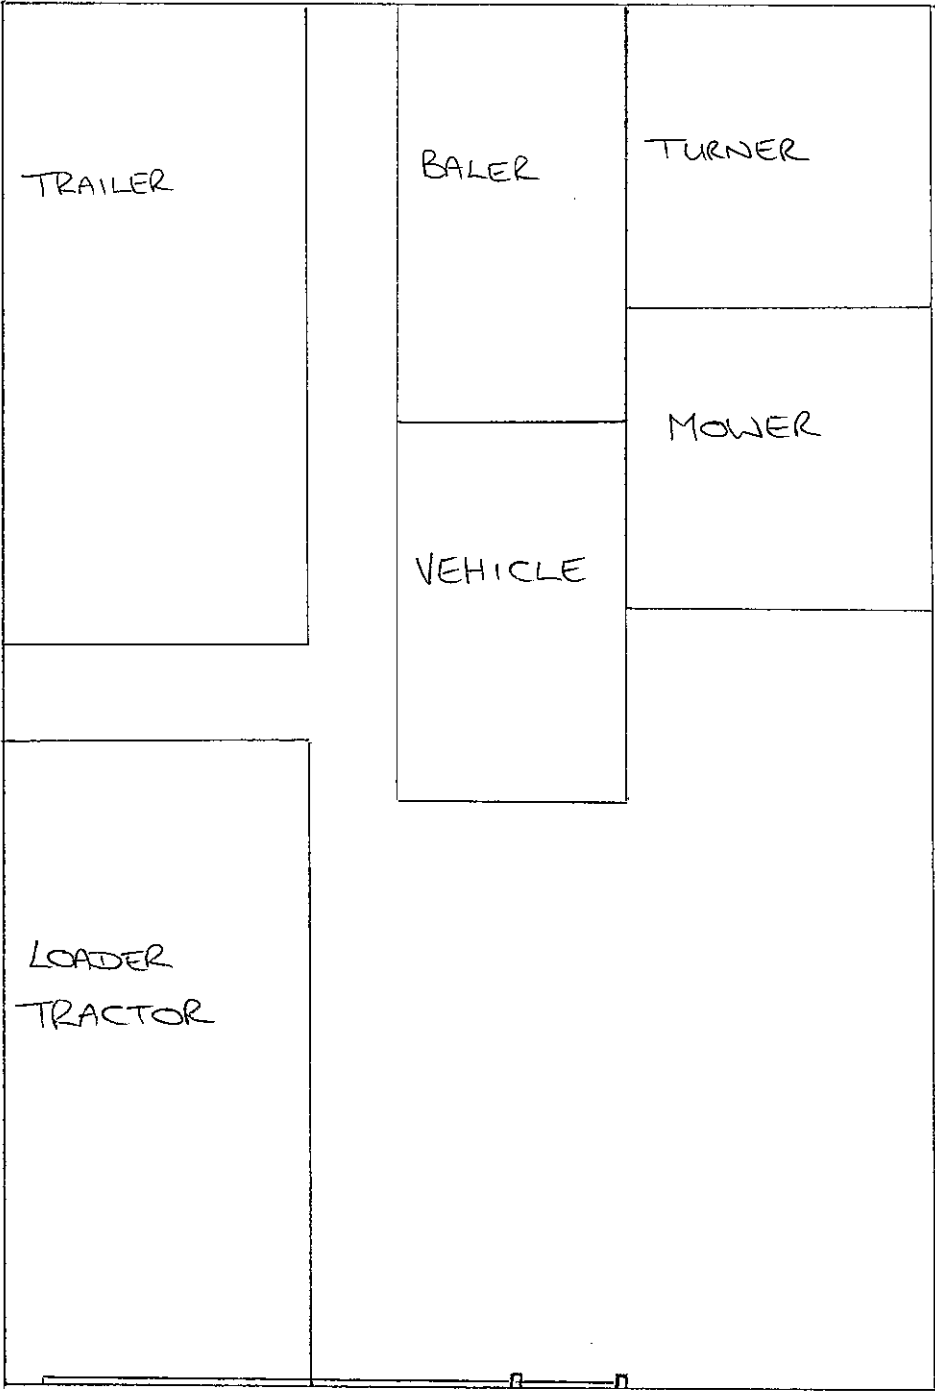

GALVANISED
ROLLERSHUTTER DOOR