



This drawing and information contained within is protected by copyright law and must not be reproduced without the prior permission of LB Architectural Services.

Do not scale from this drawing. Work from figured dimensions only. All dimensions to be checked on site. All figured dimension in millimetres unless stated otherwise.

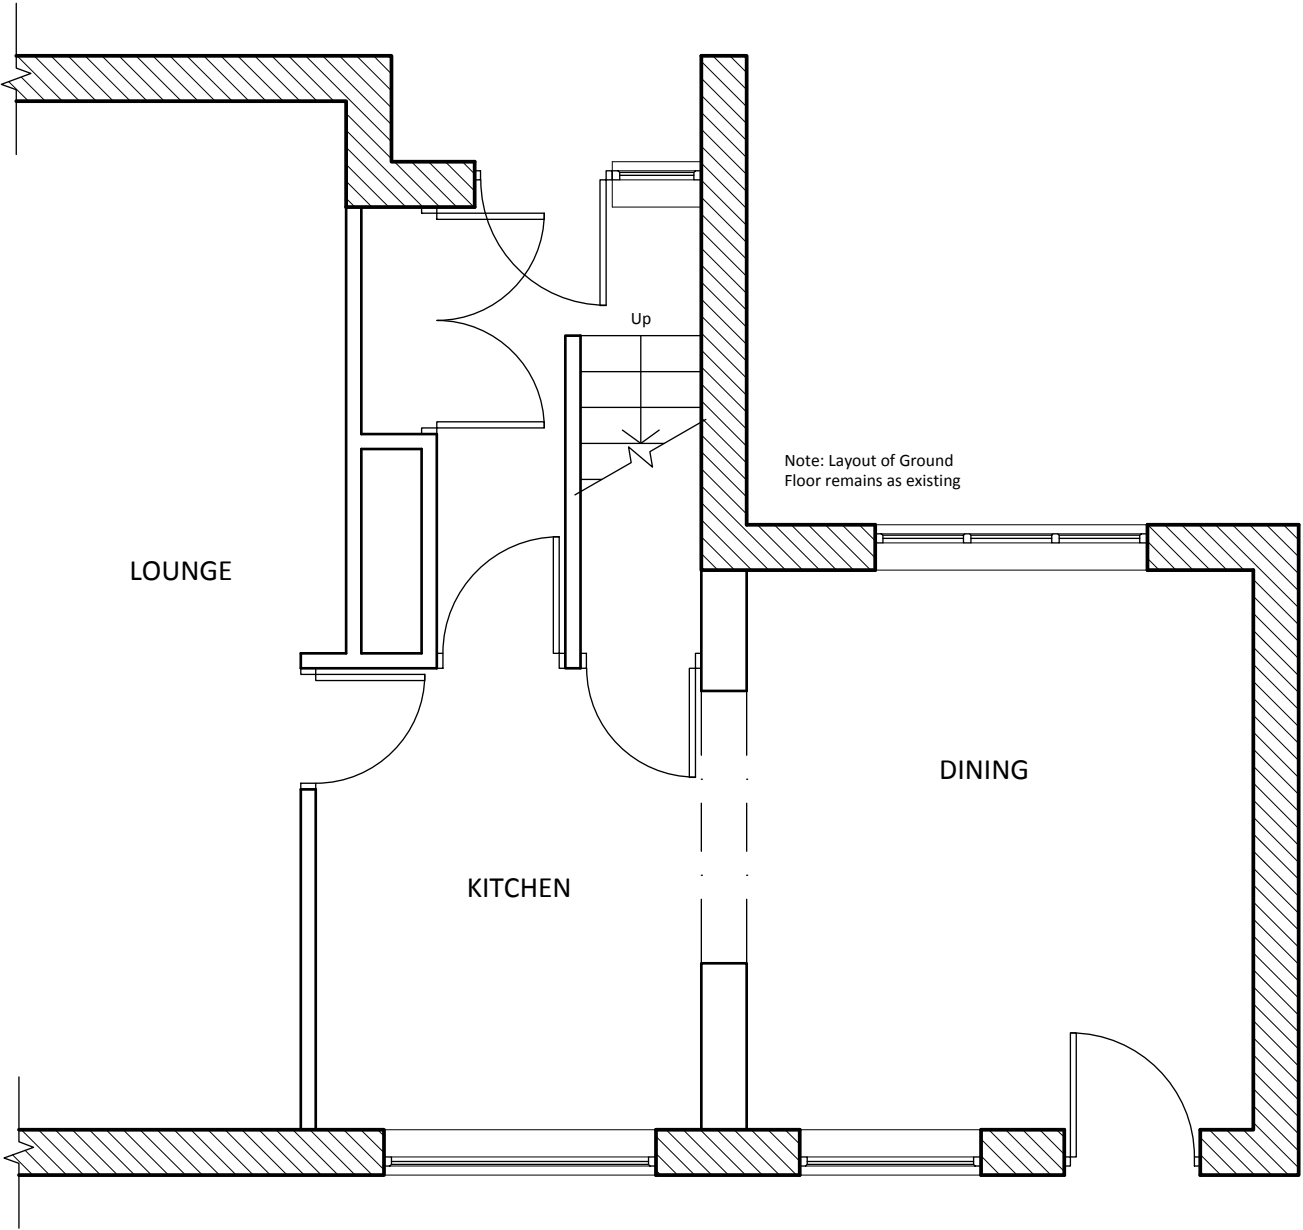

PROPOSED GROUND FLOOR PLAN

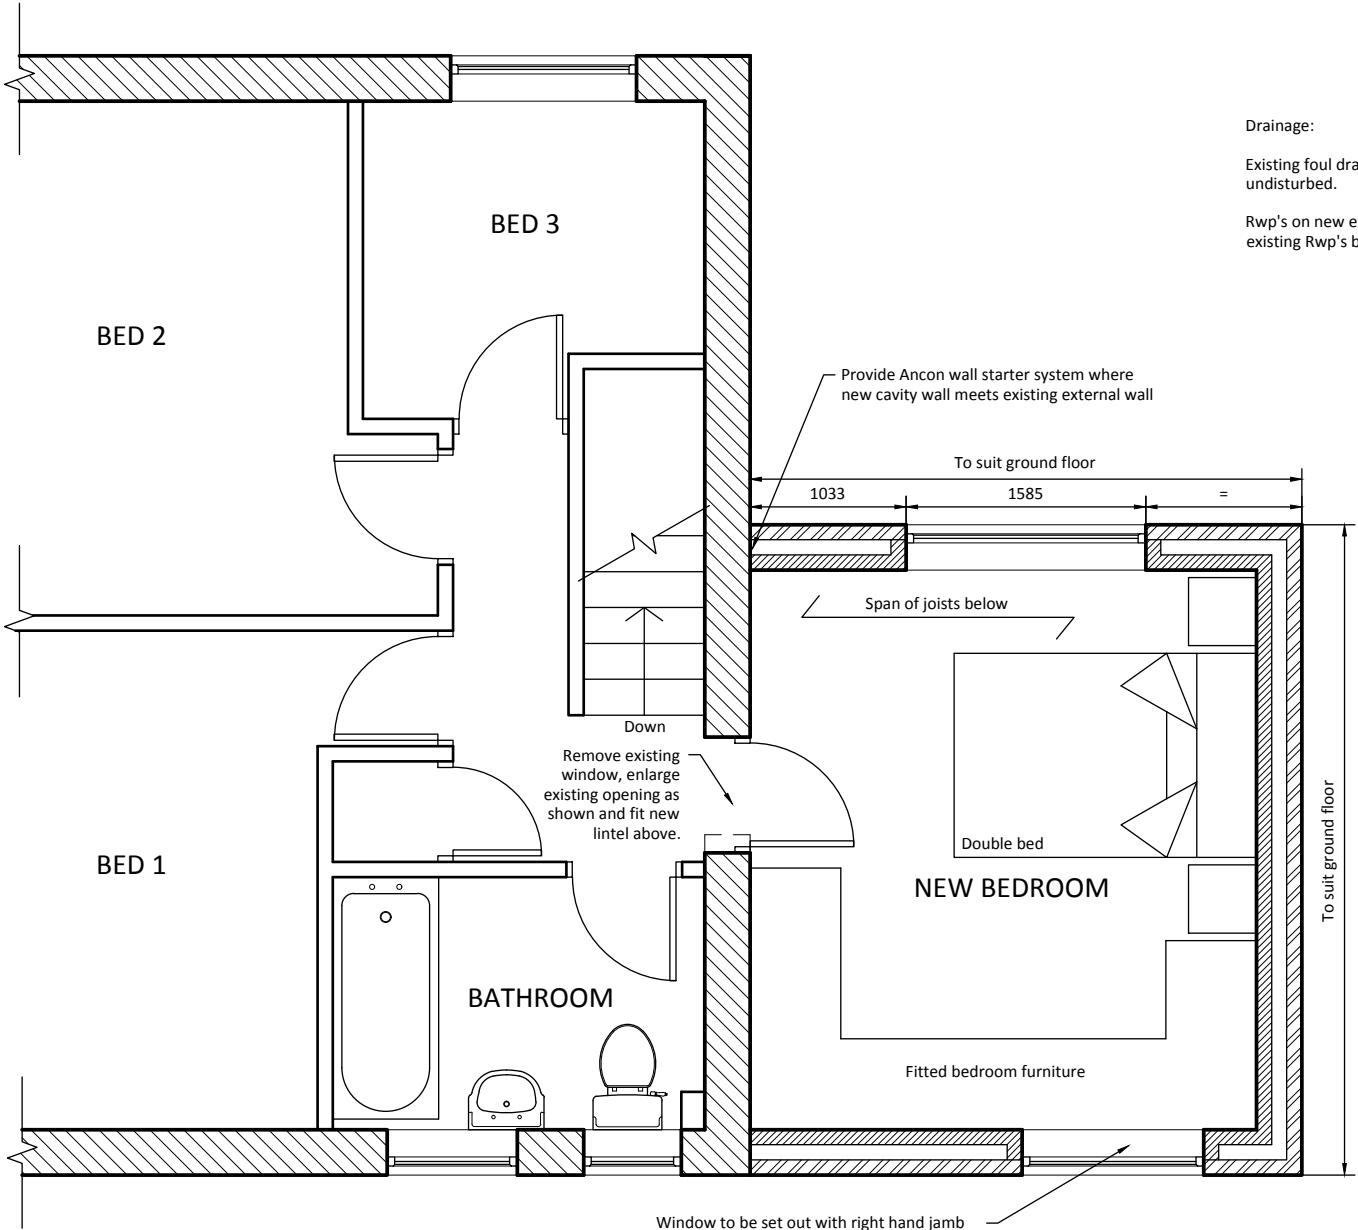

PROPOSED FIRST FLOOR PLAN

Drainage:

Existing foul drainage system to remain undisturbed.

Rwp's on new extensions to connect to existing Rwp's below.

Areas of Glazing:-	
Maximum area of glazing allowable	= 3.1m² (25% of floor area created) + 0.6m² (area of existing openings no longer exposed)
Total allowable	= 3.7m²
Actual area of glazing proposed	= 1.7m² (front window) + 1.3m² (rear window)
Total proposed	= 3.0m²

Revisions	
Client	Mr Mike King
Address	5 Longley Street Barugh Green Barnsley S75 1JZ
Date	June 2011
Scale	1:50 @A3
Number	158 / 10
Revision	-
Drawing Title	
Proposed Ground and First Floor Plans	



ARCHITECTURAL SERVICES

LEWIS BLACK - BSc(Hons)

63 Uppergate Road, Stannington,
Sheffield, South Yorkshire, S6 6BZ

0114 2312746 : 07747 050932
Lewis@LB-architectural.co.uk
www.LB-architectural.co.uk