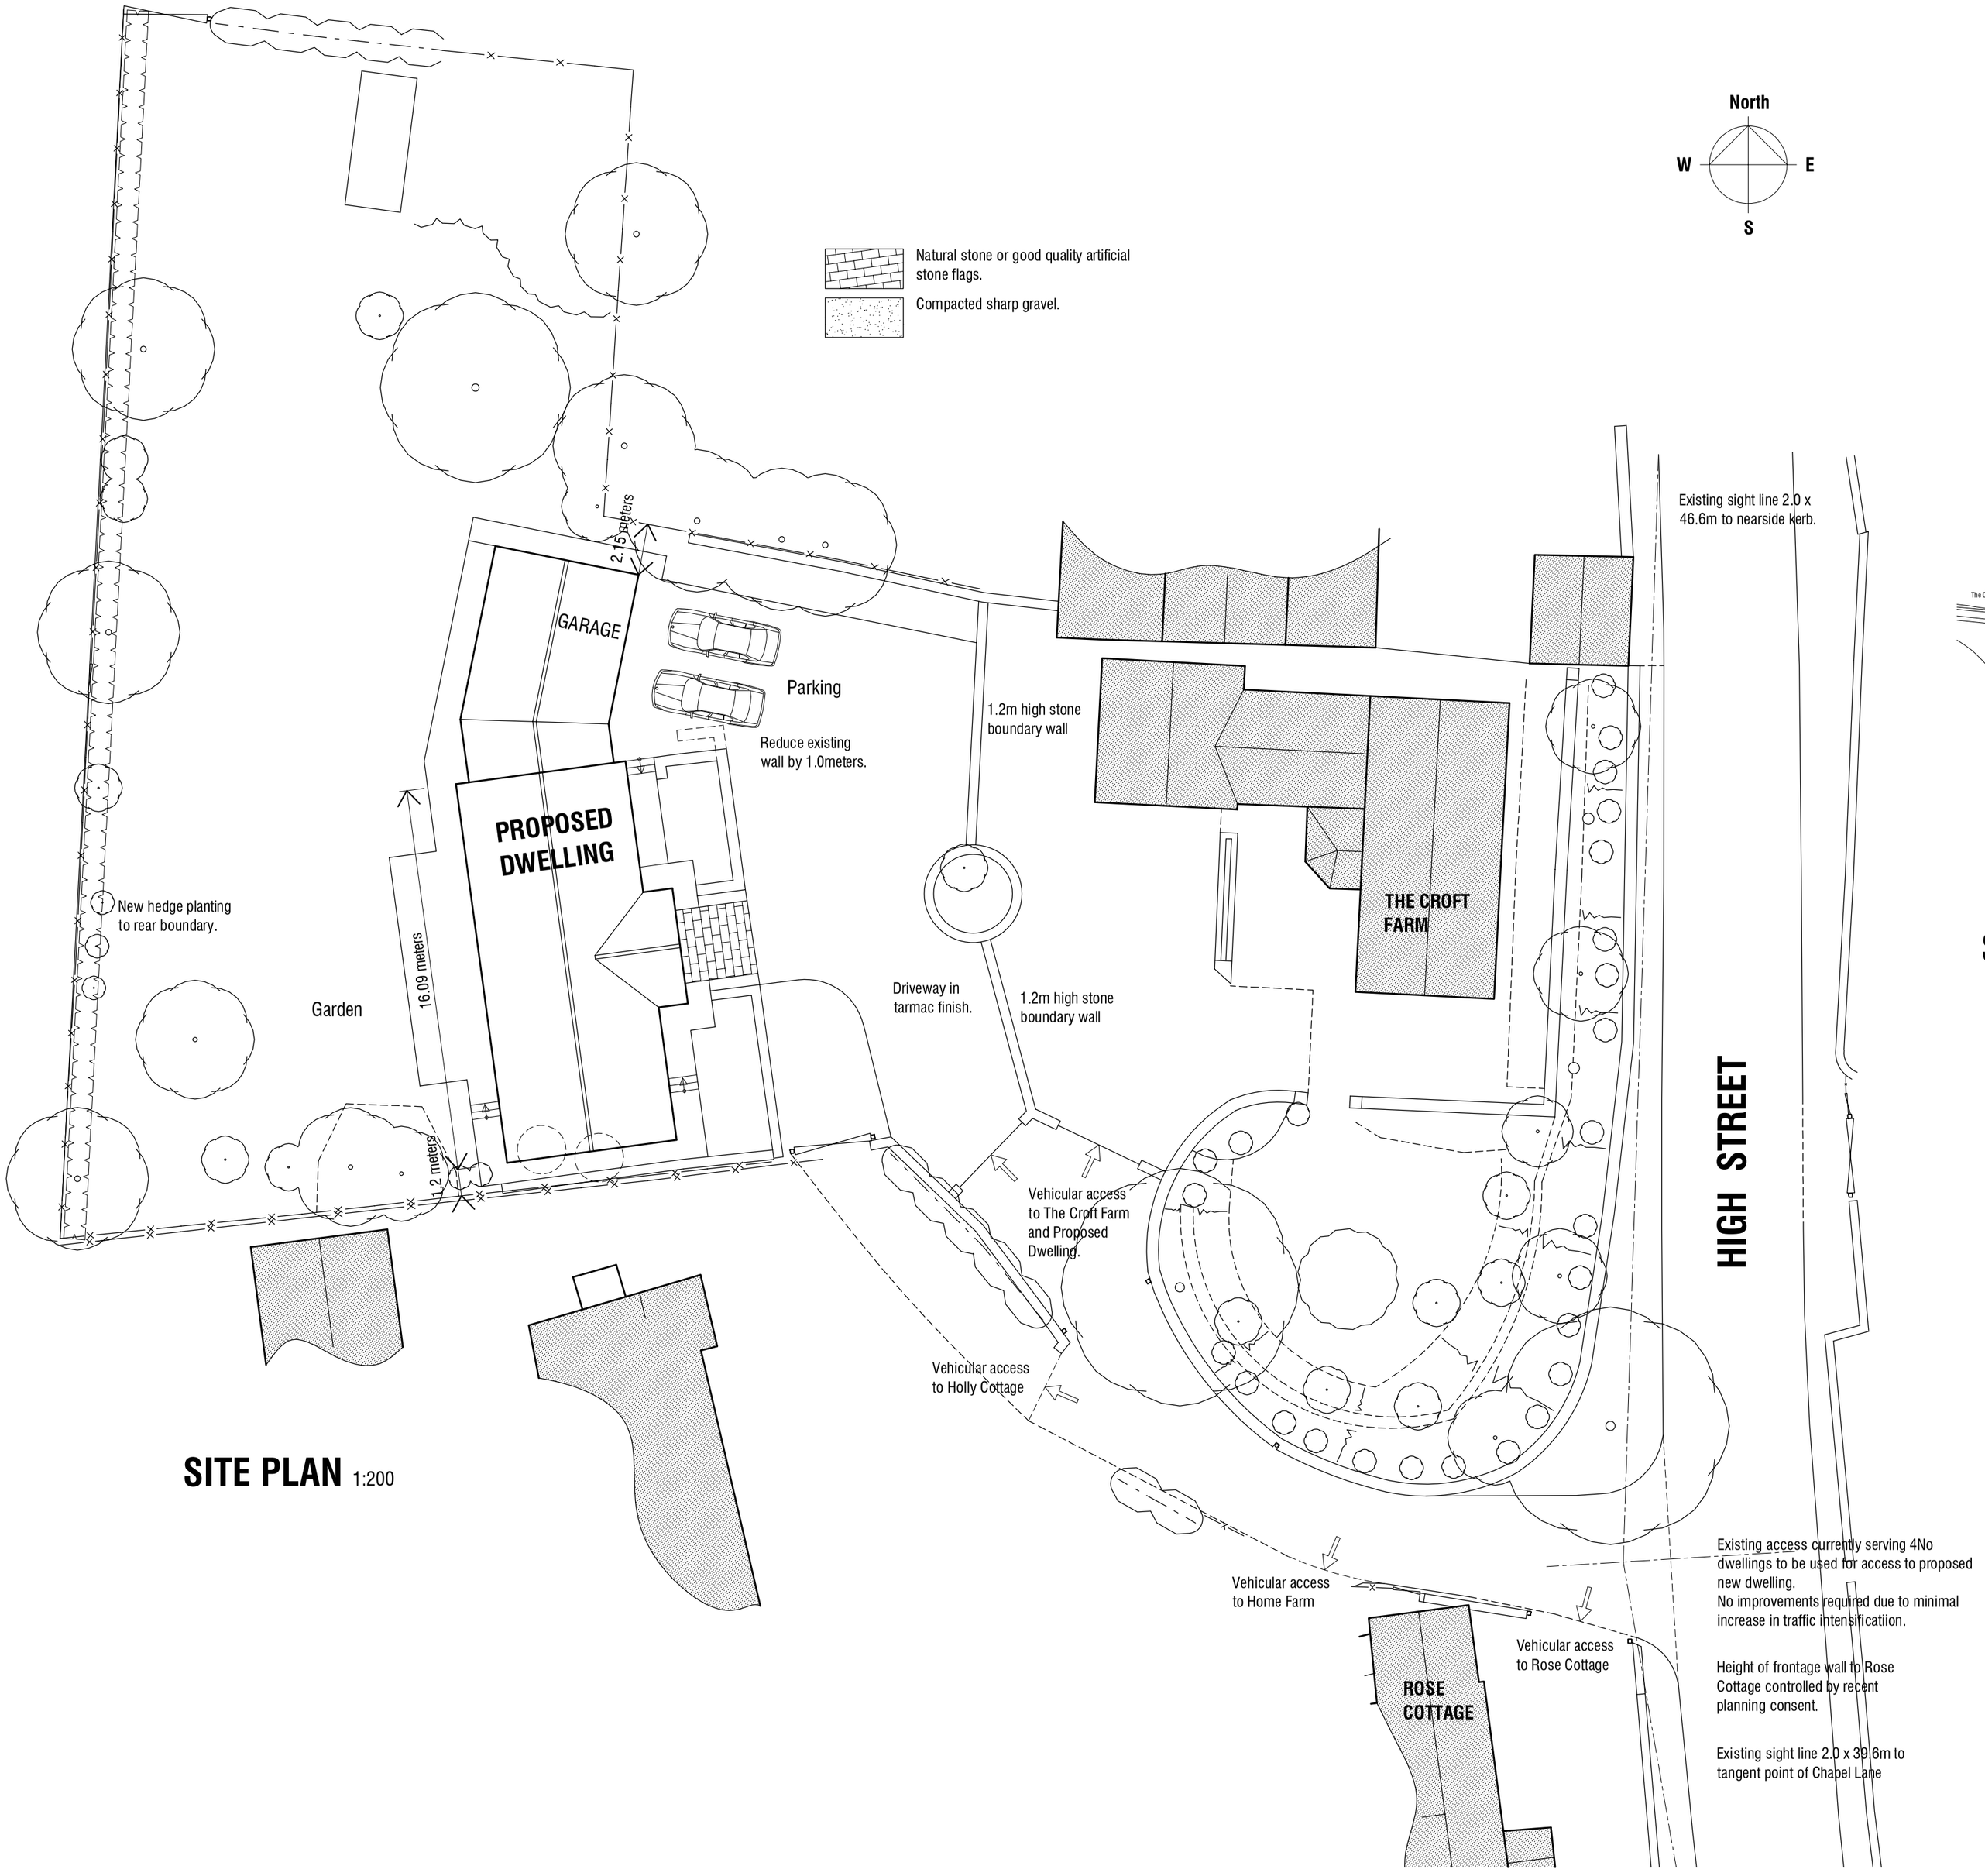

SITE PLAN 1:200

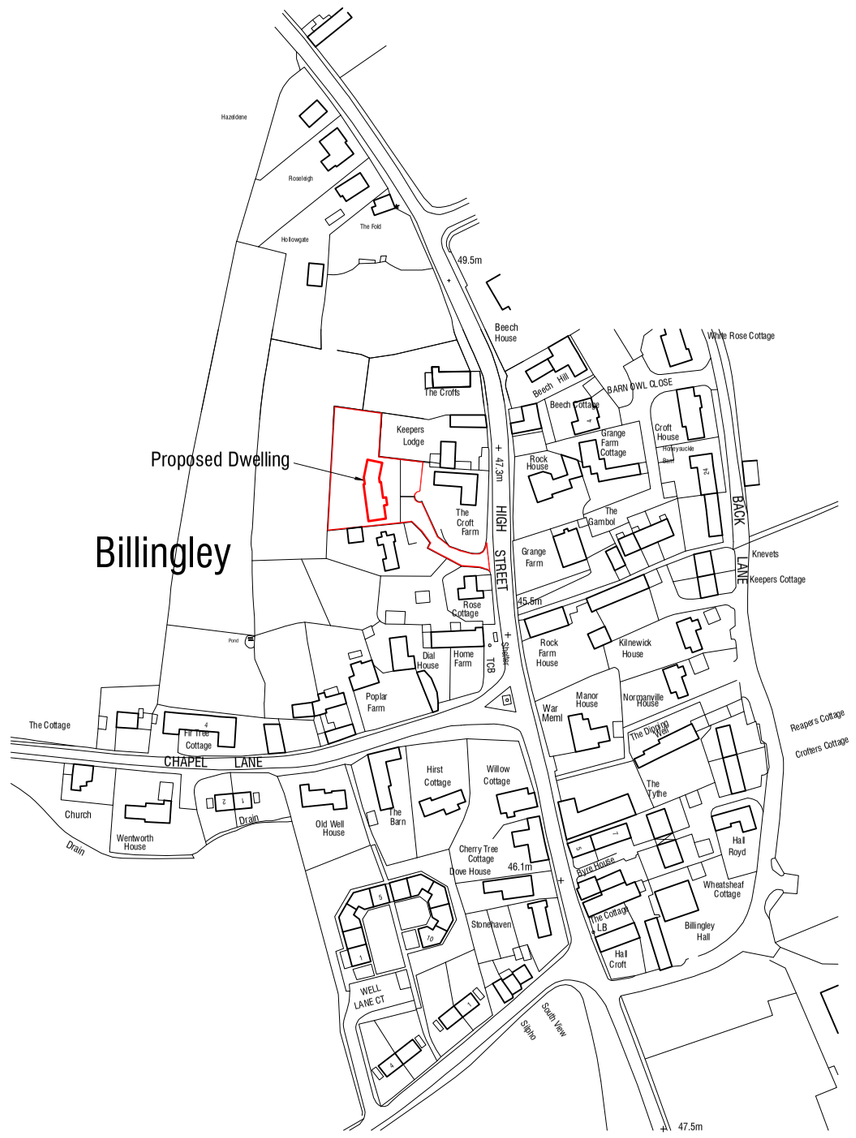

SITE LOCATION PLAN 1:2500

C 04.04.2018 Update roof plan.
B 22.03.2018 AMENDED Layout.
A 16.03.2018 AMENDED Layout - first issue.

PROPOSED DWELLING ADJ TO
THE CROFT FARM
HIGH STREET
BILLINGLEY

PROPOSALS

SITE PLAN & LOCATION PLAN

mboothdesign
architectural design and building consultants

Fairfield House
Berneslai Close Barnsley
S70 2FL
T: 01226 286256
M: 07881898300
E: mboothdesign@btconnect.com

Scale	AS SHOWN @ A2	Drawn	MJB
Date	MARCH 2018	Ref.	12.60
Dwg No.	**P05**	Rev.	**C**

0cm 2cm 4cm 6cm

Copyright mboothdesign. All dimensions in millimeters unless otherwise stated.
Dimensions for setting out in existing buildings are to be checked and verified on site.