





FRONT ELEVATION

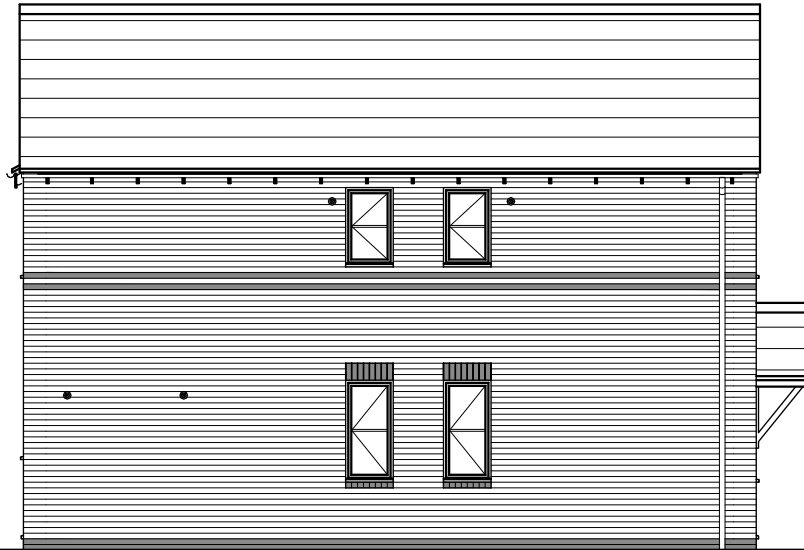

SIDE ELEVATION



REAR ELEVATION

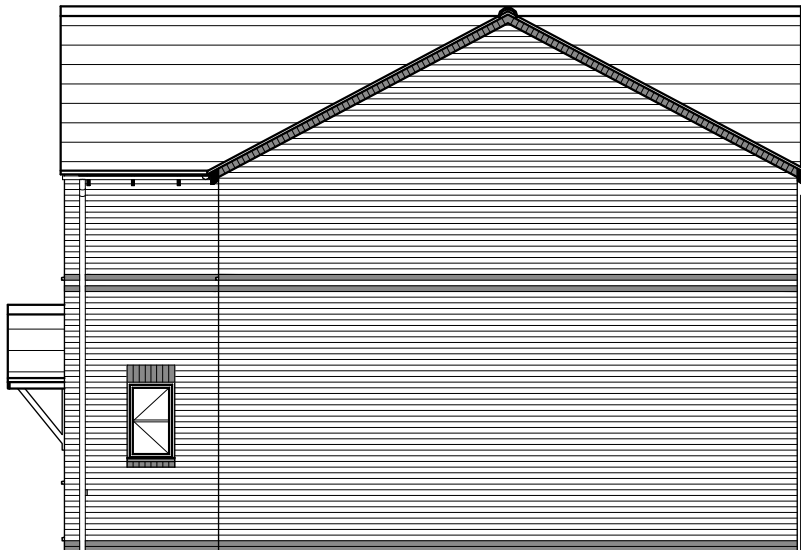

SIDE ELEVATION

Revisions:	Date:

- FEATURES**
- * Rolled profile roof tiles.
 - * Brick on edge verge detail.
 - * Exposed rafter feet at eaves.
 - * Flat brick soldier arches.
 - * Cottage style windows with horizontal glazing bar.
 - * Brick cills.
 - * Cottage style main entrance door, with dual pitch canopy over on "gallows brackets"
 - * Triple band course at FF window cill level, cill omitted
 - * Brick quoins to corner and render on selected plots
 - * Vertical panel garage door
 - * Dark brick below DPC



Client:	GLEESON HOMES & REGENERATION		
Project:	HOUSE TYPE DRAWING		
Title:	TYPE 406 ELEVATIONS (RURAL 13)		
Scales:	1:100 @ A3	Cad ref :	
Drawn:	Checked:	Date:	July 2010
Drawing no.	13/406 -10	Rev.:	