

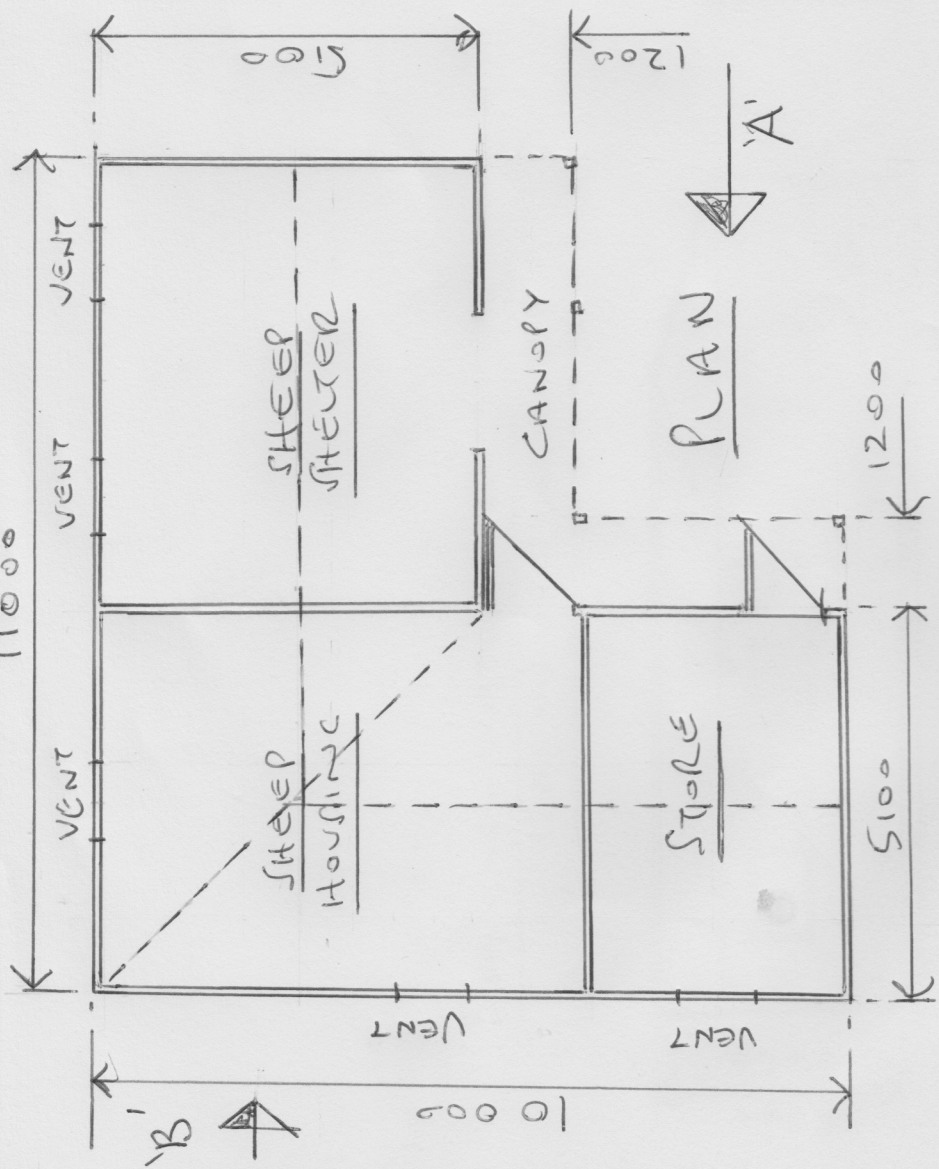


BRIEF SPECIFICATION

- UNIT SAT ON FALM MIX CONCRETE 150mm THICK.
- FRAMEWORK/ROOF PURLINS FROM 100x50 TANGULSED
- INTERNAL WALLS LINED WITH OSB BOARD 1200mm
- EXTERNAL WALLS LAD WITH SHIPAL TREATED
- ROOF FULLY DECKED WITH OSB BOARD, THEN COVERED IN BLACK AND VINYL C/W CLEAR SHEETS
- BLACK 1/2 ROUND GUTTERING & DOWNPIPES
- AS REQUIRED C/W WATER BUTTS.
- UNIT SECURED WITH STEEL DOWN SALAPS AND RAW-BOOTS INTO CONCRETE.

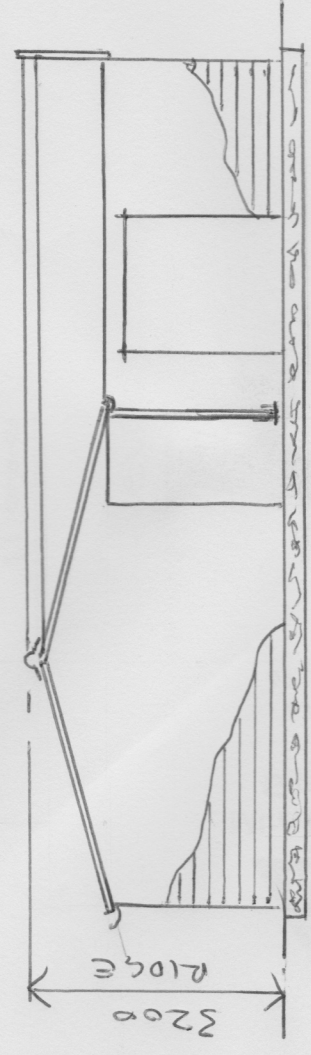

FRONT ELEVATION

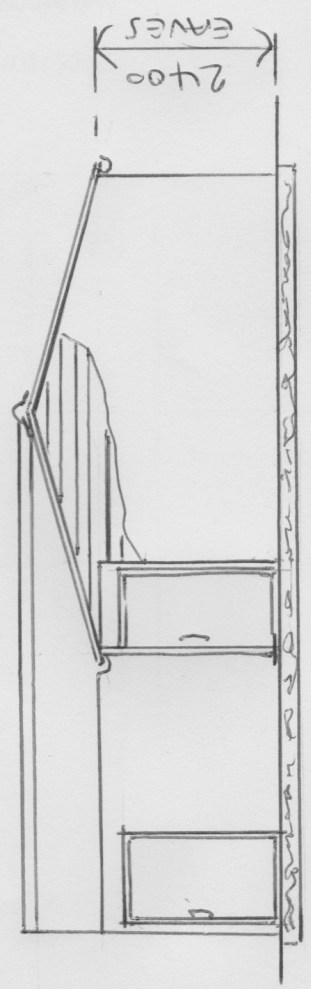

SIDE ELEVATION

on 'A'