


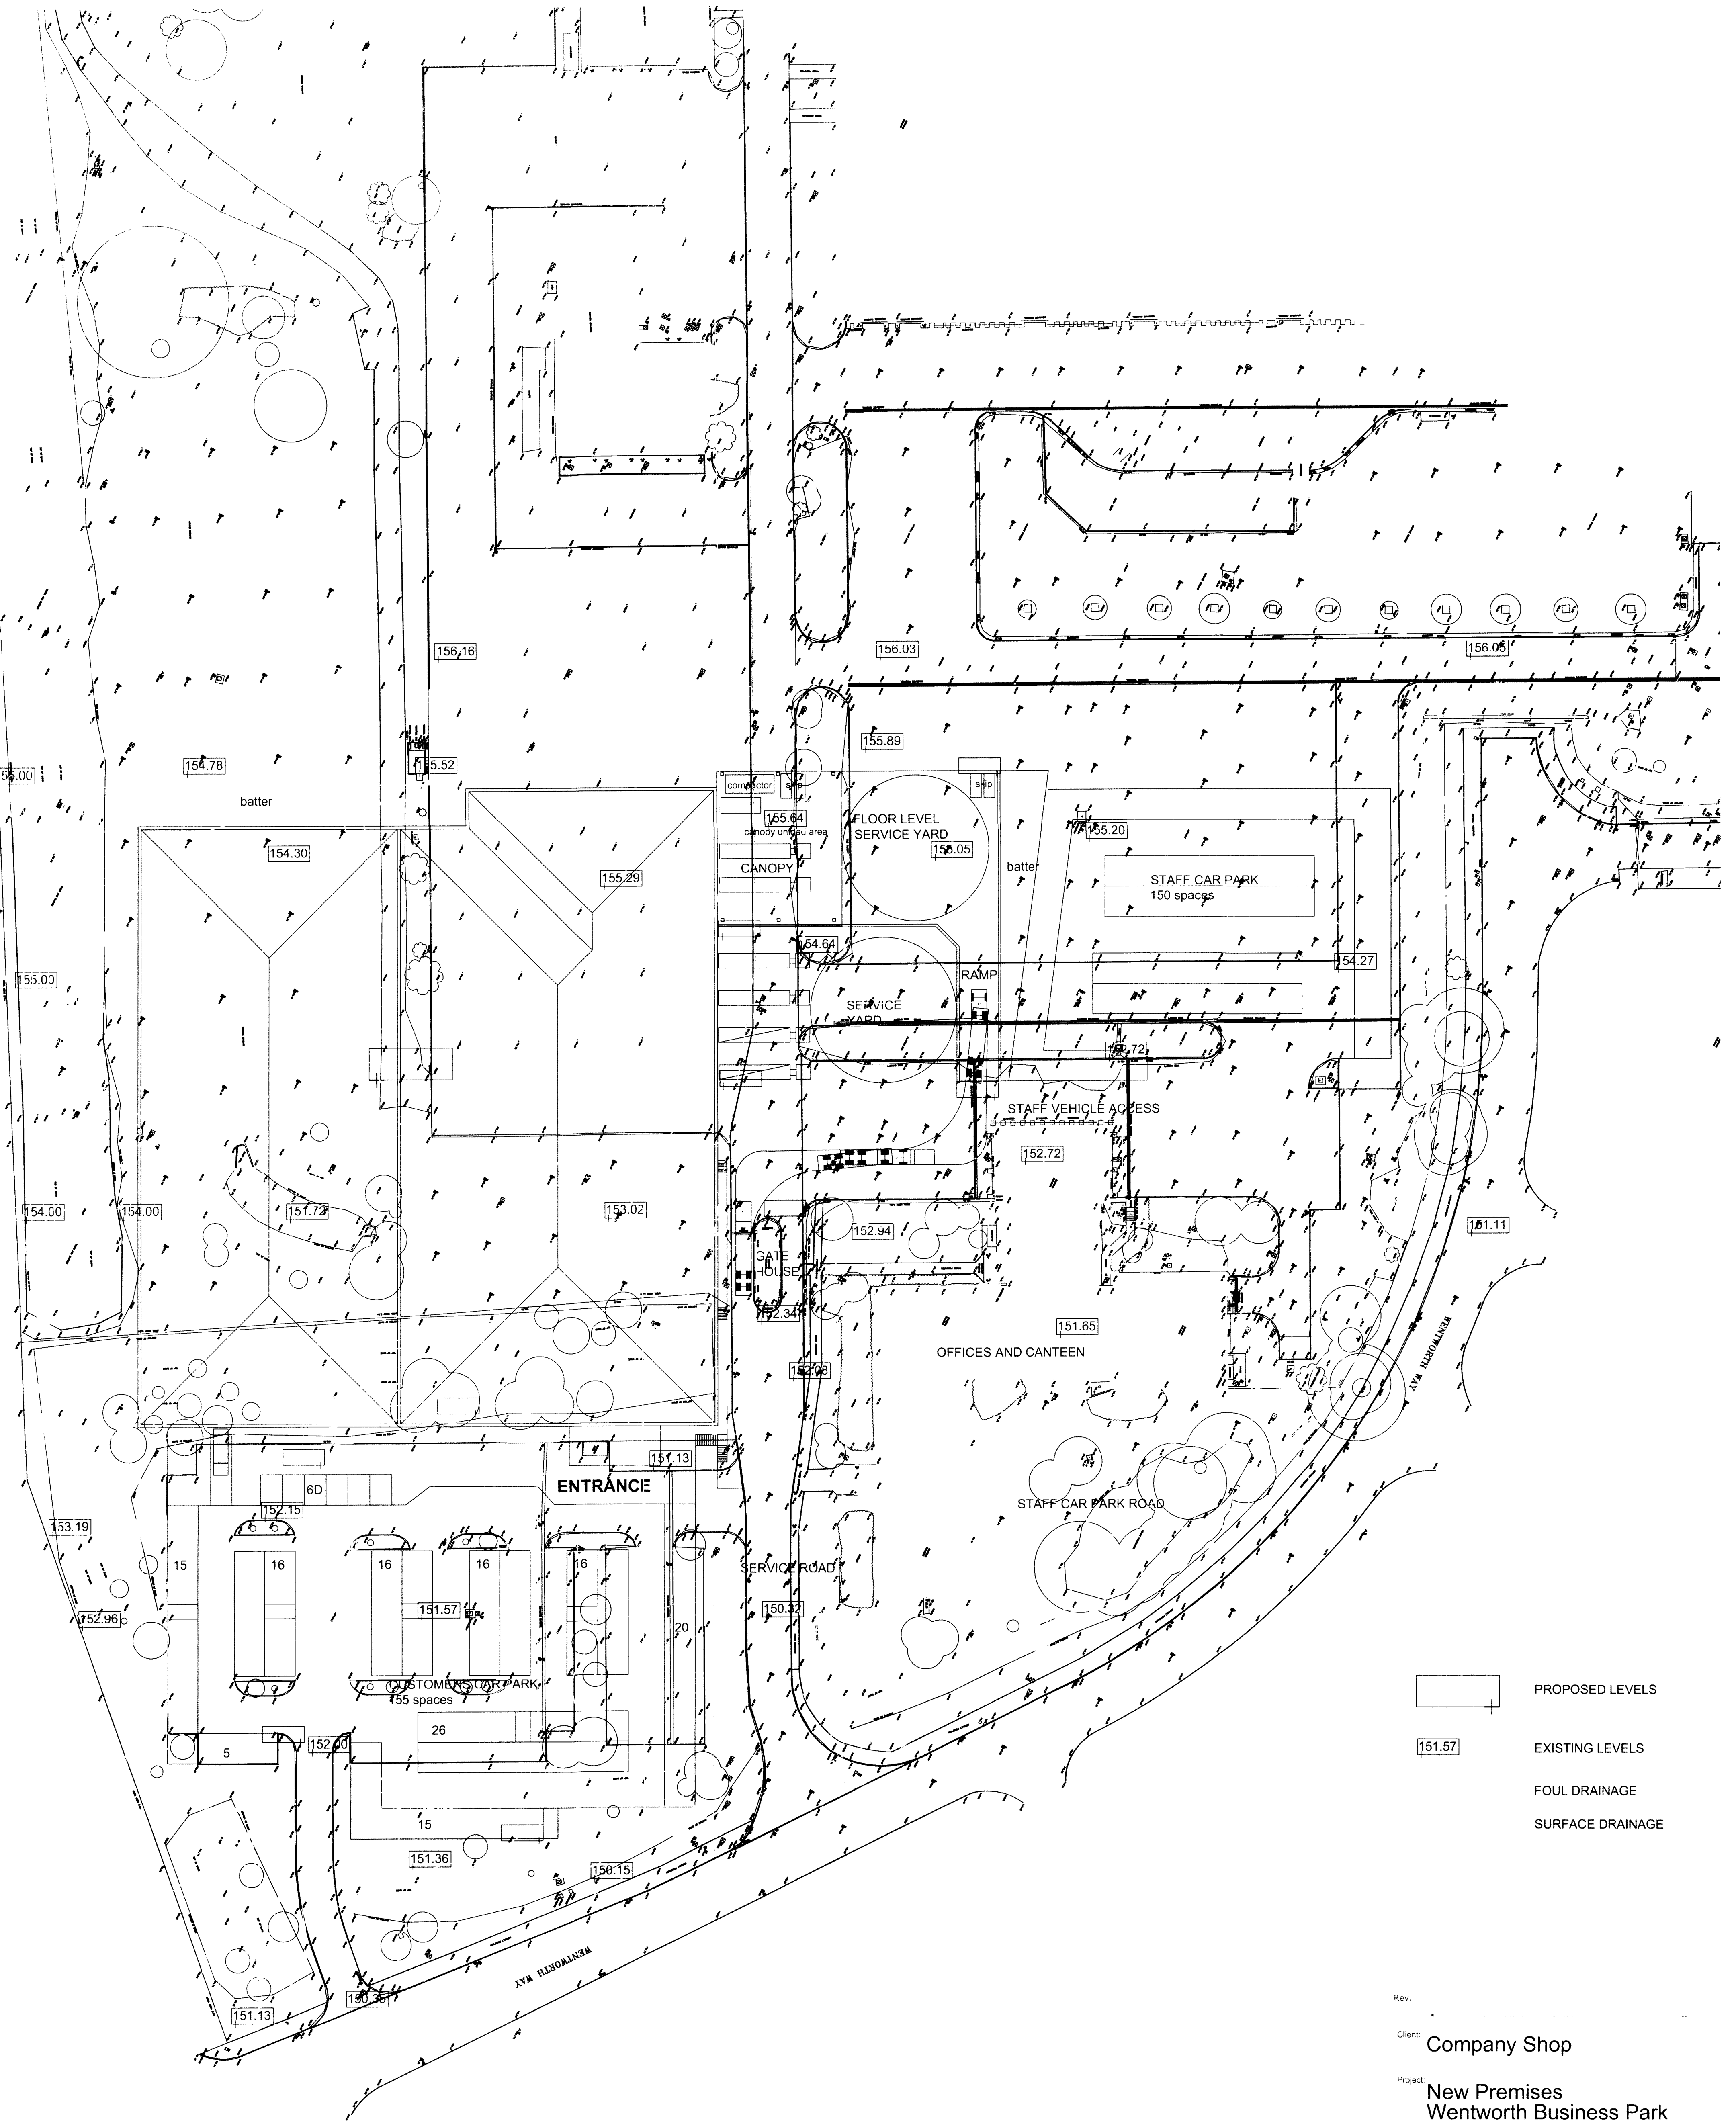

- PROPOSED LEVELS
- EXISTING LEVELS
- FOUL DRAINAGE
- SURFACE DRAINAGE

Rev. _____

Client: **Company Shop**

Project: **New Premises
Wentworth Business Park
Barnsley**

Drawing Title: **Site Layout & Survey
Phase 1 & 2**

Scales: 500 @ A1 Cad ref: ADS\TAOS\TVRG\Drawgs\03
Drawn: tv Checked: _____ Date: July 2010
Project no: **476** Drawing no: _____ Rev: _____

survey

JVANA
JENKINS VETCH NOLAN
Jenkins Vetch Nolan Architecture Ltd
Appley House
Unit 19 Ravenshorn Way
Renshaw, Sheffield S21 3WY
T: 01246 432 338
F: 01246 436 794
E: info@jvnarchitecture.com