
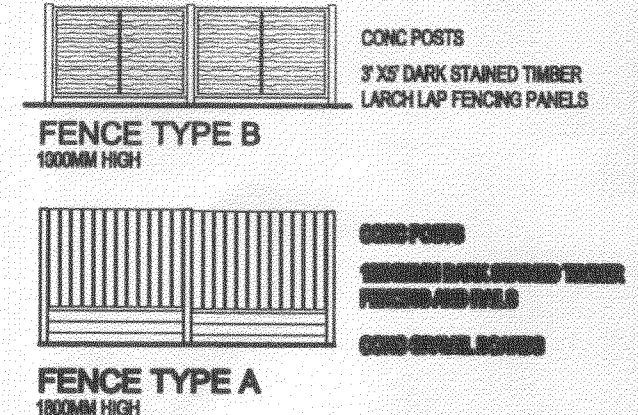


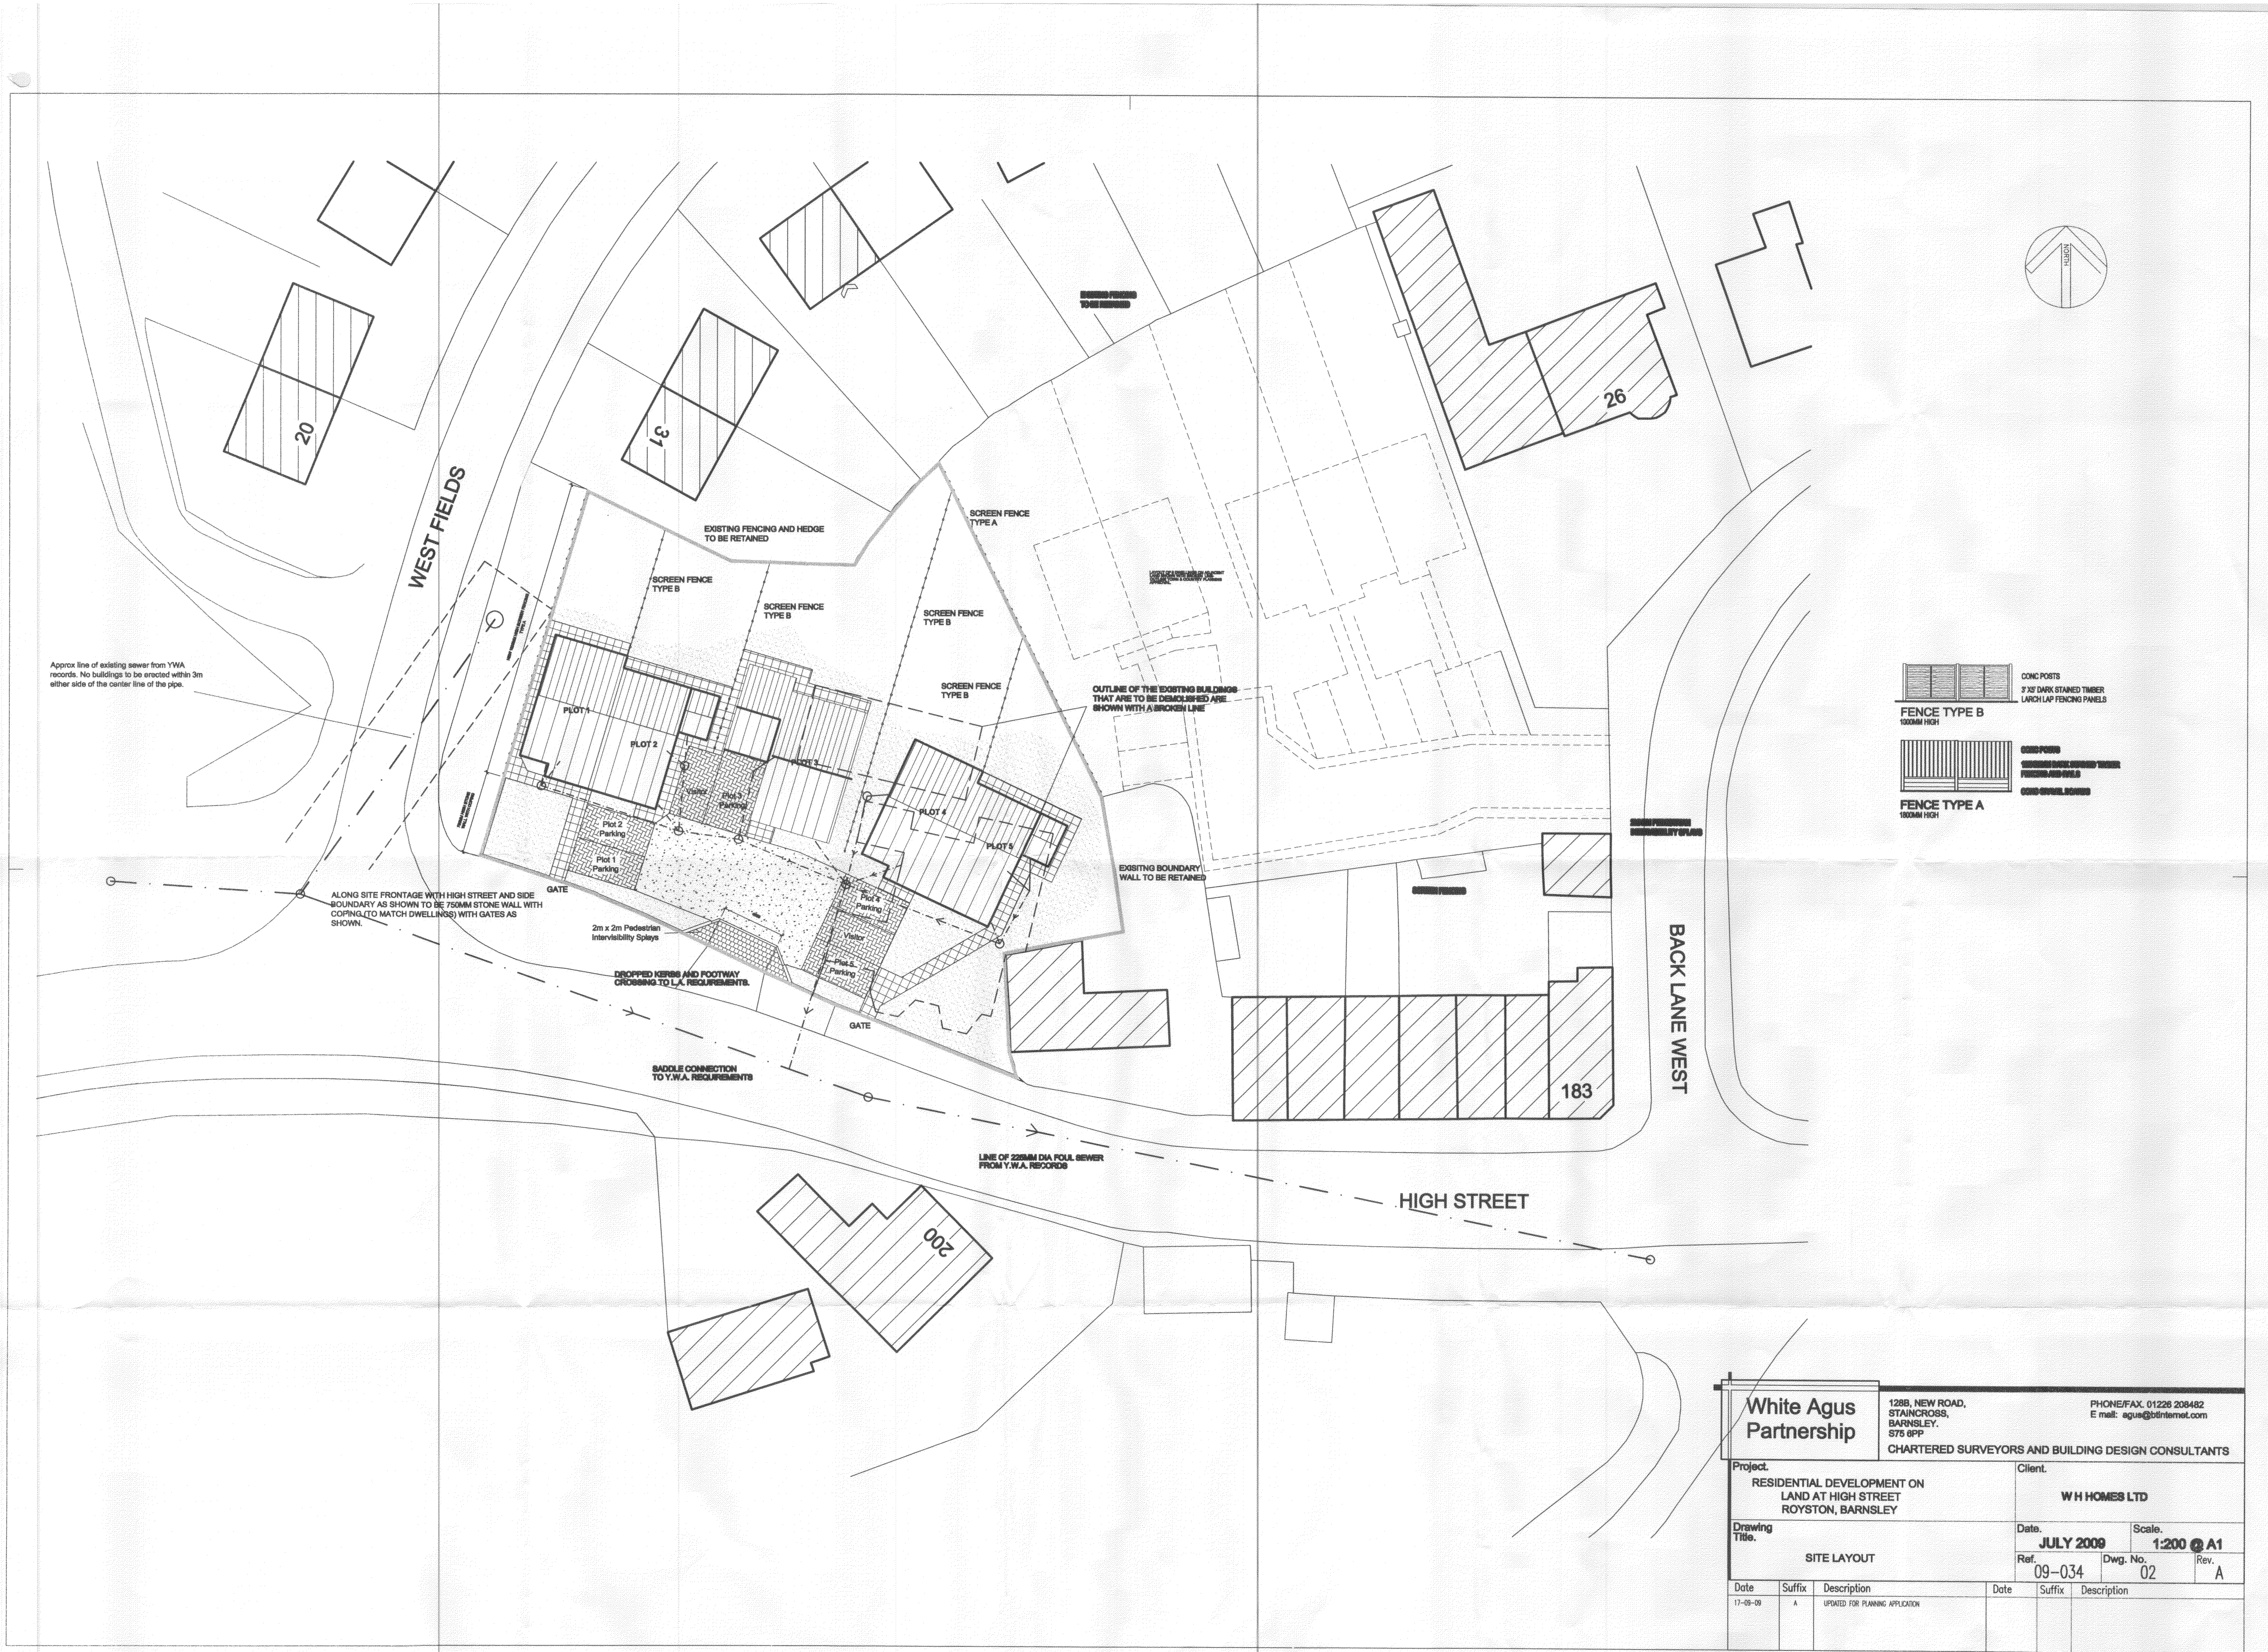

White Agus Partnership			128B, NEW ROAD, STAINCROSS, BARNSELEY. S75 8PP			PHONE/FAX: 01228 208482 E mail: agus@btinternet.com		
Project:			Client:			CHARTERED SURVEYORS AND BUILDING DESIGN CONSULTANTS		
RESIDENTIAL DEVELOPMENT ON LAND AT HIGH STREET ROYSTON, BARNSELEY			W H HOMES LTD					
Drawing Title:			Date:	JULY 2009	Scale:	1:200	A1	
SITE LAYOUT			Ref:	09-034	Dwg. No:	02	Rev:	A
Date	Suffix	Description	Date	Suffix	Description			
17-09-09	A	UPDATED FOR PLANNING APPLICATION						