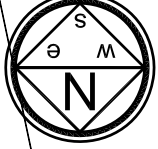
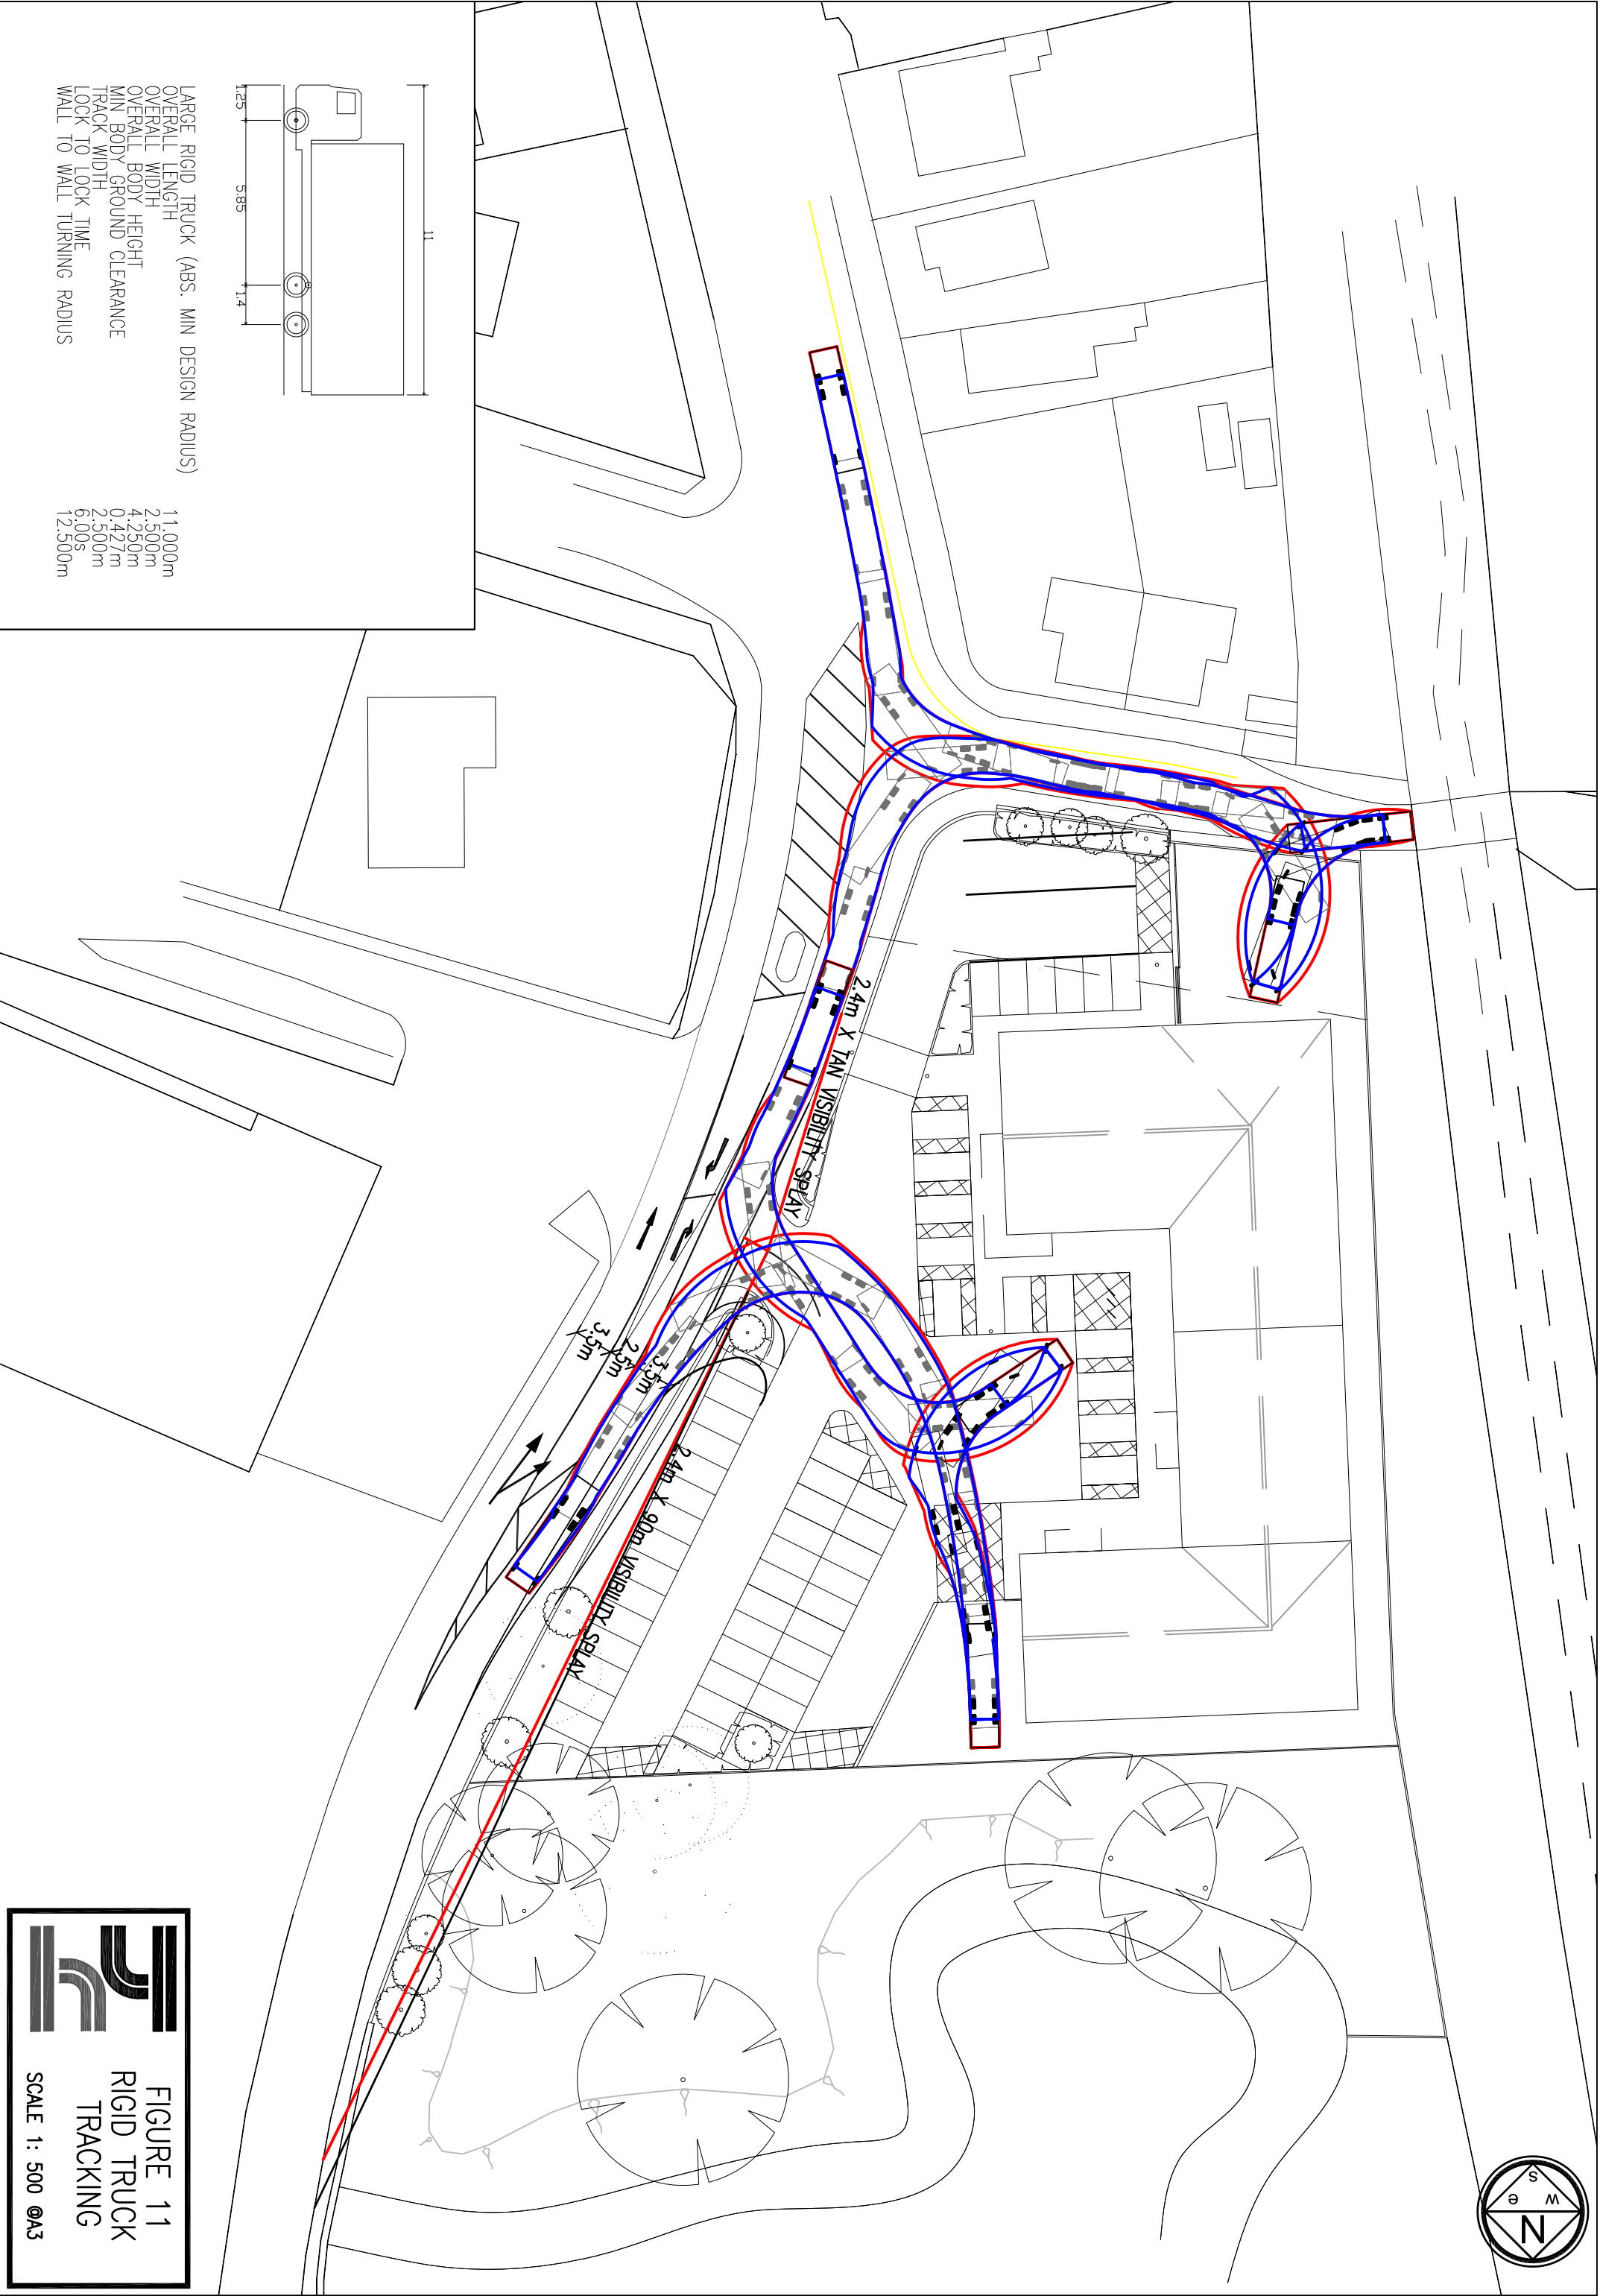


- LARGE RIGID TRUCK (ABS, MIN DESIGN RADIUS)
- OVERALL LENGTH 11.000m
 - OVERALL WIDTH 2.500m
 - OVERALL BODY HEIGHT 4.250m
 - MIN BODY GROUND CLEARANCE 0.427m
 - TRACK WIDTH 2.500m
 - LOCK TO LOCK TIME 6.00s
 - WALL TO WALL TURNING RADIUS 12.500m



FIGURE 11
RIGID TRUCK
TRACKING
SCALE 1 : 500 ©A3