


Tree protection plan

BRITISH STANDARD

BS 5837:2012

Figure 3 Examples of above-ground stabilising systems

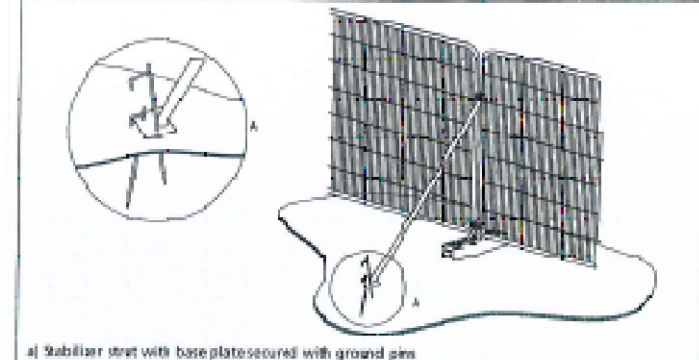

a) Stabilizer unit with base plates secured with ground pins




PROTECTIVE FENCING. THIS FENCING MUST BE MAINTAINED IN ACCORDANCE WITH THE APPROVED PLANS AND DRAWINGS FOR THIS DEVELOPMENT.



TREE PROTECTION AREA
KEEP OUT!

FROM A DATEY PLANNED AS 1999
TREES ENCLOSED BY THIS FENCE ARE THE SUBJECT OF A
PLANNED LUNTING FOR AND ARE THE SUBJECT OF A
TREE PRESERVATION ORDER.
CONTINUATION OF A TREE PRESERVATION ORDER MAY
LEAD TO CRIMINAL PROSECUTION

ANY BREACH OF THE PROTECTED AREA MUST BE
WITH THE WRITTEN PERMISSION OF THE LOCAL
PLANNING AUTHORITY

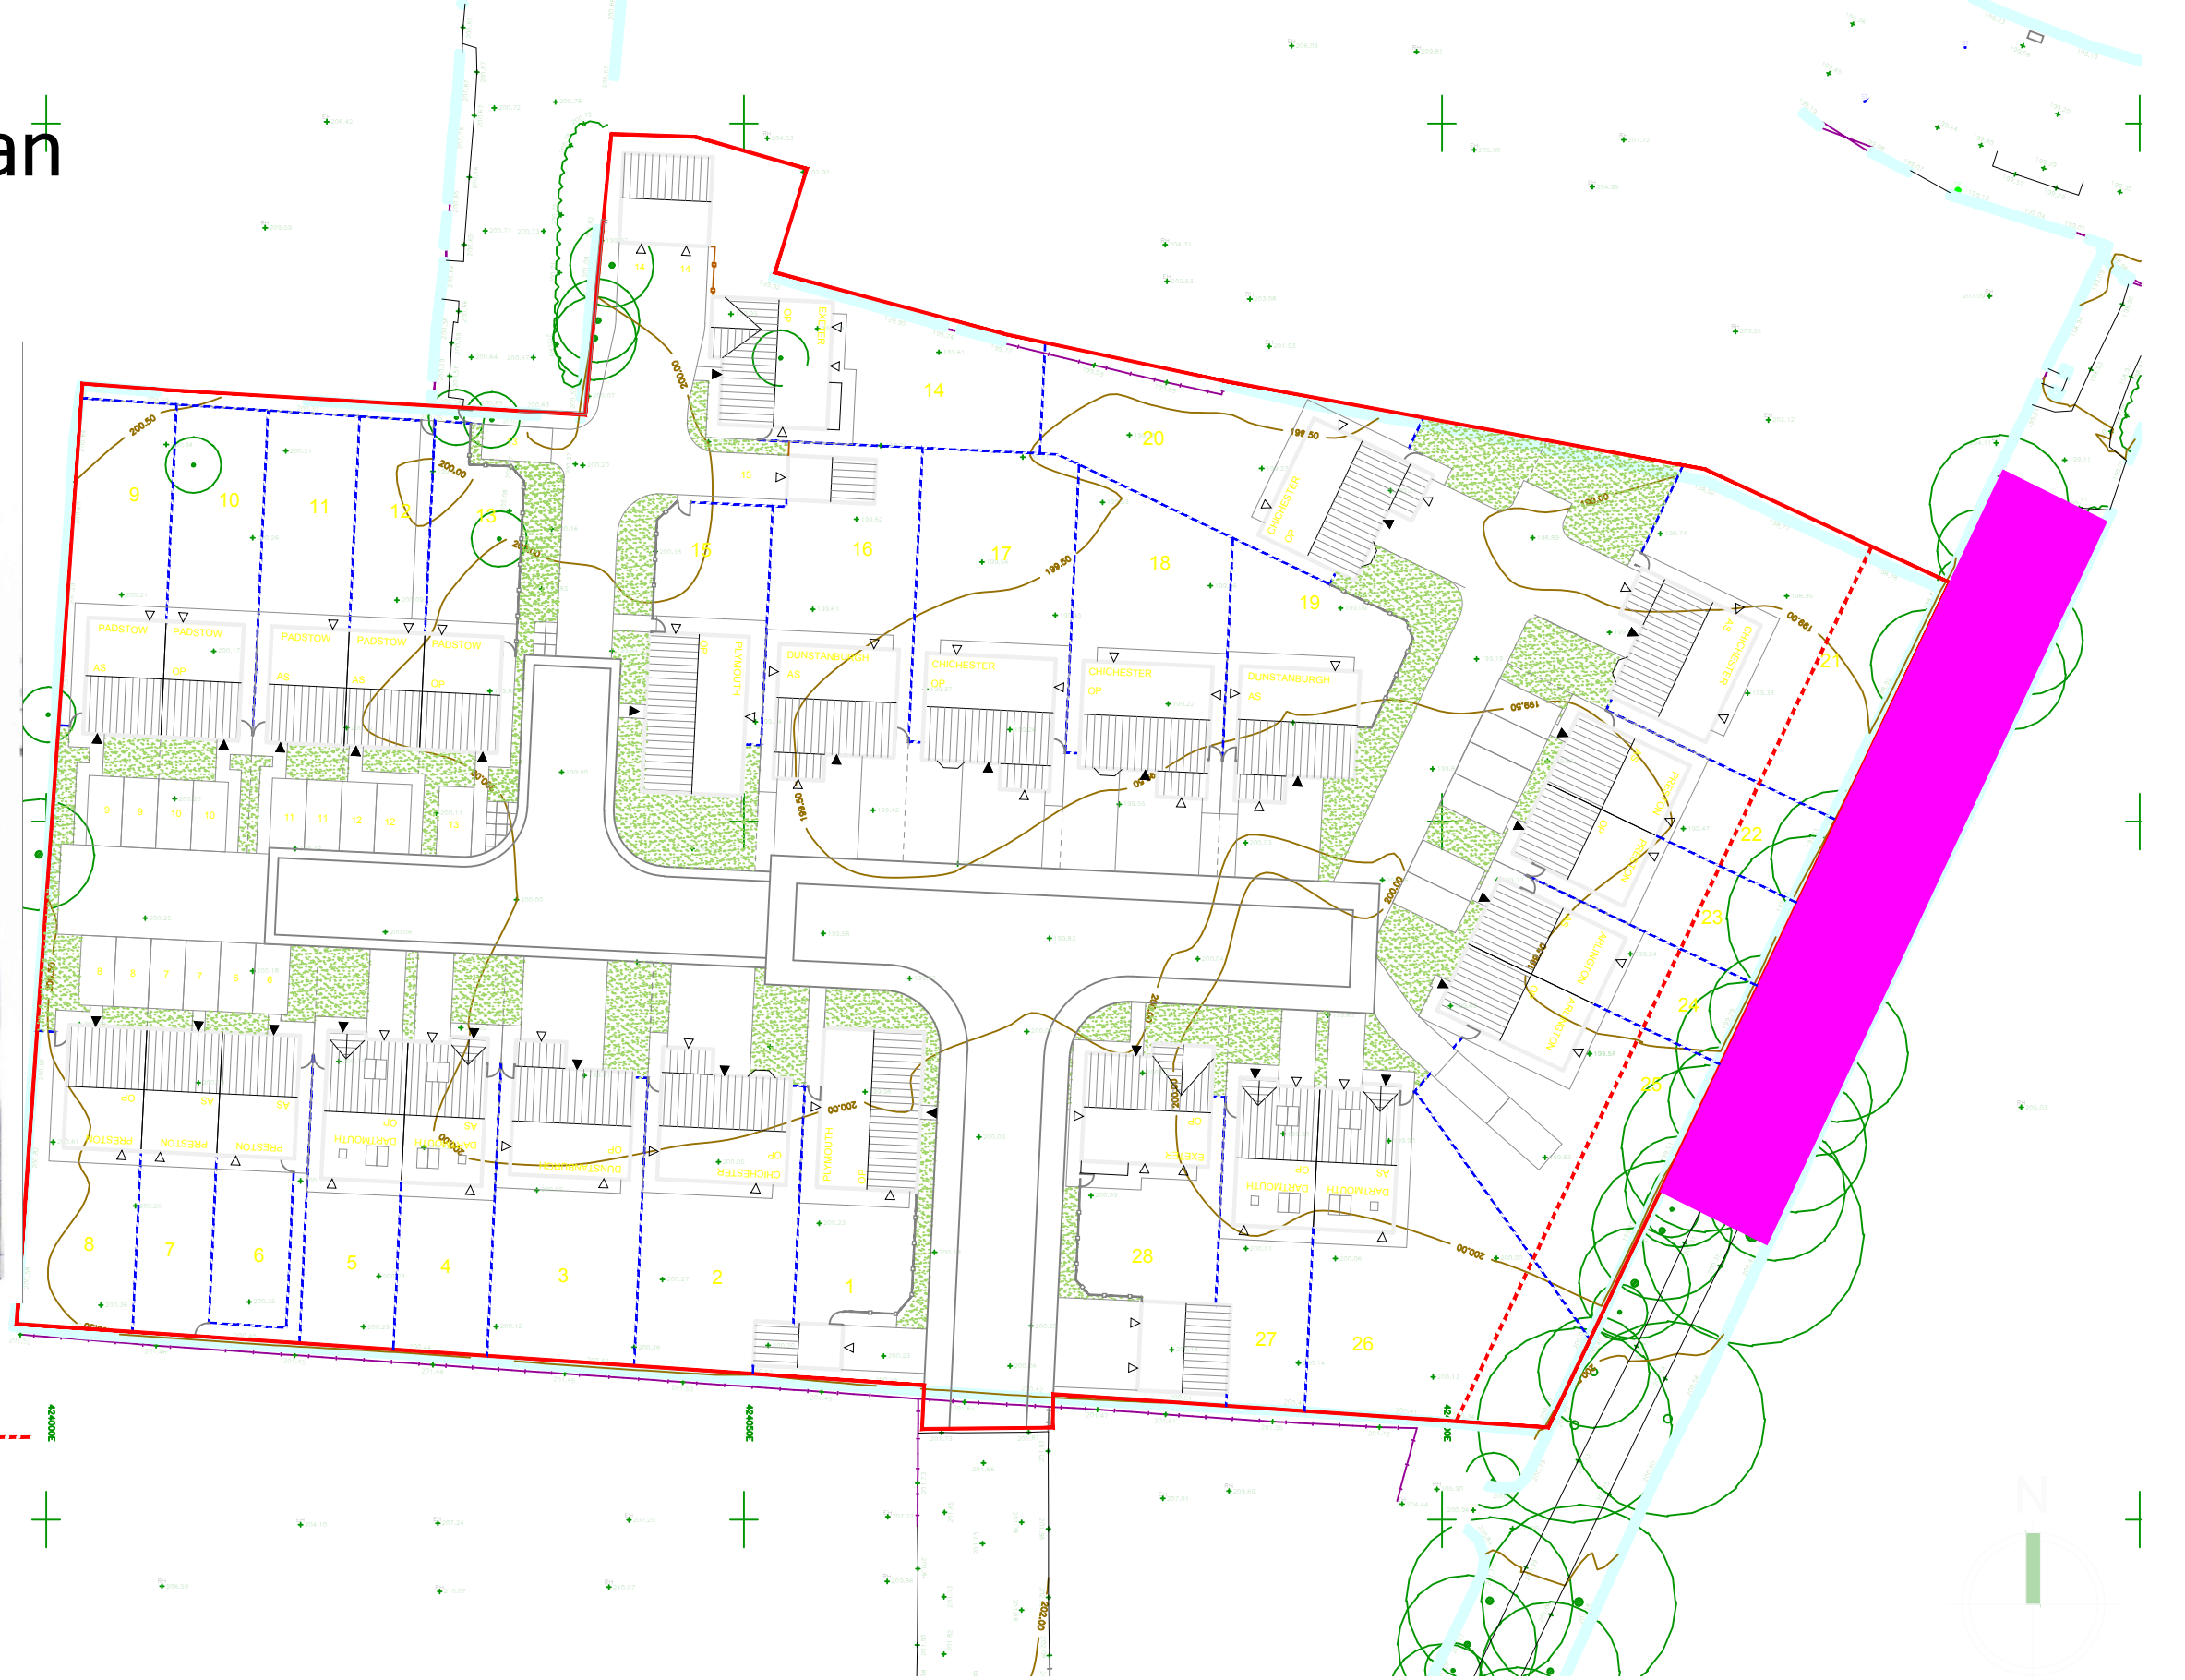

Tree protection fencing

Revision notes:			Revision notes:			Project:		Date:		OrionHomes SO GOOD TO COME HOME TO Unit 5, Benton Office Park, Bennett Avenue, Horbury, Wakefield, WF4 5RA, Tel: 01924 831030
Rev:	Date:	Notes:	Rev:	Date:	Notes:	Saunderson Road, Penistone		08.01.19		
A	13.02.19	Amended to suit revised 28 plot scheme - CD	..	..	..	Drawing Number:		Scale @ A2:		
						Tree protection plan		1:500		
						Drawn By:		Revision:		
						CD		A		