

Notes:

PLANNING DRAWINGS, NOT TO BE USED FOR BUILDING REGULATIONS OR CONSTRUCTION PURPOSES

Revision: C

Revision List:

A - 10.08.20 - Planning revision
B - 01.10.20 - Planning revision
C - 22.10.20 - boundary fence

0 10m


Project/ Client: 14 Mortimer Road

Drawing Title: Location & Site Plans


Drawing Number: 1053/TP/001

Scale at A3: 1:1000 & 1:200@A3


Date: May 11

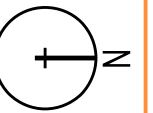

Location Plan 1:1000

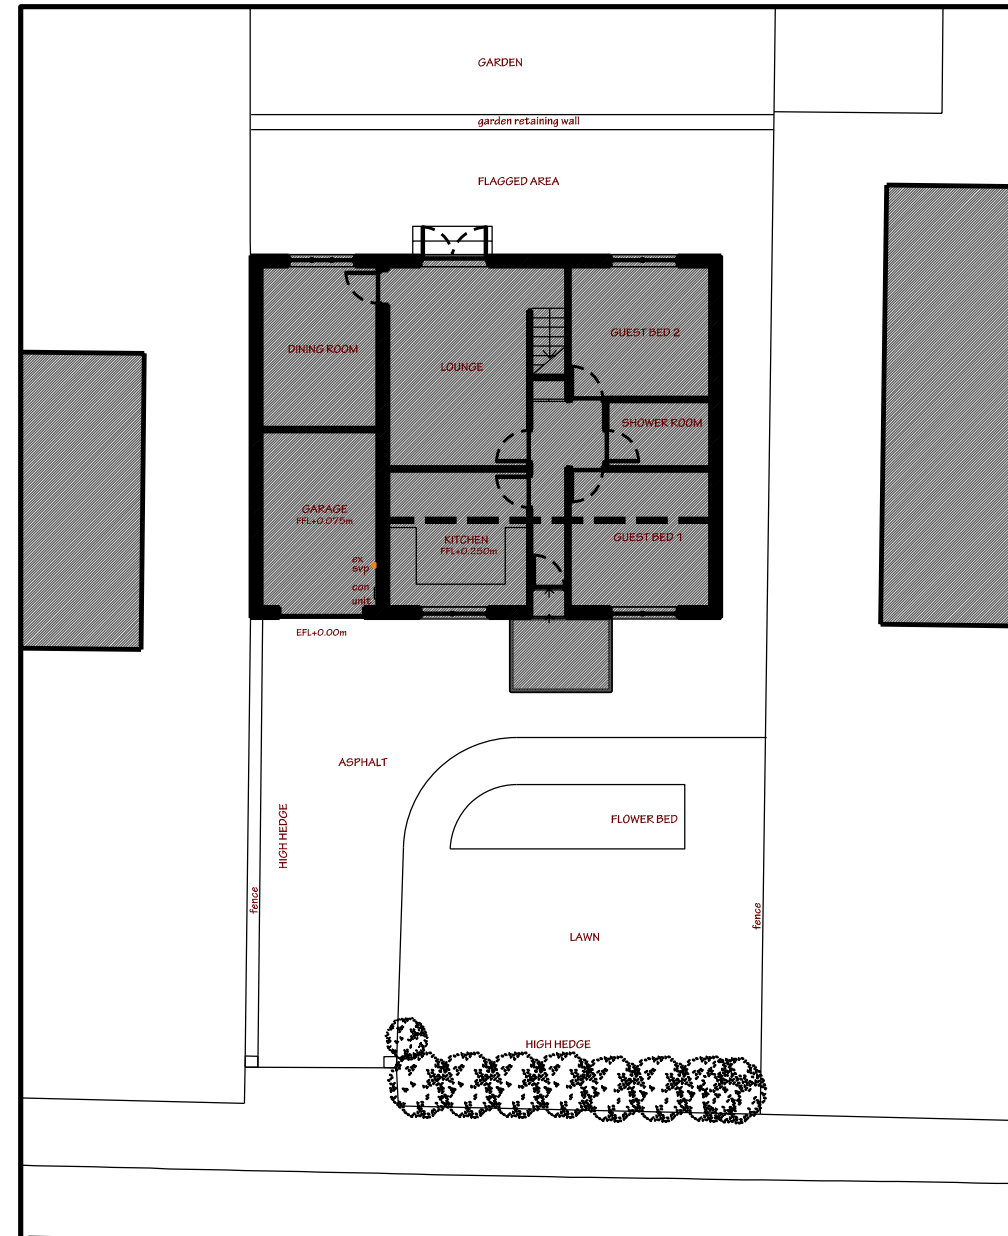

Site Plan - Existing 1:200

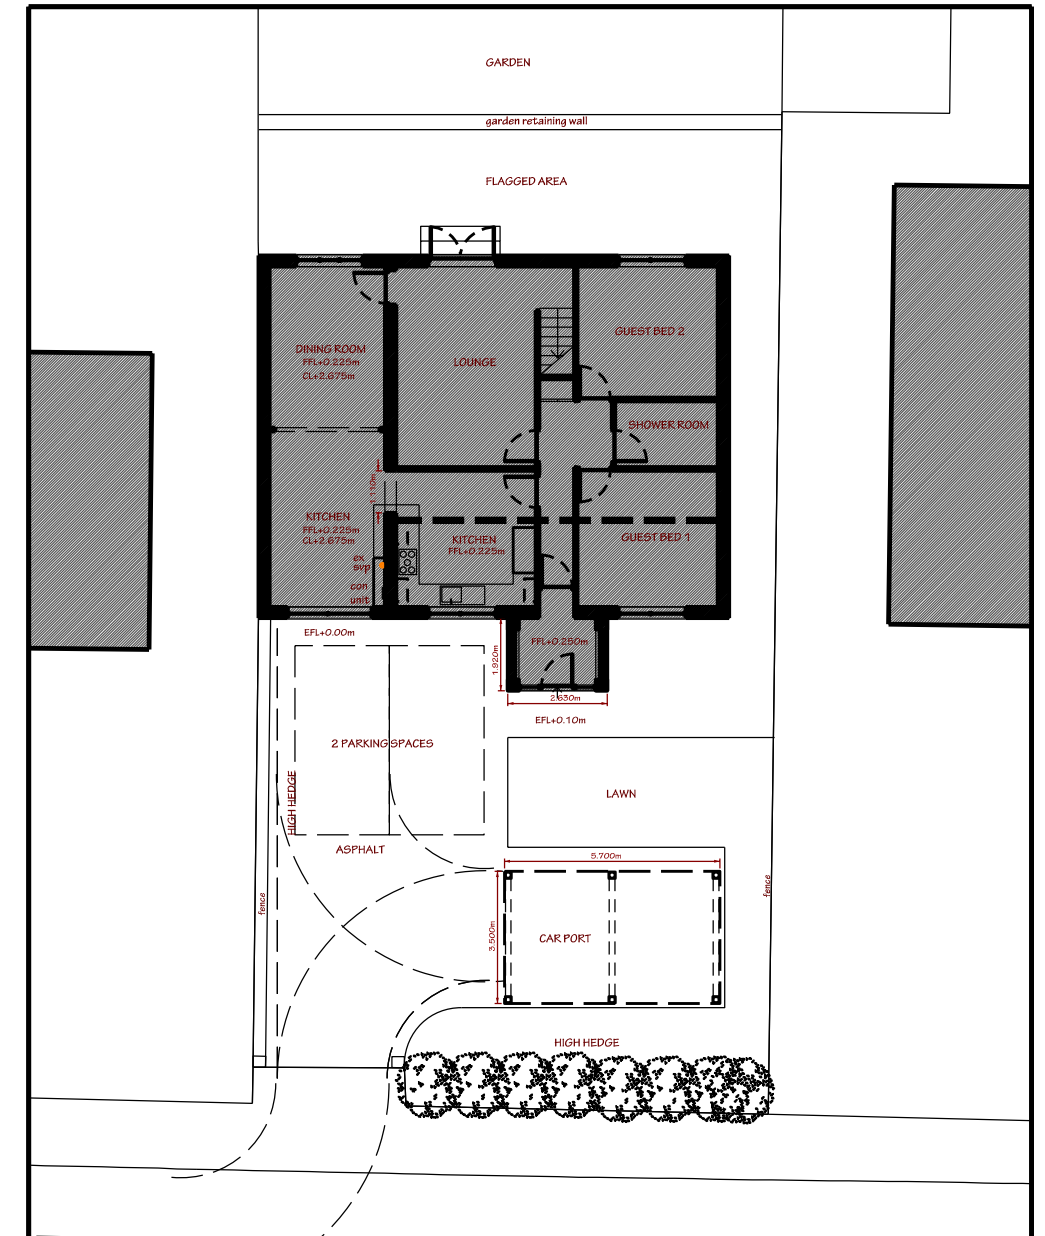

Site Plan - Proposed 1:200