

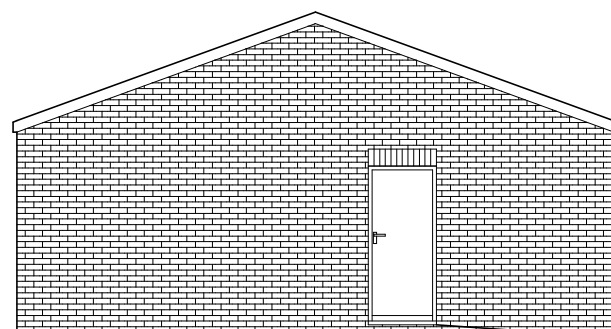



ROOF - concrete interlocking tiles
 WALLS - brick with brick cills & heads
 WINDOWS & DOORS - white Upvc

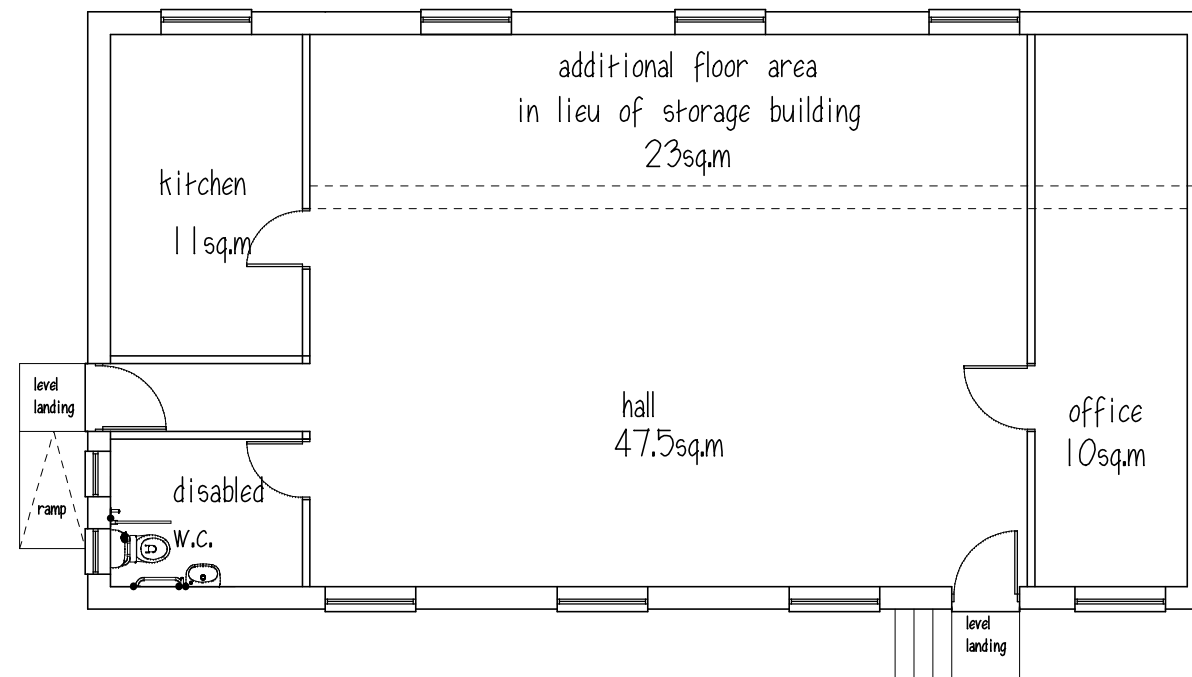


SIDE ELEVATION

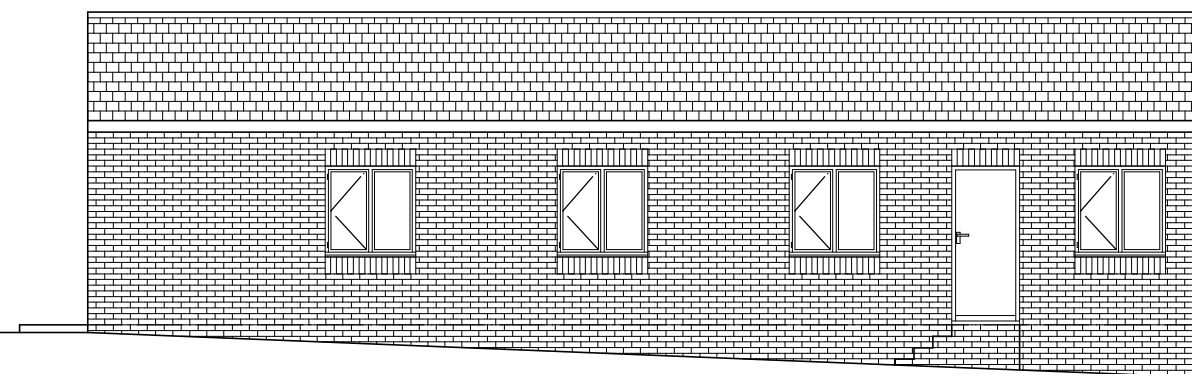

FRONT ELEVATION (facing footpath)

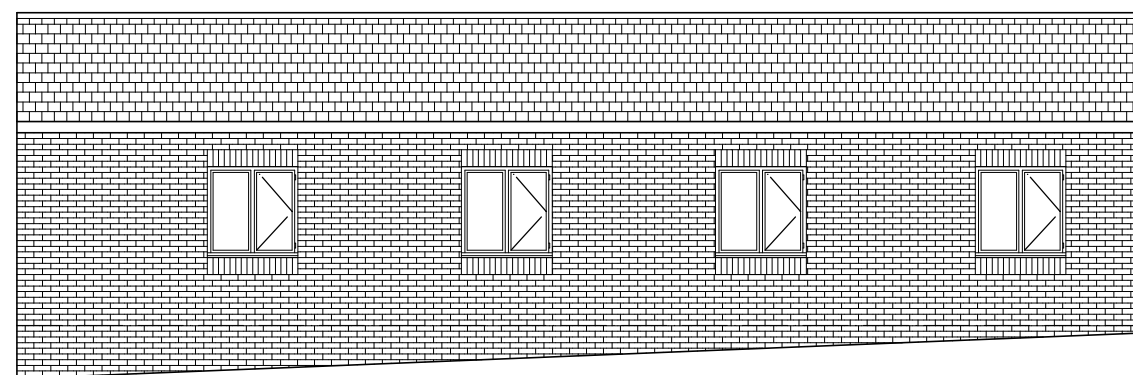

REAR ELEVATION (facing beacon close)

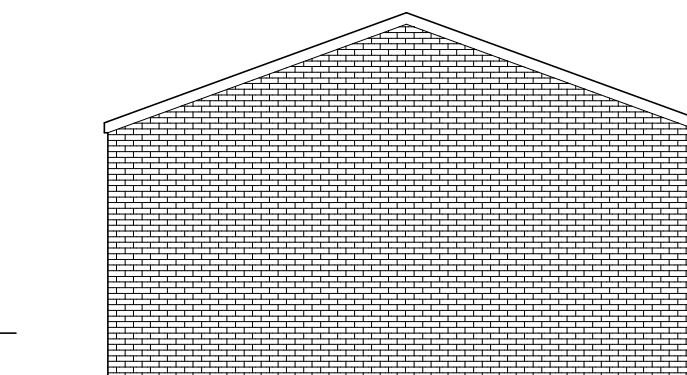

SIDE ELEVATION

GREENWORKS BARNSELEY LTD

PROPOSED RE-BUILD OF
 EXISTING HALL
 OFF BEACON CLOSE
 SILKSTONE COMMON

PLANS & ELEVATIONS

1:100@A3 JULY 24 C

Peter Thompson

"Linwood"
 Barnsley Road
 Dodworth

Barnsley S75 3JR t&f. 01226 201391
 m. 07973251730
 e-mail peter-thompson@hotmail.co.uk

