

The general contractor is responsible for the verification all dimensions on site and the architect is to be informed of any discrepancy.

The status of information contained in a computer copy of this drawing shall be limited to that conveyed by the paper copy.

Revisions:

No.	Description	Date	Issued by
A	Materials Amended	07.10.2013	RJ/DRP
B	Internal layouts revised	04.04.2014	RJ/DRP
C	General drawing update	16.10.2014	RJ/DRP
D	Plot 7, 8 & 17, 18 added	07.11.2014	RJ/DRP



Plot 1, 4, 7, 14 & 18
2B4P

Plot 2, 3, 8, 13 & 17
3B5P


First Floor
1 : 100




Plot 1, 4, 7, 14 & 18
2B4P

Plot 2, 3, 8, 13 & 17
3B5P

Front Elevation
1 : 100

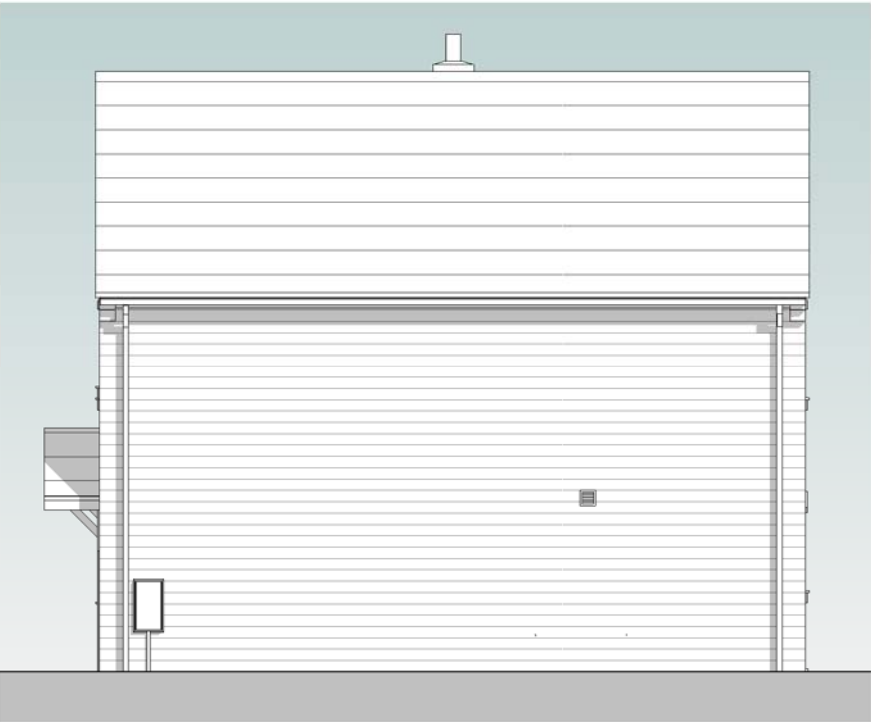

Plot 2, 3, 8, 13 & 17 Side Elevation
1 : 100

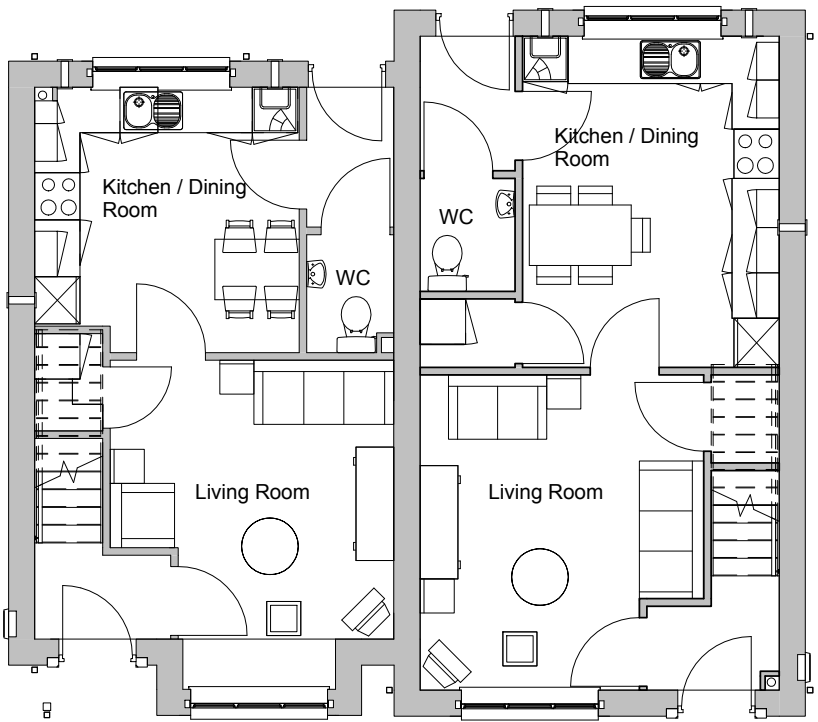

Plot 1, 4, 7, 14 & 18
2B4P

Plot 2, 3, 8, 13 & 17
3B5P

Ground Floor
1 : 100



Plot 2, 3, 8, 13 & 17
3B5P

Plot 1, 4, 7, 14 & 18
2B4P

Rear Elevation
1 : 100



Plot 1, 4, 7, 14 & 18 Side Elevation
1 : 100

Plot 1 - 4, 7 & 8, 13 & 14, 17 & 18 GA & Elevation

Lamb Lane, Monk
Bretton, Barnsley
Yorkshire Housing

 YORKSHIRE HOUSING

Drawing Status			
☐ preliminary	☒ planning	☐ information	☐ tender
☐ comment	☐ construction	☐ approval	☐ record/as built

Scale @ A2	As indicated
Date	09/14/12
Drawn\Checked	RJ / JRW
Dwg.No	1953.04. 111 D

 Acanthus
WSM
Architects

