



PLANNING

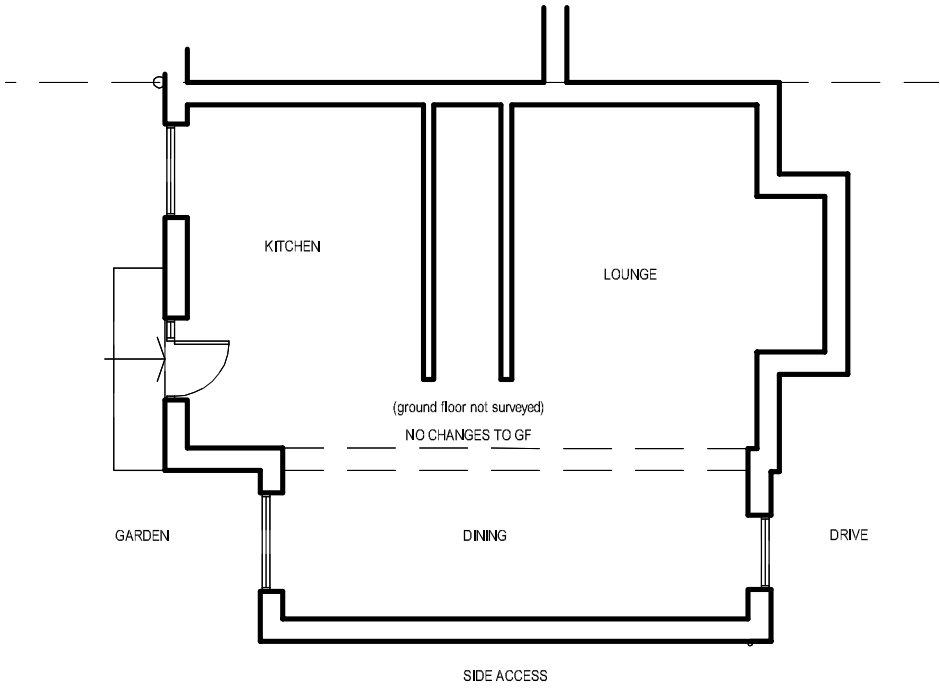


Proposed Ground Floor Plan
(No Change)

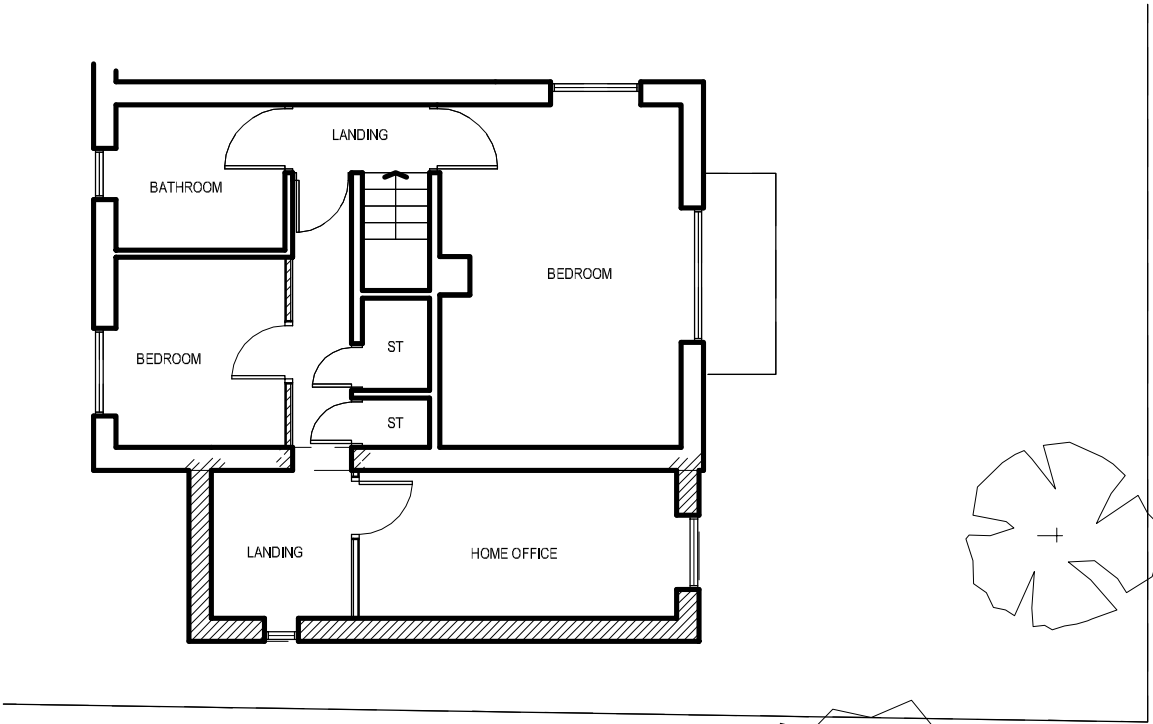

Proposed First Floor Plan



Proposed Rear Elevation

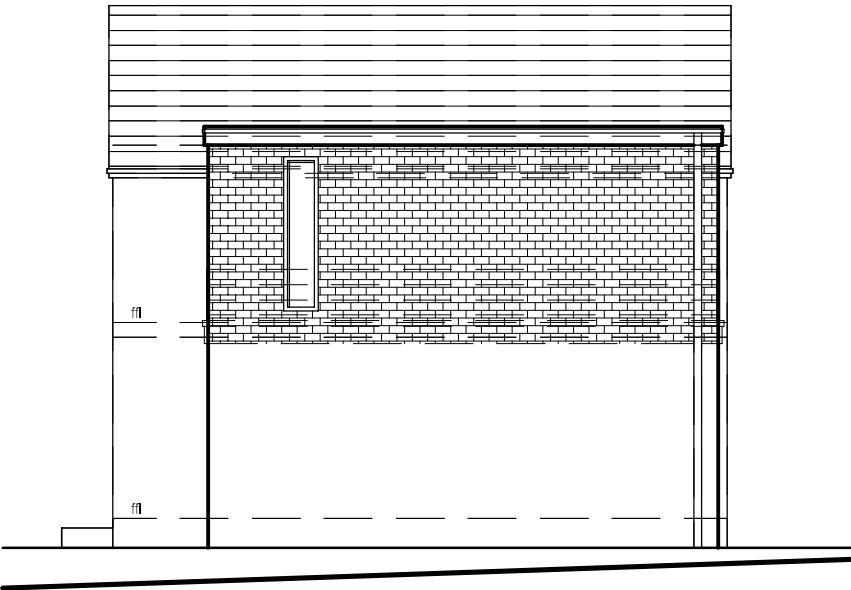

Proposed Side Elevation



Proposed Front Elevation

THIS DRAWING IS INDICATIVE OF DESIGN INTENT ONLY. ALL CONSTRUCTION DETAILS, FINISHES AND INTERFACES TO BE CONFIRMED & AGREED WITH THE ARCHITECT PRIOR TO CONSTRUCTION.

PROPOSED (TO MATCH EXISTING)

- | | |
|---------------------------|-----------------------------|
| Walls | - Brickwork |
| Roof Covering | - Tiled |
| Doors & Frames | - White UPVC |
| Fascias | - Black/White timber |
| Gutters & RVPs | - Black/Grey UPVC |
| Soffit | - Black/White timber |

Mr & Mrs J Hodgkinson
Proposed Internal Alterations & 1st Floor Side Extension
at 13 Oaklea, Worsbrough, Barnsley S70 5NS
Drawing - P6
Scale - 1:100 (@A3) - July 2016

REVISION: * BY: TBC CHECKED: DATE: July 2016
First Issue

Proposed Plans & Elevations

NB: This drawing is for obtaining Planning and / or Building Regulation approval only and is not to be used for construction or any other purpose without written consent. All dimensions are to be checked on site. Do not scale.