

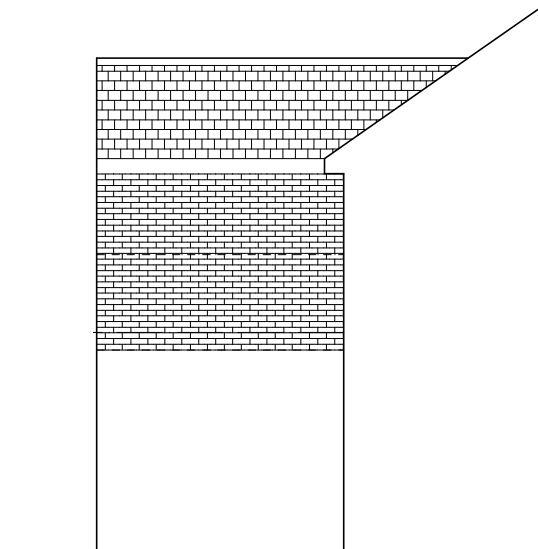
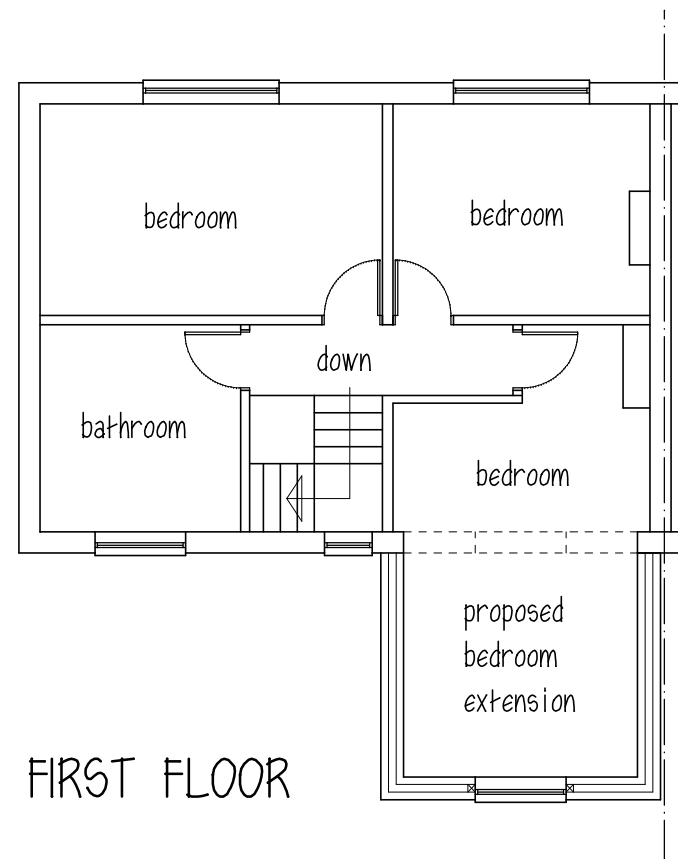


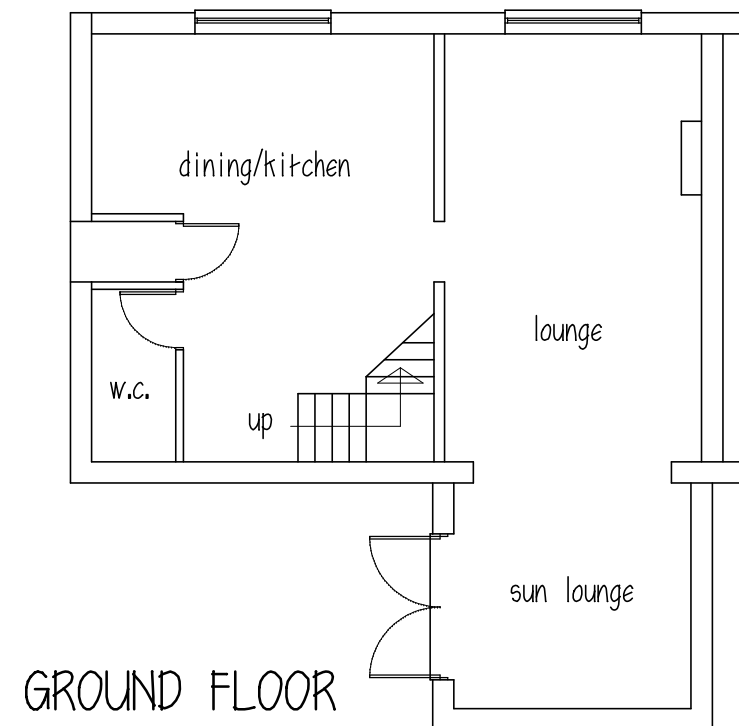


SIDE ELEVATION

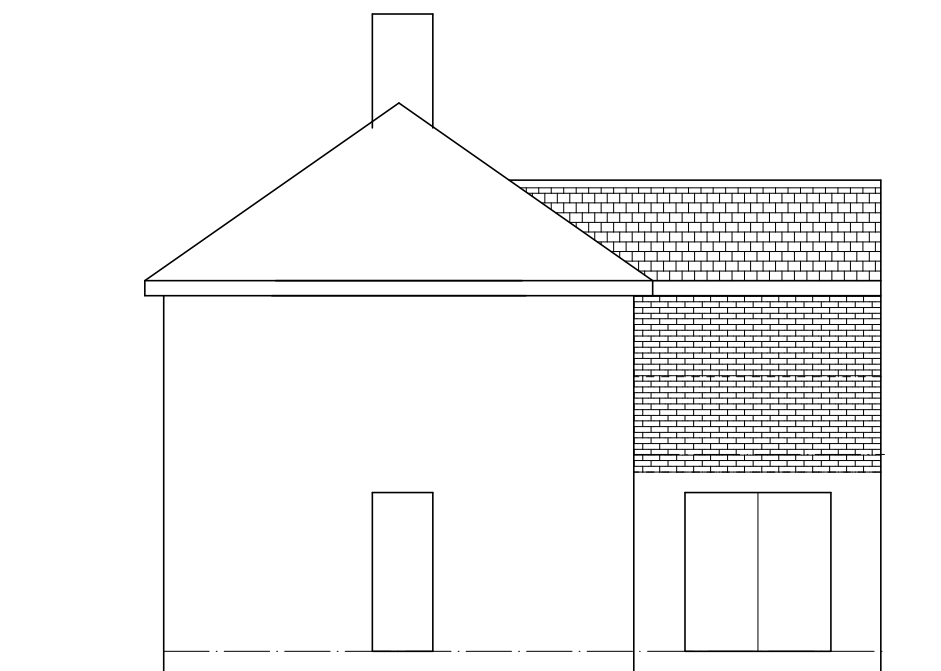

SIDE ELEVATION

ROOF - slates to match
WALLS - brick to match
WINDOW - white Upvc

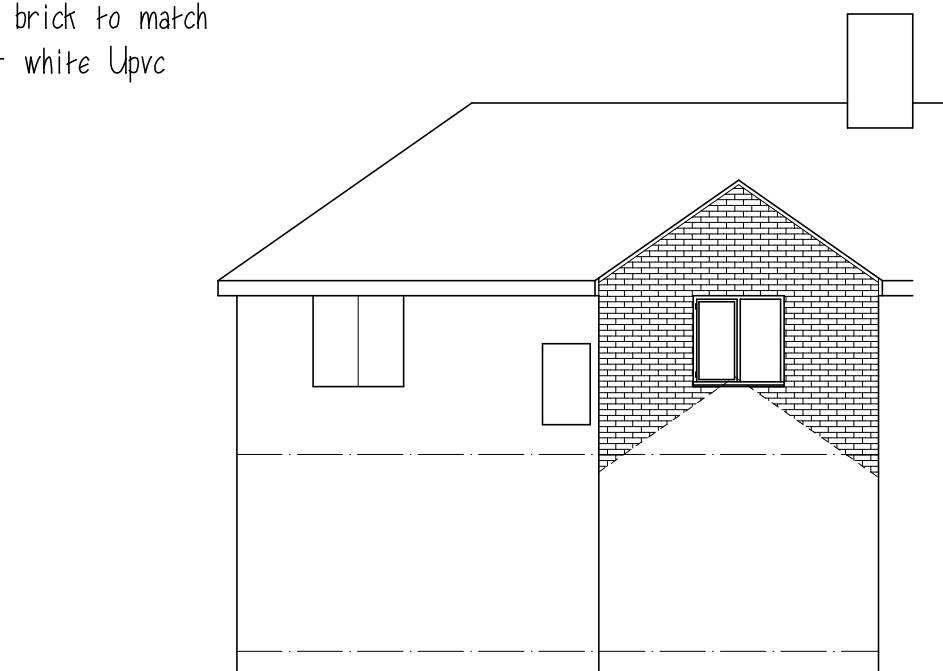

REAR ELEVATION

Mr J MORTON

PROPOSED EXTENSION
24 STRAFFORD ST.
KEXBRO S75 5LE

PRO PLANS & ELEVATIONS

1:100@A3 DEC 20 Rev A

Peter Thompson

"Linwood"


Barnsley Road

Dodworth

Barnsley S75 3JR t&f. 01226 201391

m. 07973251730

e-mail peter-thompson@hotmail.co.uk

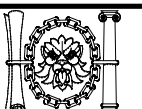

M.C.I.A.T.