



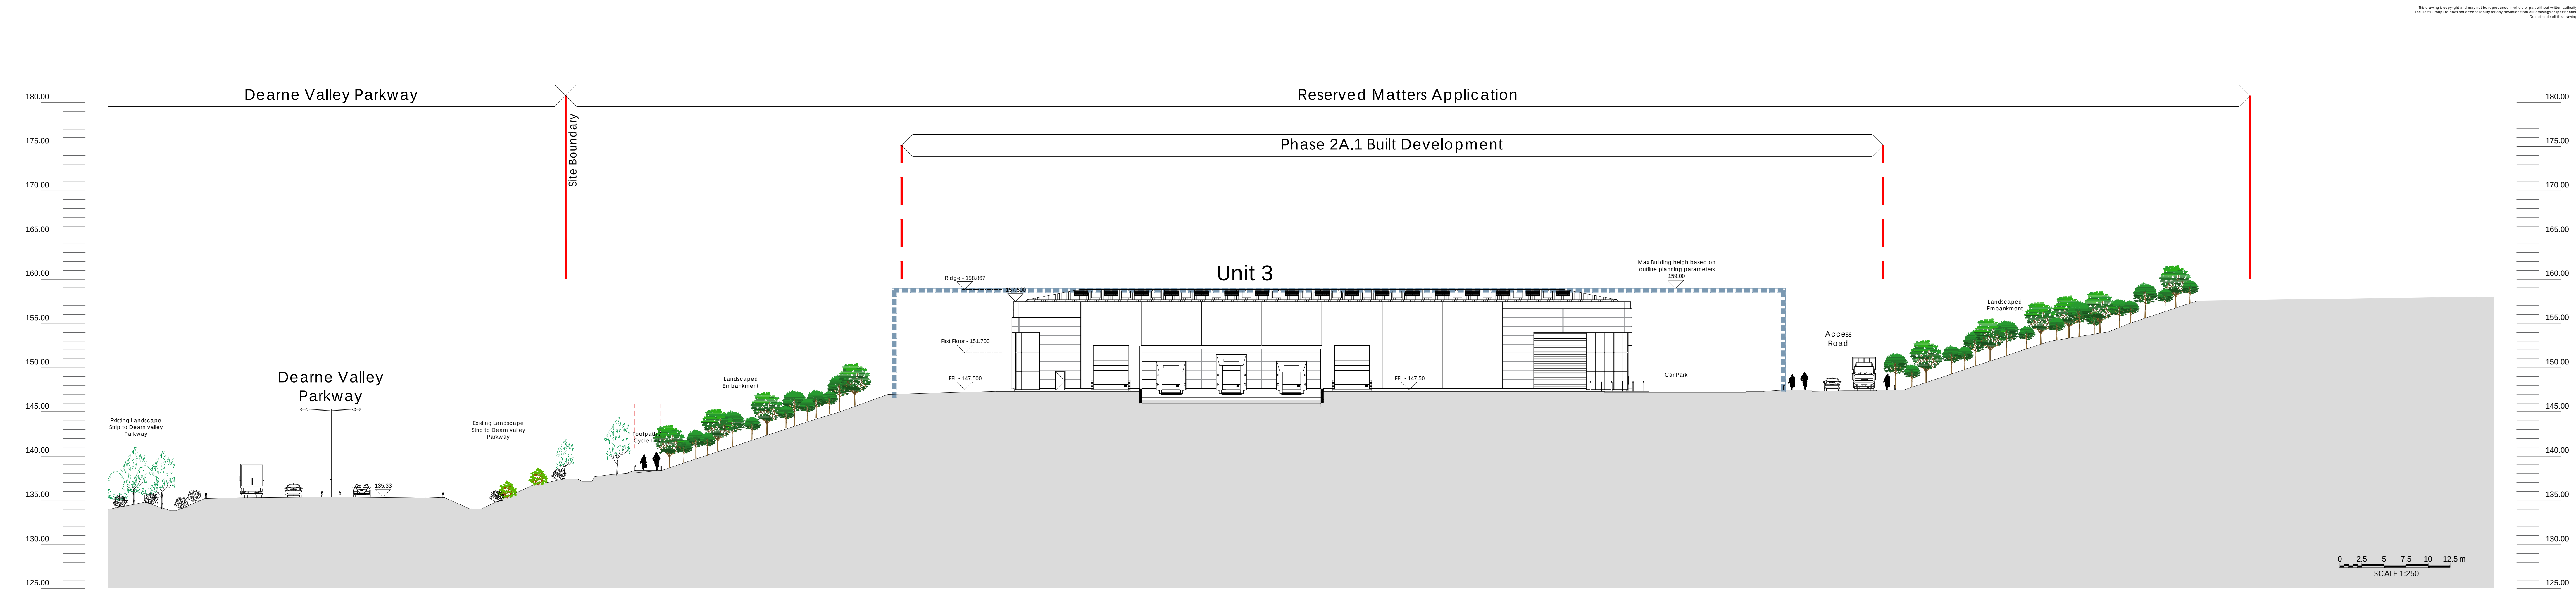

Section 3 - After completion of the development - 1:500

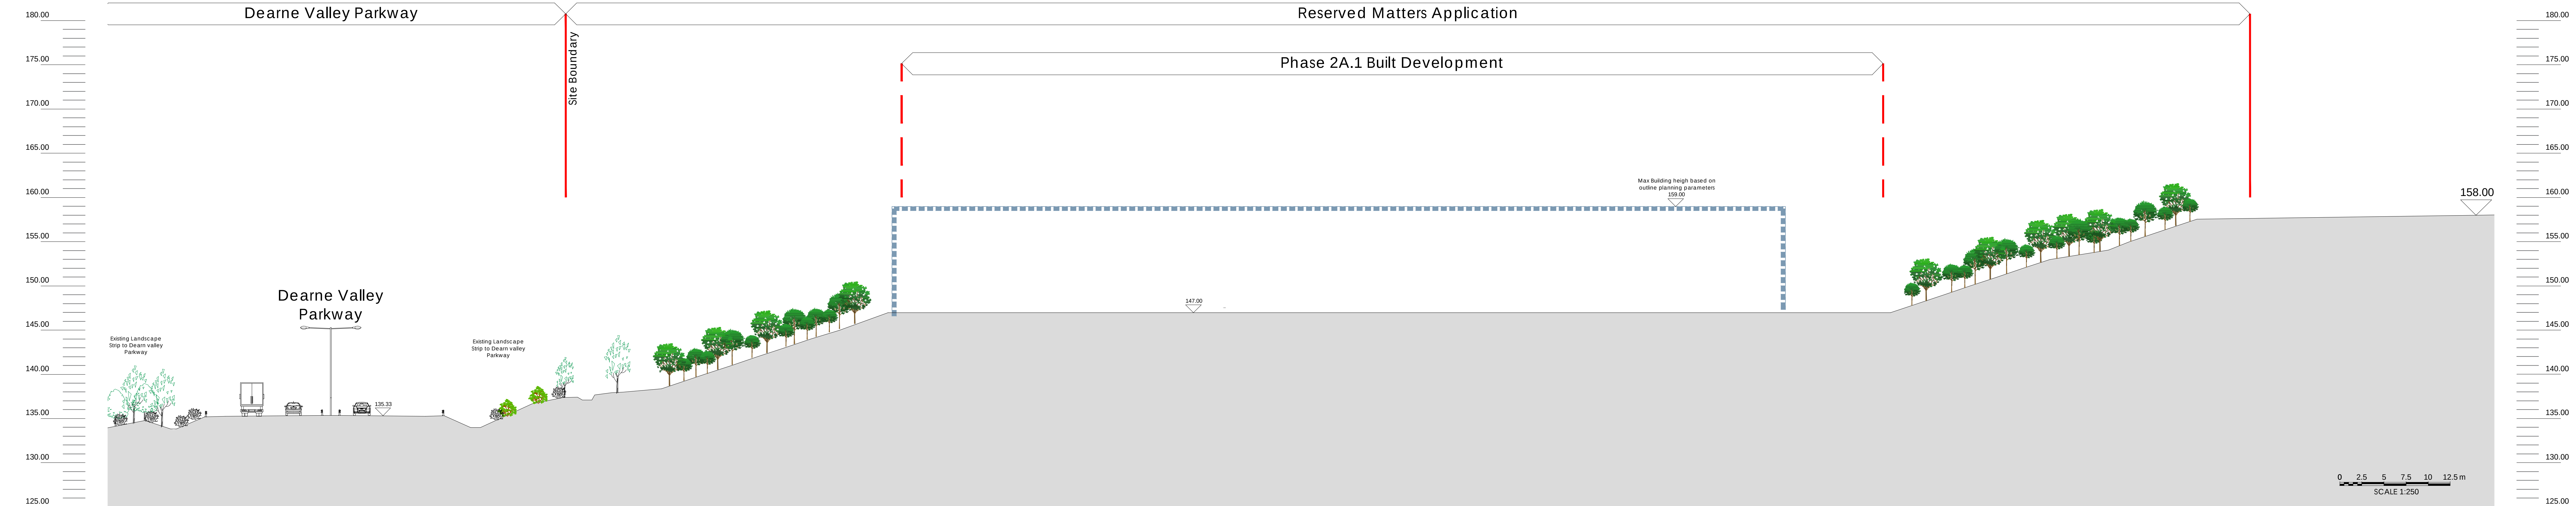

Section 3 - (Outline Planning Submission) Site after Cut and Fill works - 1:500

