
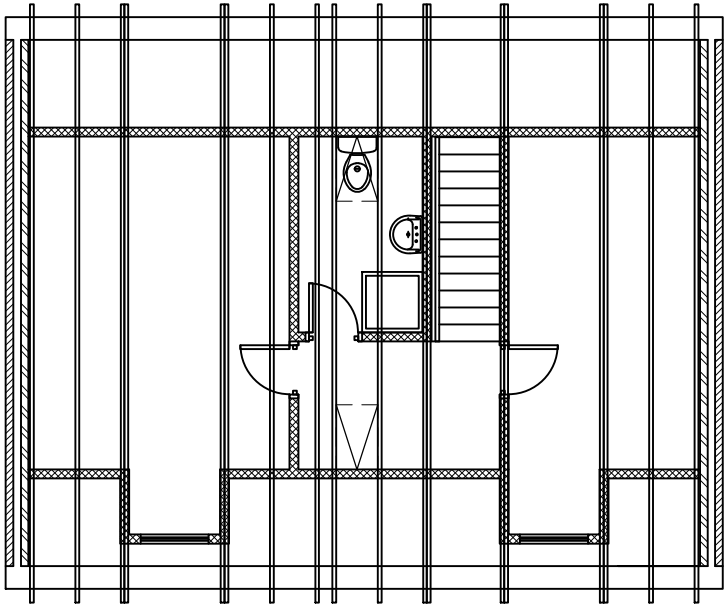
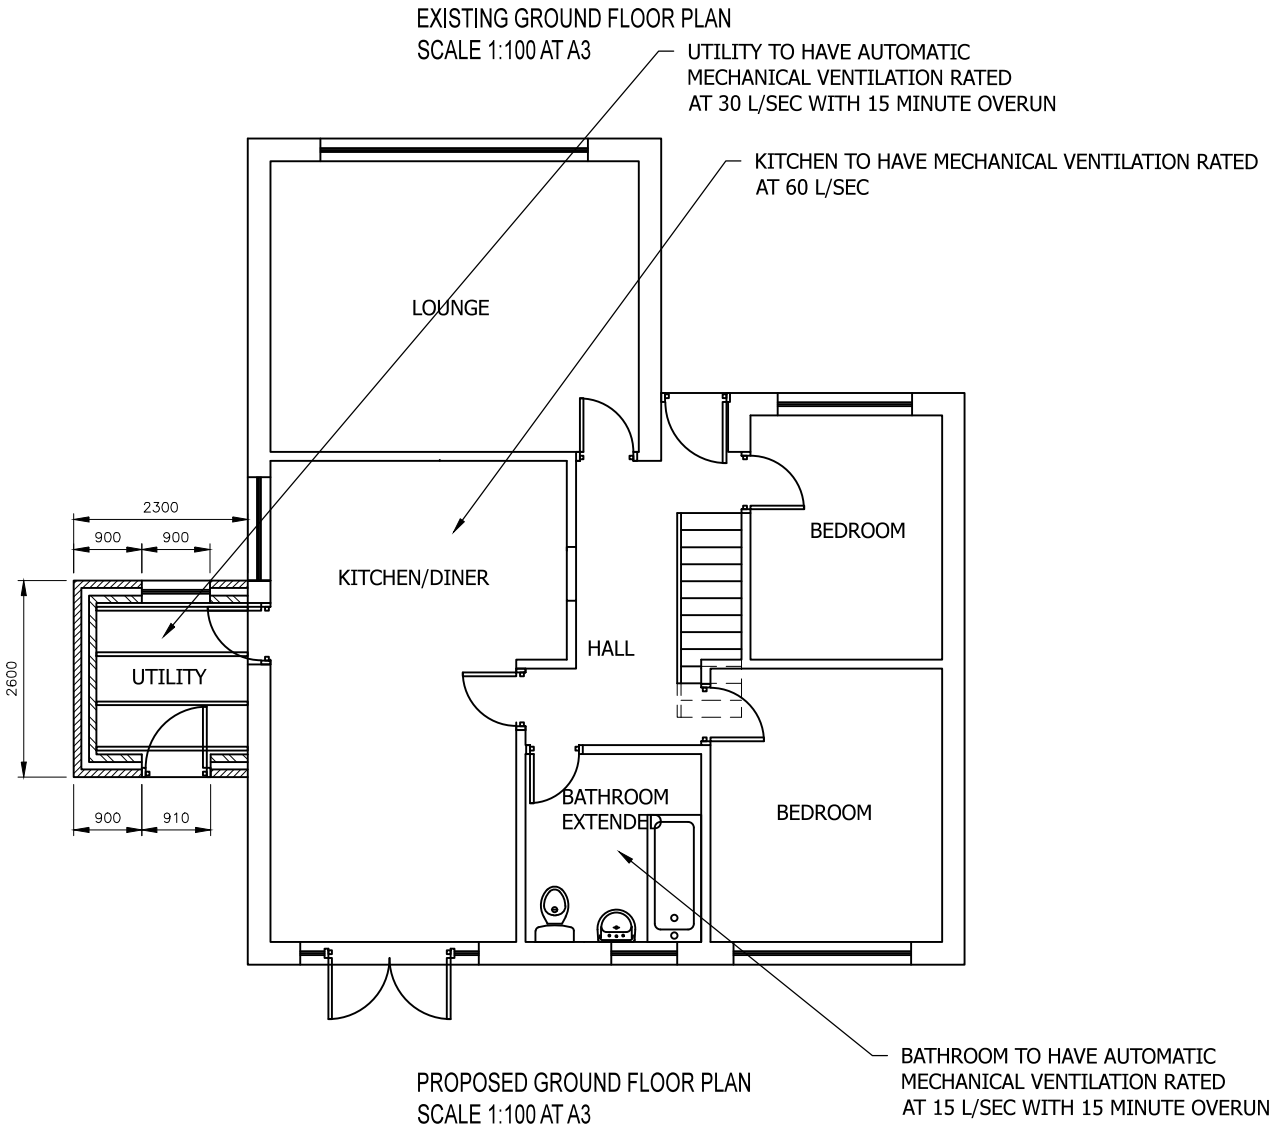
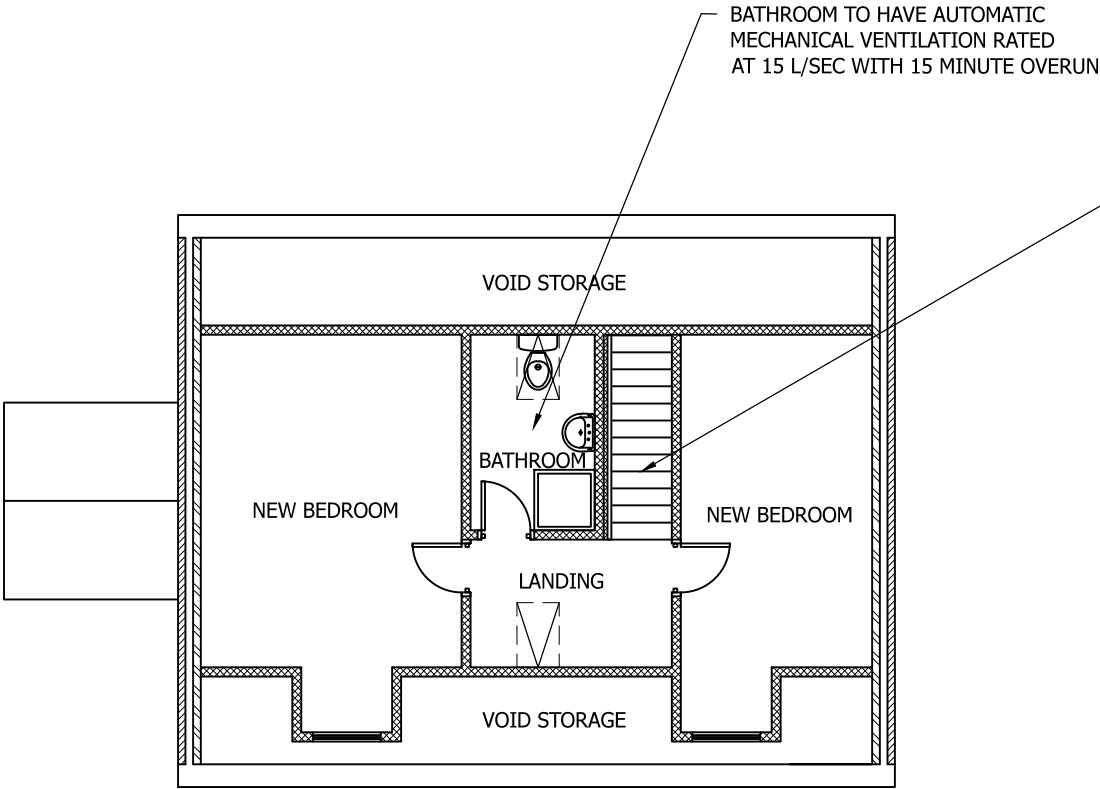


|             |         |
|-------------|---------|
| Drawing No. | Rev No. |
| MMS001 -004 |         |

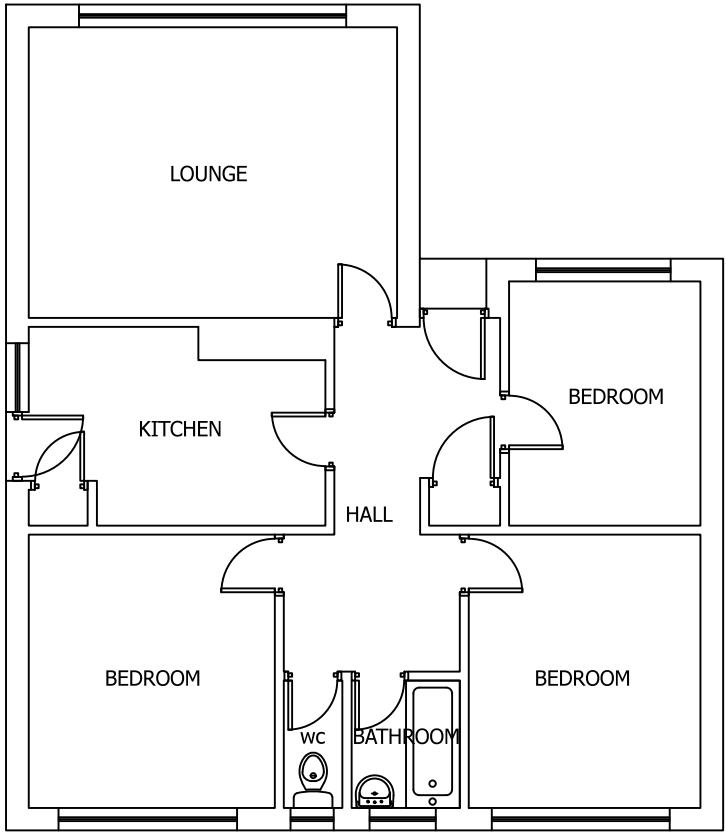

DO NOT SCALE: Contractor to check all dimensions and report any omissions or errors

NOTES

NEW STAIR TO BE 203 RISE x 228 GOING MINIMUM WIDTH 800 MIN HEADROOM 2000. STAIR TO BE FITTED WITH SAFETY RAIL & BALUSTRADE. BALUSTRADE TO BE 900 MIN HEIGHT WITH A MAX GAP BETWEEN SPINDLES OF 100mm.

| Rev   | Description        | By                                                    | Chk                | App           | Date |
|---|--------------------|-------------------------------------------------------|--------------------|---------------|------|
| JRB DESIGNS Ltd<br>1 Saville Road<br>Cudworth<br>Barnsley<br>S72 8LT<br>Tel: 01226 383542<br>Fax: 01226 380078<br>Mob: 07970 541192<br>Email: john@jrbdesigns.co.uk<br>This drawing is copyright. © jrbdesigns Ltd. |                    |                                                       |                    |               |      |
| Client   |                    | MR M SEFTON                                           |                    |               |      |
| Drawing Title   |                    | PROPOSED PLANS                                        |                    |               |      |
| Address   |                    | 15 BASLOW CRESCENT<br>DODWORTH<br>BARNLEY<br>S75 3SG  |                    |               |      |
| Project Title:   |                    | PROPOSED RAISING OF THE<br>ROOF FOR A LOFT CONVERSION |                    |               |      |
| Purpose of Issue:   |                    | PLANNING                                              |                    |               |      |
| Drawing Status   |                    | FIRST ISSUE                                           |                    |               |      |
| Scale at A3<br>AS SHOWN   | Drawn By<br>JRB    | Date<br>21/12/2016                                    |                    |               |      |
| Checked By   | Date<br>21/12/2016 | Approved By                                           | Date<br>21/12/2016 | Revision      |      |
| Project No.<br>MMS001   |                    | Drawing No.<br>004                                    |                    | Revision<br>- |      |
| APPROVAL <input checked="" type="checkbox"/> INFORMATION <input type="checkbox"/> TENDER <input type="checkbox"/> CONTRACT <input type="checkbox"/> CONSTRUCTION <input type="checkbox"/>                           |                    |                                                       |                    |               |      |