
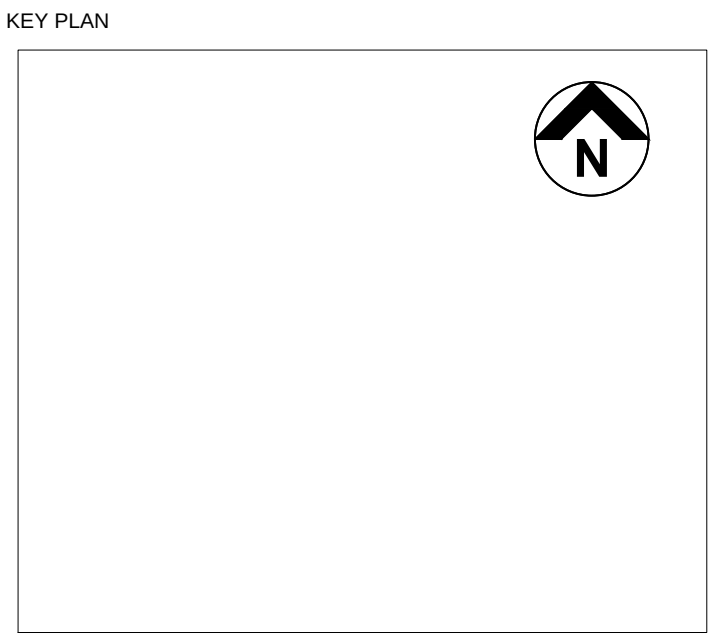


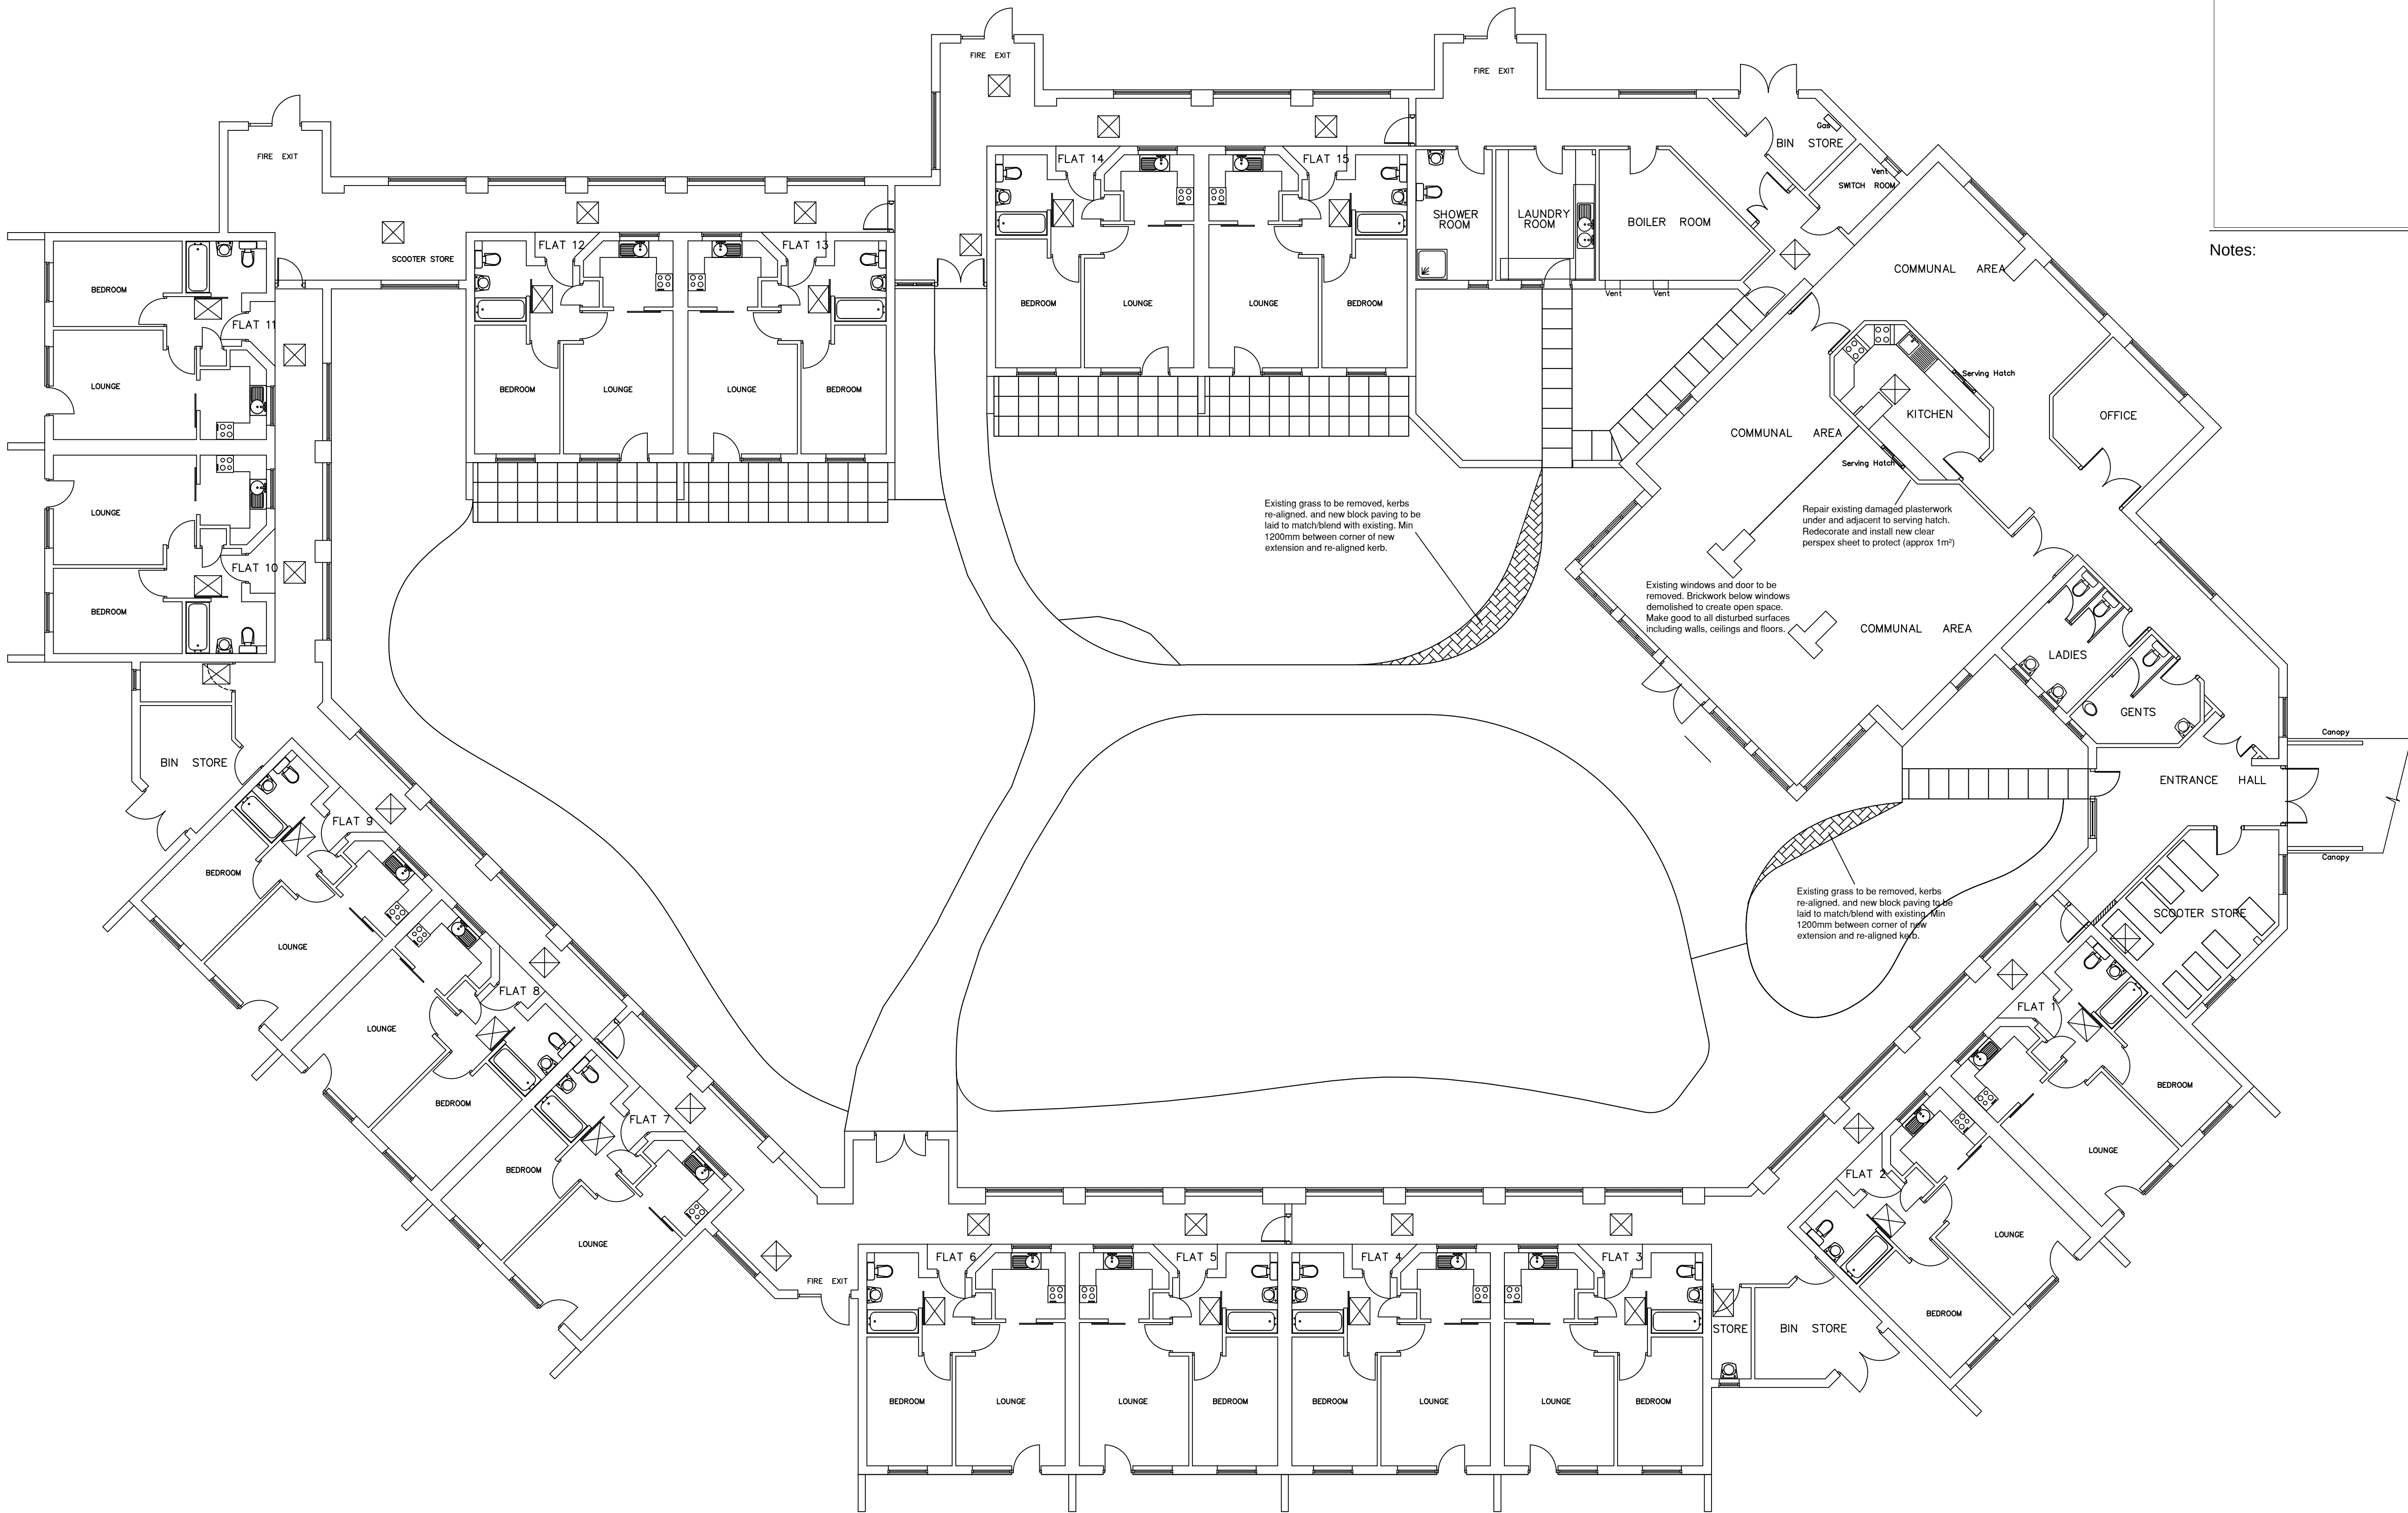

Notes:

										THIS DRAWING IS PRODUCED FOR USE IN THIS PROJECT ONLY AND MAY NOT BE USED FOR ANY OTHER PURPOSE. NPS PROPERTY CONSULTANTS LTD ACCEPT NO LIABILITY FOR THE USE OF THIS DRAWING OTHER THAN THE PURPOSE FOR WHICH IT WAS INTENDED IN CONNECTION WITH THIS PROJECT AS RECORDED IN THE PURPOSE FOR ISSUE AND FILE STATUS CODE.										RESPONSIBILITY IS NOT ACCEPTED FOR OTHERS SCALING DIRECTLY FROM THIS DRAWING. DO NOT SCALE FROM THIS DRAWING. USE WRITTEN DIMENSIONS ONLY.										CLIENT Berneslai Homes										PROJECT SAVILLE COURT HOYLAND COMMON HSG 4448										 NPS Barnsley Ltd Gateway Plaza, Sackville St, Barnsley, South Yorkshire, S70 2RD, Tel: 01226 774605, Email: barnsley@nps.co.uk web: www.nps.co.uk										SCALES 1:100										DISCIPLINE ARCHITECT										PROJECT NUMBER 16-1-1099	
FIRST ISSUE										 ORIGINAL SHEET SIZE A1 1:1																				TITLE PROPOSED LAYOUT PLAN																				DRAWING NUMBER NPS-DR-A-(20)-020										REV CODE P1	
P1	STATUS CODE S2										PURPOSE OF ISSUE PLANNING APPROVAL										DRAWN BY AB	
COMMENT										© CROWN COPYRIGHT AND DATABASE RIGHTS ---- ORDNANCE SURVEY LICENCE NUMBER 10002264	