
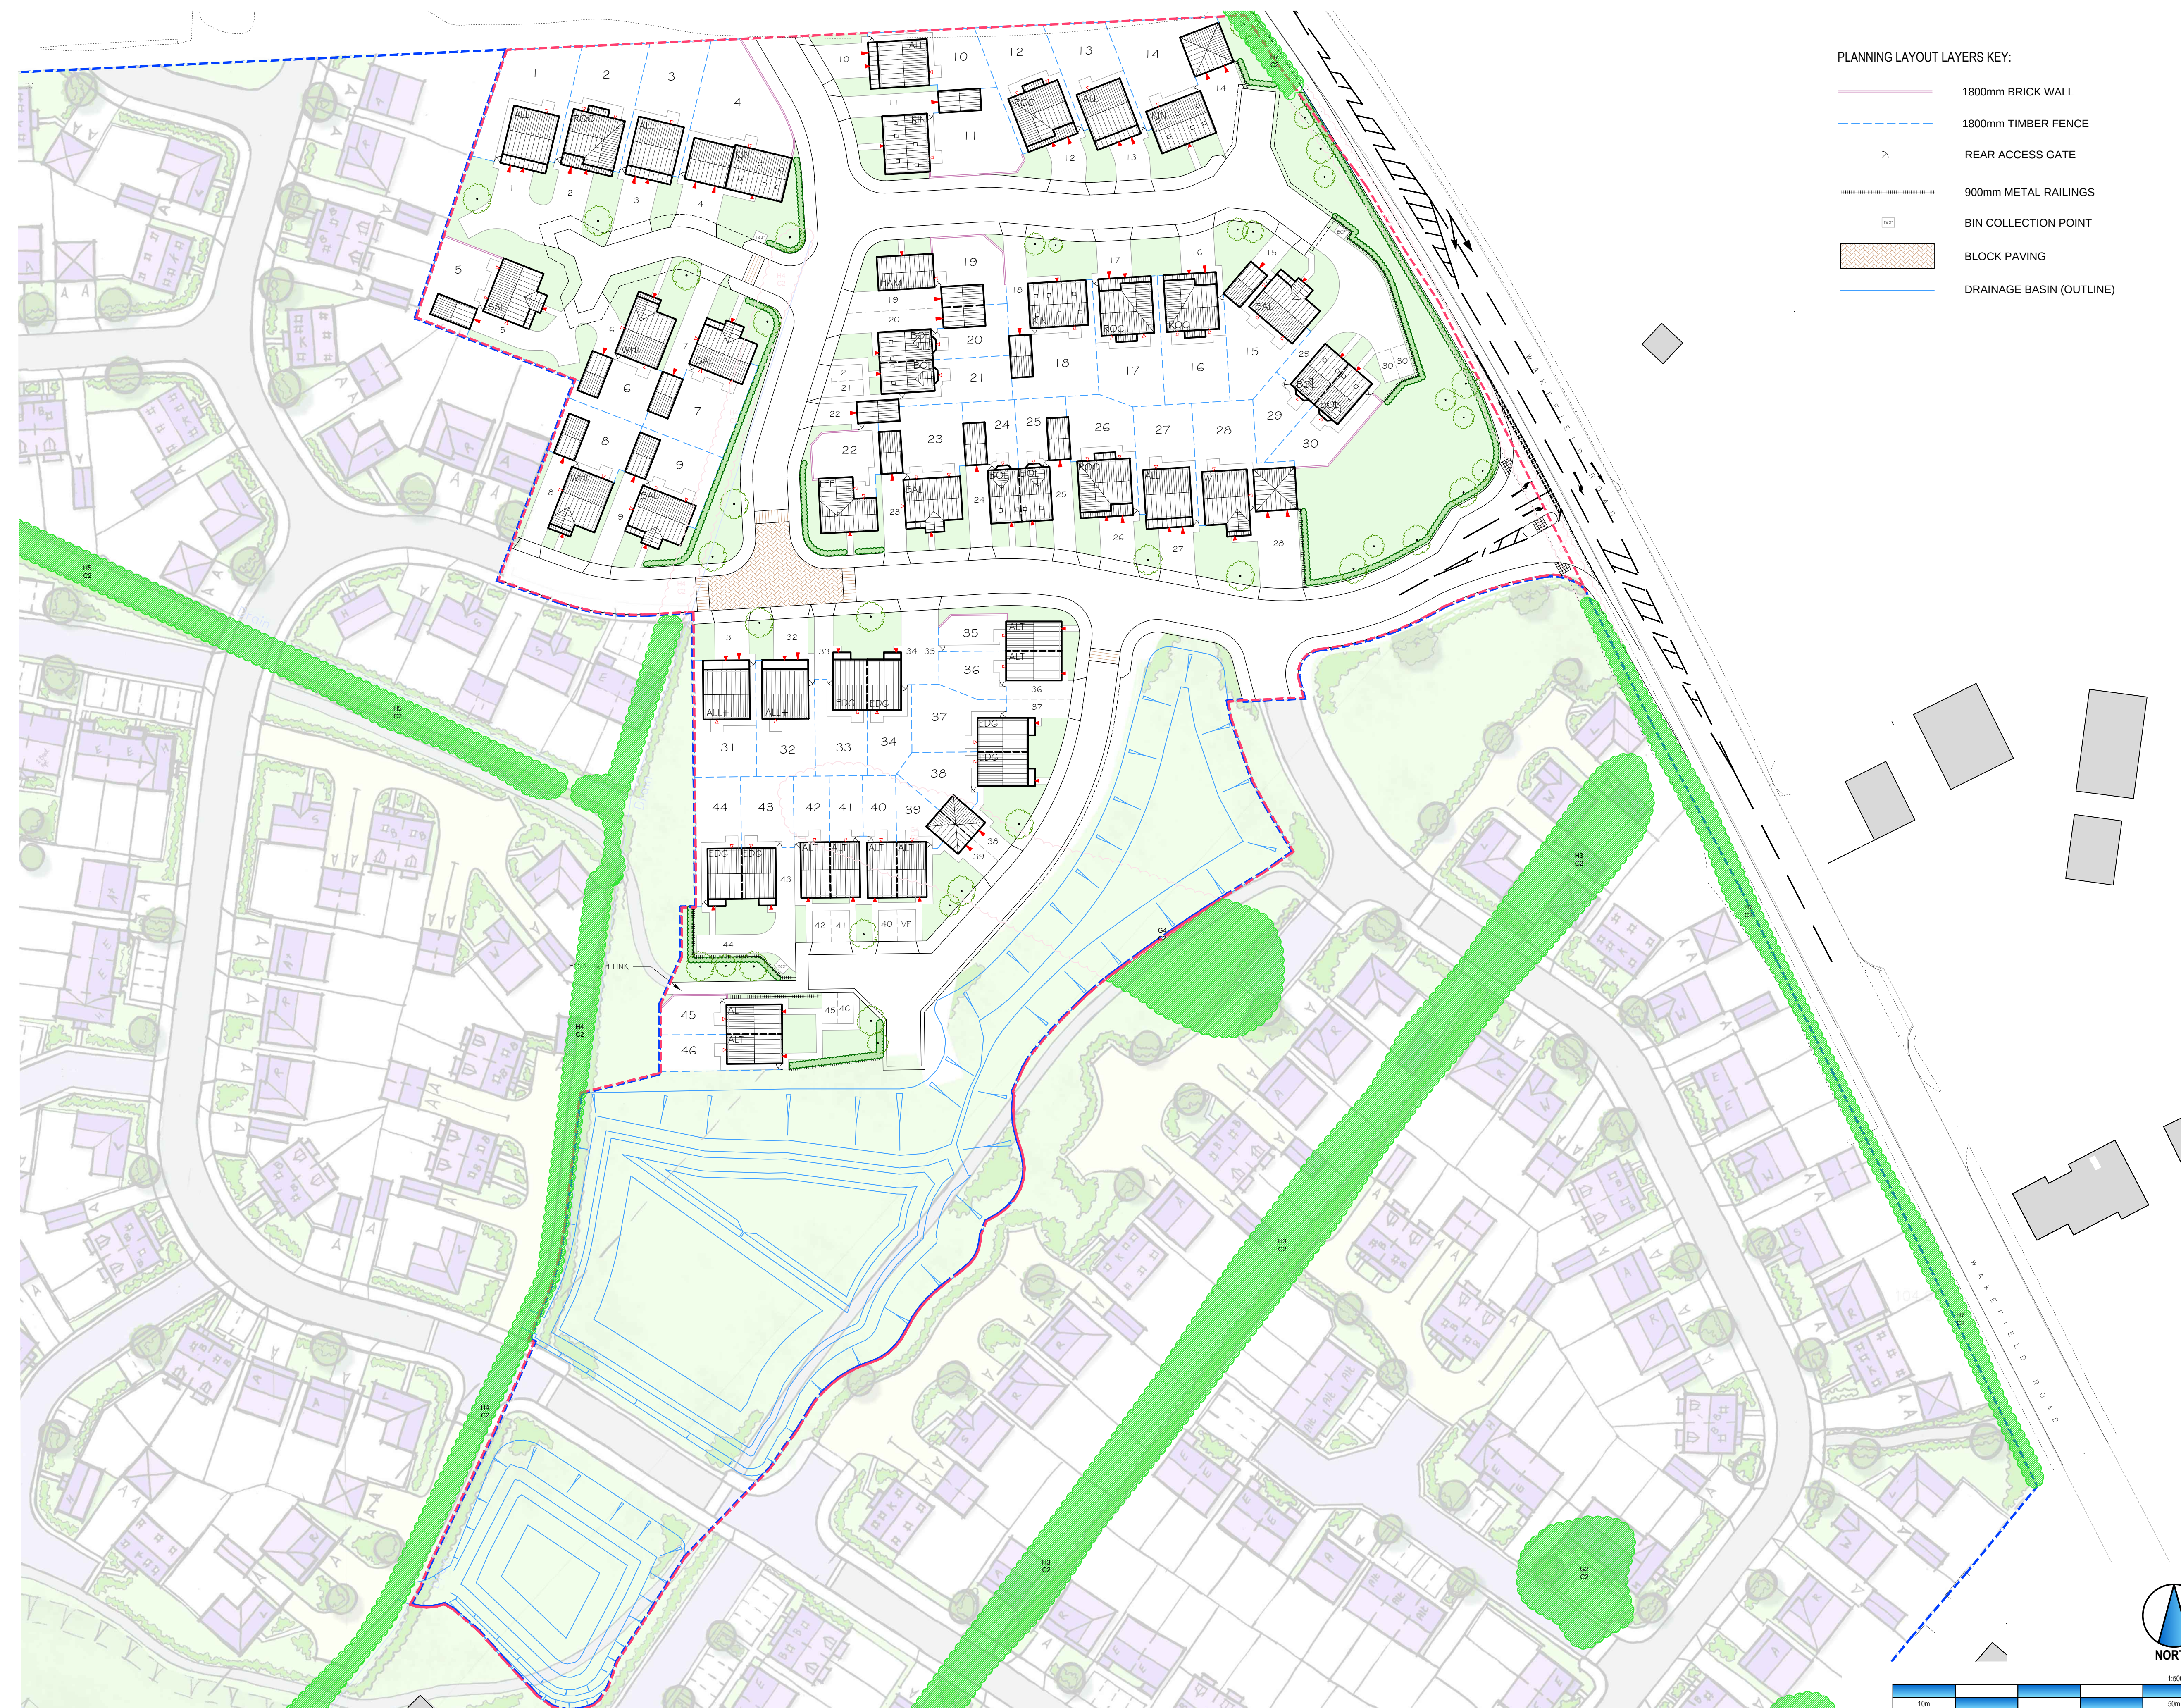
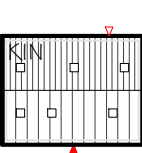
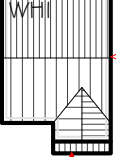
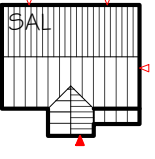
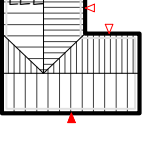
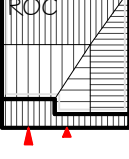
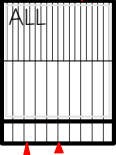
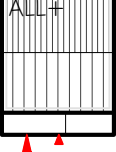
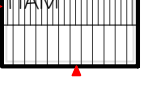


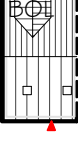

PLANNING LAYOUT LAYERS KEY:

- | | |
|---|--------------------------|
|  | 1800mm BRICK WALL |
|  | 1800mm TIMBER FENCE |
|  | REAR ACCESS GATE |
|  | 900mm METAL RAILINGS |
|  | BIN COLLECTION POINT |
|  | BLOCK PAVING |
|  | DRAINAGE BASIN (OUTLINE) |

	HOUSETYPE	BED No.	AMOUNT
	KINGSLEY 2.5 Storey Detached 1615ft ²	4 Bed	4 No.
	WHITWELL 2 Storey Detached 1195ft ²	4 Bed	3 No.
	SALISBURY 2 Storey Detached 1237ft ²	4 Bed	5 No.
	LEEDALE 2 Storey Detached 1205ft ²	4 Bed	1 No.
	ROCHESTER 2 Storey Detached 1065ft ²	4 Bed	5 No.
	ALLINGTON 2 Storey Detached 1022ft ²	3 Bed	5 No.
	ALLINGTON+ 2 Storey Detached 1033ft ²	3 Bed	2 No.
	HAMPTON 2 Storey Detached 639ft ²	3 Bed	1 No.
	BOLBERRY 2.5 Storey Semi Detached 1011ft ²	3 Bed	6 No.
	EDGE 2 Storey Semi Detached 839ft ²	3 Bed	6 No.
	ALTO 2 Storey Semi Detached 731ft ²	2 Bed	8 No.
		TOTAL NO.	46 No.

A	MARCH 16	AMENDED TURNING HEAD & PLOT ALIGNMENT TO PLOTS 39 - 46	NSR	LM
---	----------	--	-----	----

REV	DATE	DESCRIPTION	BY	CHECK
-----	------	-------------	----	-------



CLIENT: NETHERTON HOMES	DRAWING NUMBER: P14:4905:01A				
PROJECT: 46 UNIT RESIDENTIAL DEVELOPMENT LAND WEST OF WAKEFIELD ROAD, MAPPLEWELL	SCALE @ A1: 1:500				
DRAWING: PLANNING LAYOUT	<table><tbody><tr><td>DRAWN: EW</td><td>DATE: SEPT '15</td></tr><tr><td>CHECKED: RAN</td><td>DATE: SEPT '15</td></tr></tbody></table>	DRAWN: EW	DATE: SEPT '15	CHECKED: RAN	DATE: SEPT '15
DRAWN: EW	DATE: SEPT '15				
CHECKED: RAN	DATE: SEPT '15				

14 MARINER COURT / CALDER PARK / WAKEFIELD / WF4 3FL
01924 383322 / www.jrpassoc.co.uk / info@jrpassoc.co.uk
jrpassociates is a trading style of John R Paine Associates Limited