
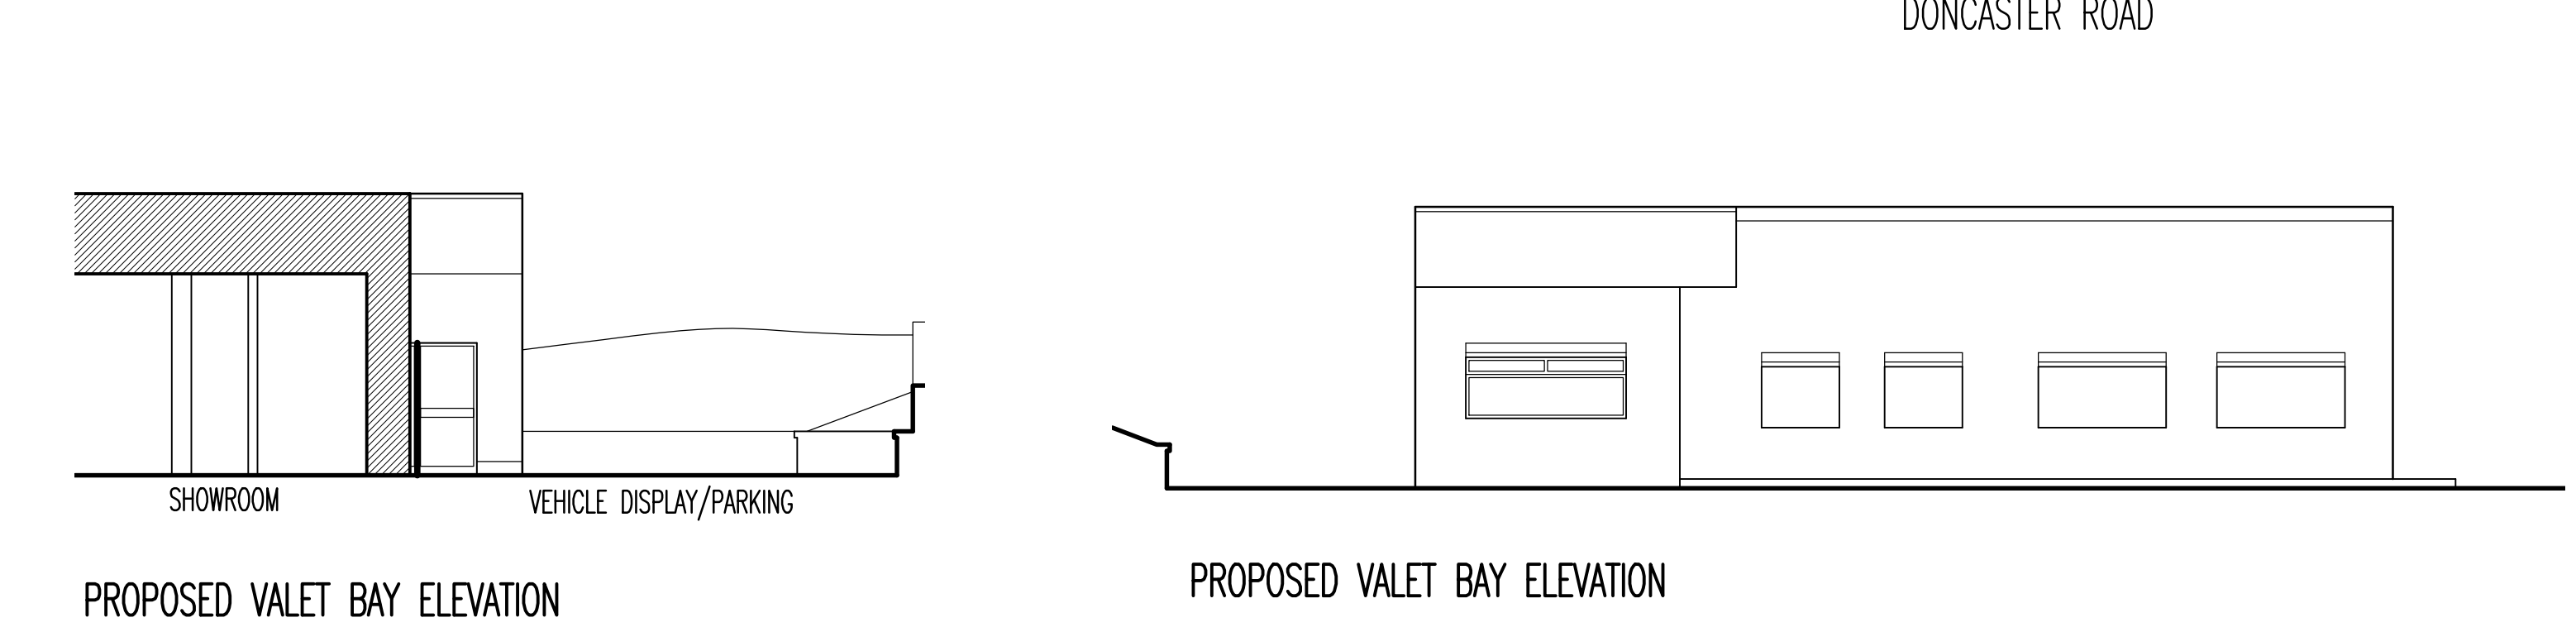
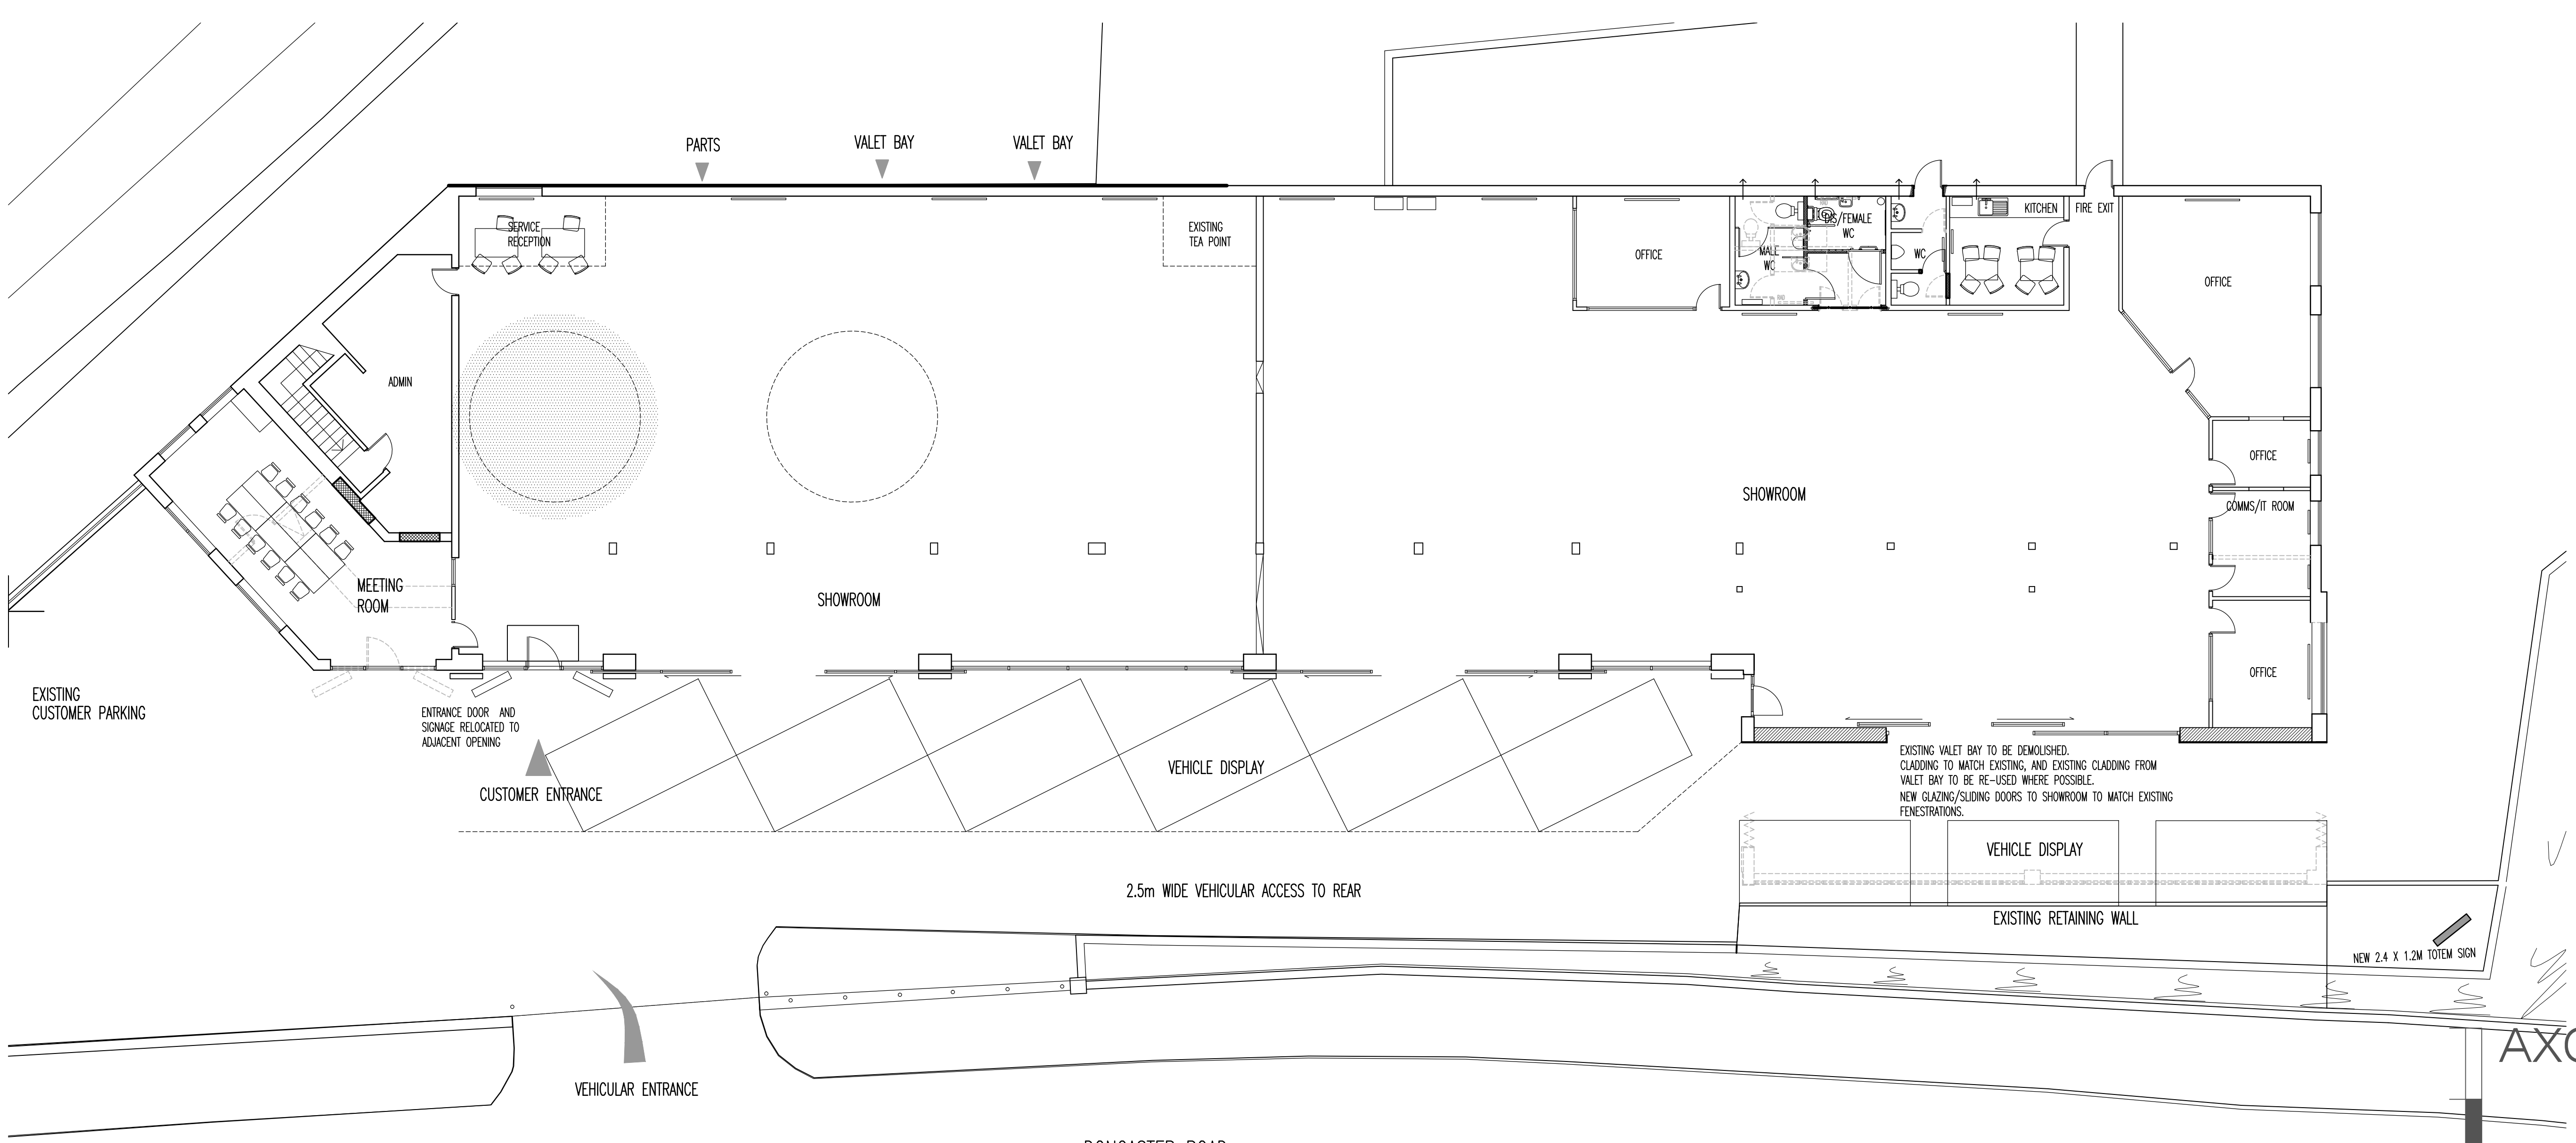


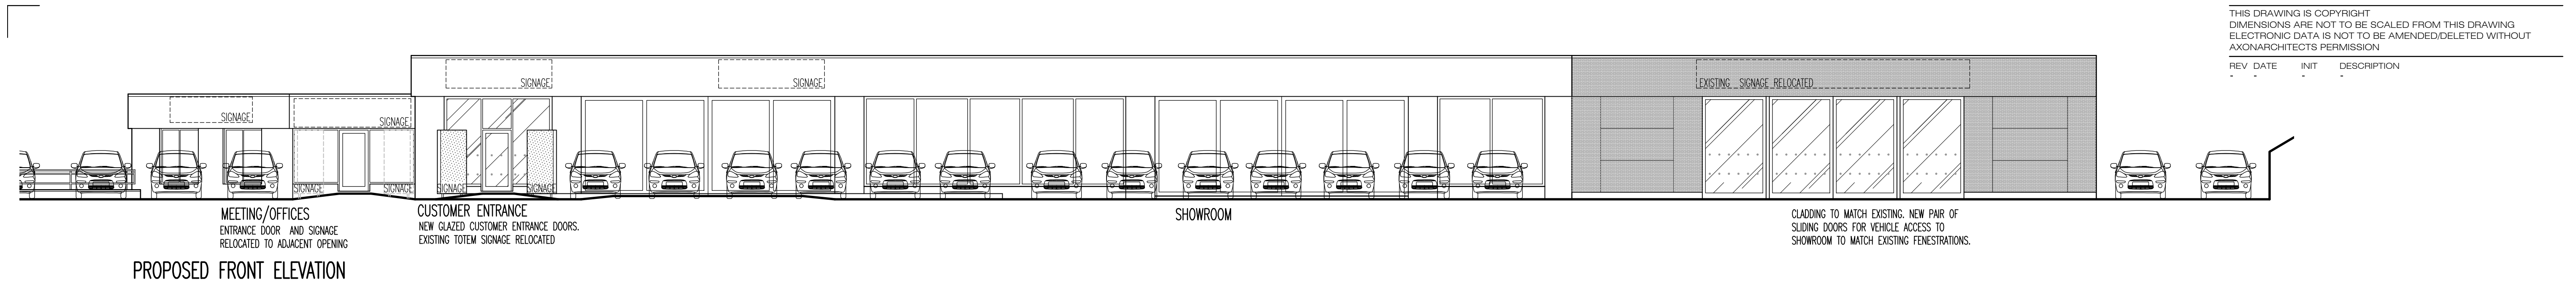

THIS DRAWING IS COPYRIGHT
DIMENSIONS ARE NOT TO BE SCALED FROM THIS DRAWING
ELECTRONIC DATA IS NOT TO BE AMENDED/DELETED WITHOUT
AXONARCHITECTS PERMISSION

REV	DATE	INIT	DESCRIPTION
-----	------	------	-------------

DISCLAIMER NOTES:
DRAWING SUBJECT TO FOLLOWING CONDITIONS:

- SITE LEVEL SURVEY
- MEASURED BUILDING SURVEY
- CONFIRMATION OF LEGAL BOUNDARY & EASEMENTS
- GROUND INVESTIGATION BY OTHERS
- STATUTORY AUTHORITY SERVICES INVESTIGATION
- PLANNING AUTHORITY COMMENTS/APPROVAL
- HIGHWAY AUTHORITY COMMENTS/APPROVAL
- CONSERVATION OFFICER COMMENTS/APPROVAL
- FLOOD RISK ASSESSMENT
- PARTY WALL ACT 1996

AXONArchitects
+ Masterplanners

W5 The Quarters, 65 Druid St,
Hinckley, Leicestershire,
LE10 1QG, England.
T: 01455 633556
F: 01455 233773
E: mail@axon-architects.com
W: www.axon-architects.com

RIBA
Chartered Practice

CLIENT		VERTU PLC	
PROJECT		Proposed Refurbishments to Existing Seat Dealership Doncaster Road, Barnsley	
STATUS		DATE	02.08.2011
Planning		CHECKED	
DRAWN		SCALE	1:100
dja			
DRAWING			
Proposed Showroom Alterations			
DRAWING No.		REVISION	
111040-PL03		-	