


SITE DEVELOPMENT WEST OF MILLSTONES, BOWER HILL,OXSPRING - UNIT 4

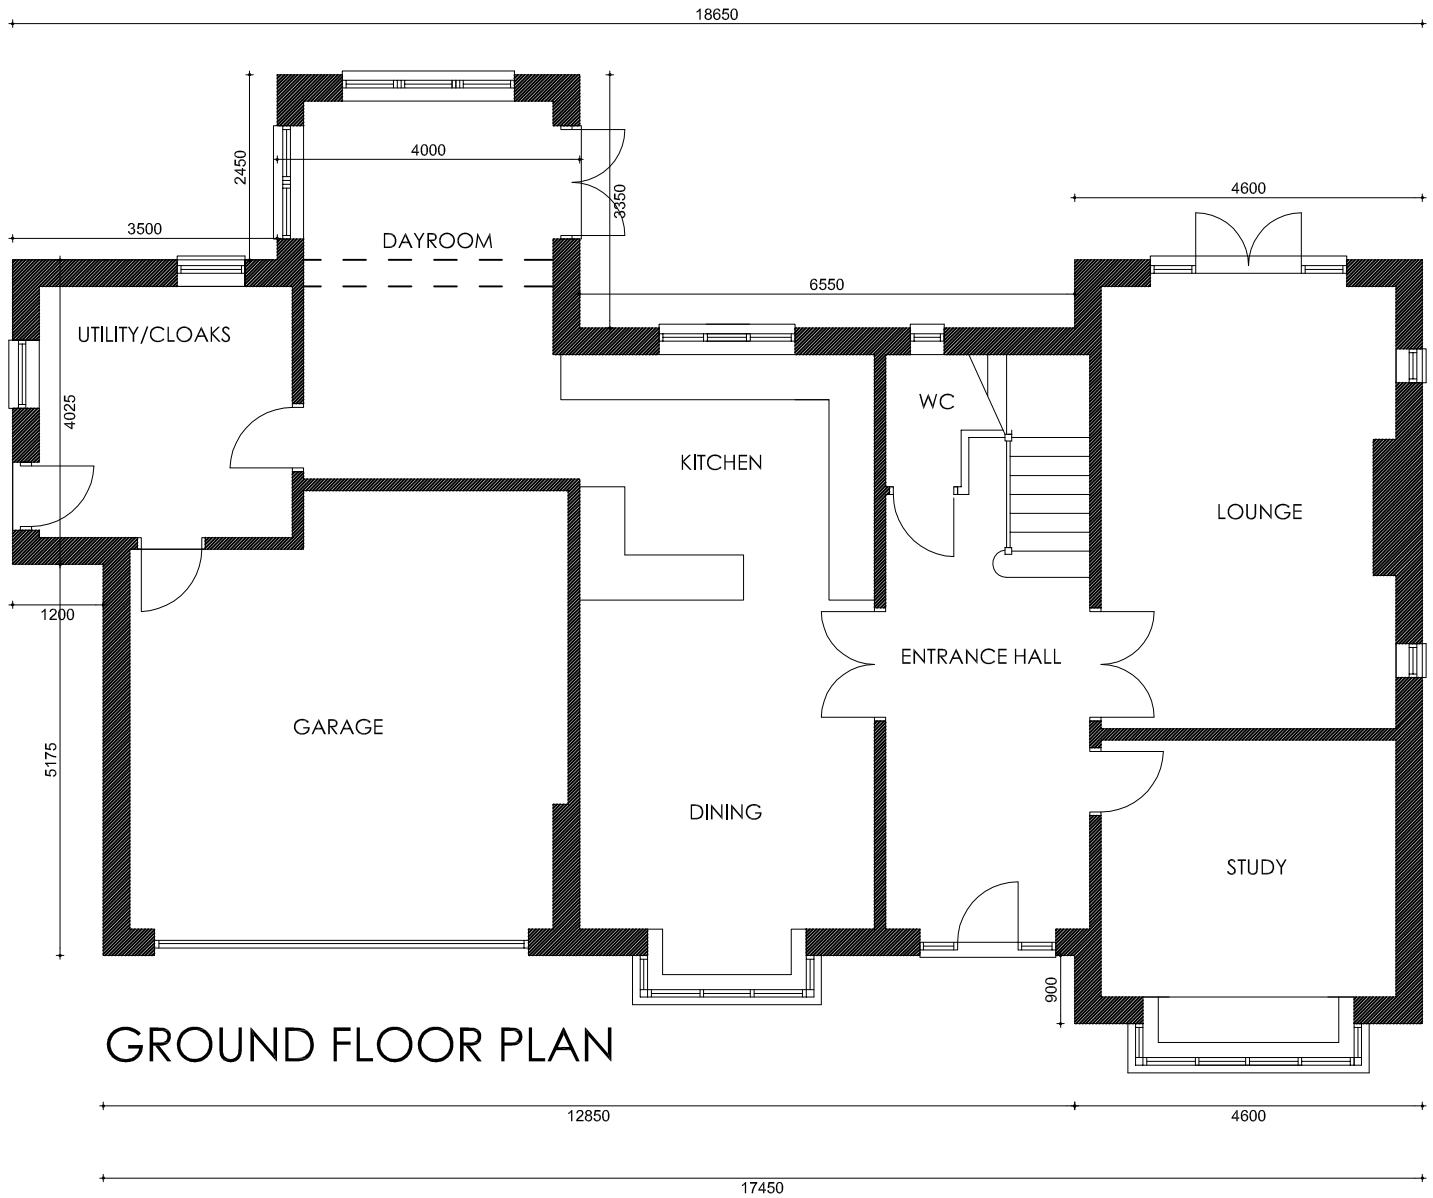

GROUND FLOOR PLAN

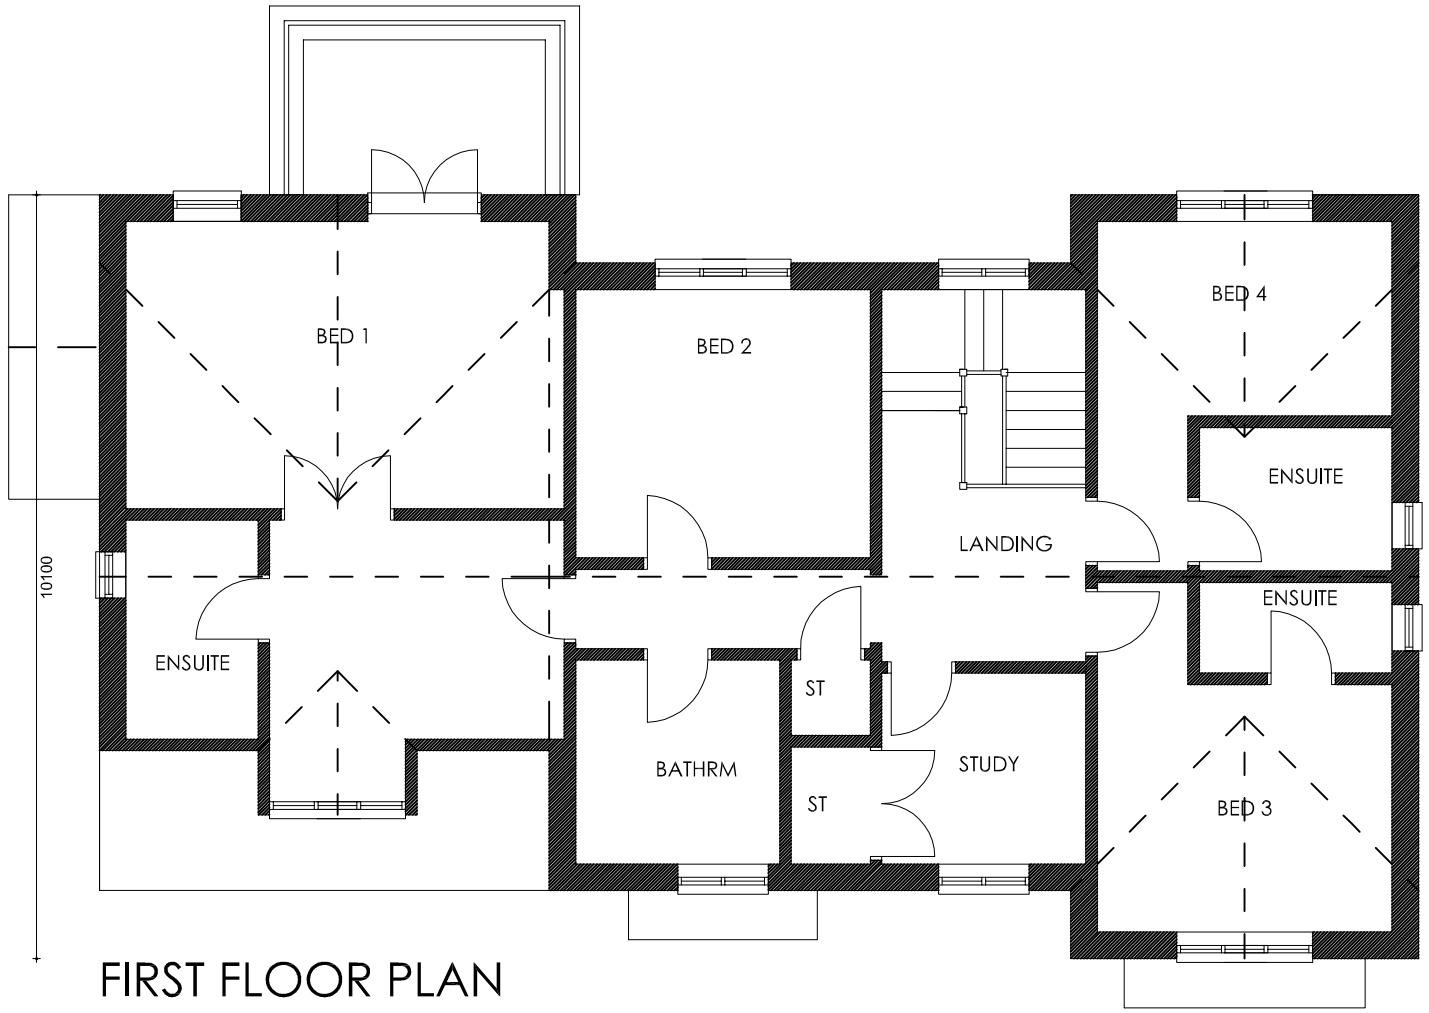

FIRST FLOOR PLAN

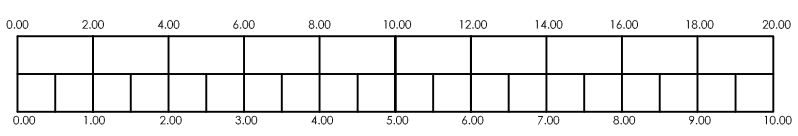

SCALE

UNIT 4