




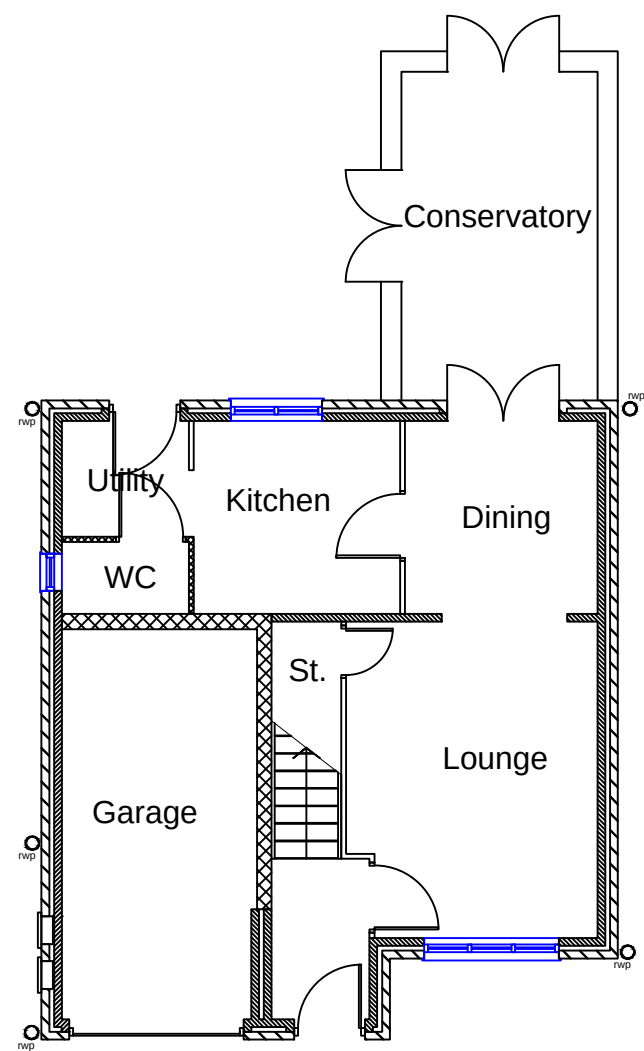


Existing Ground Floor Plan

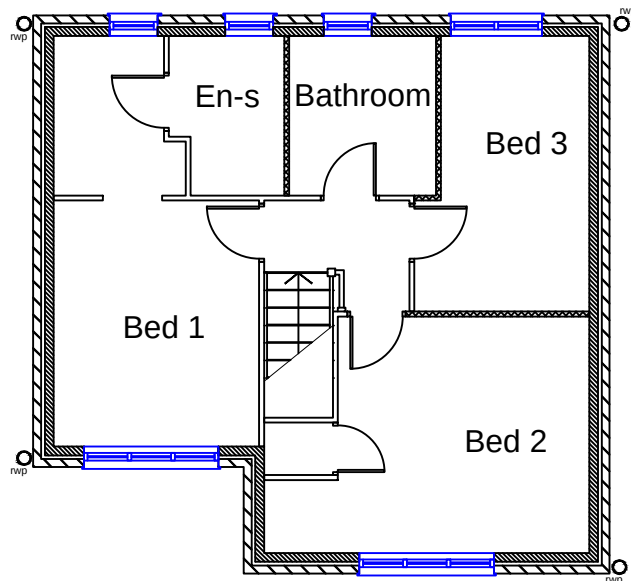


Existing First Floor Plan

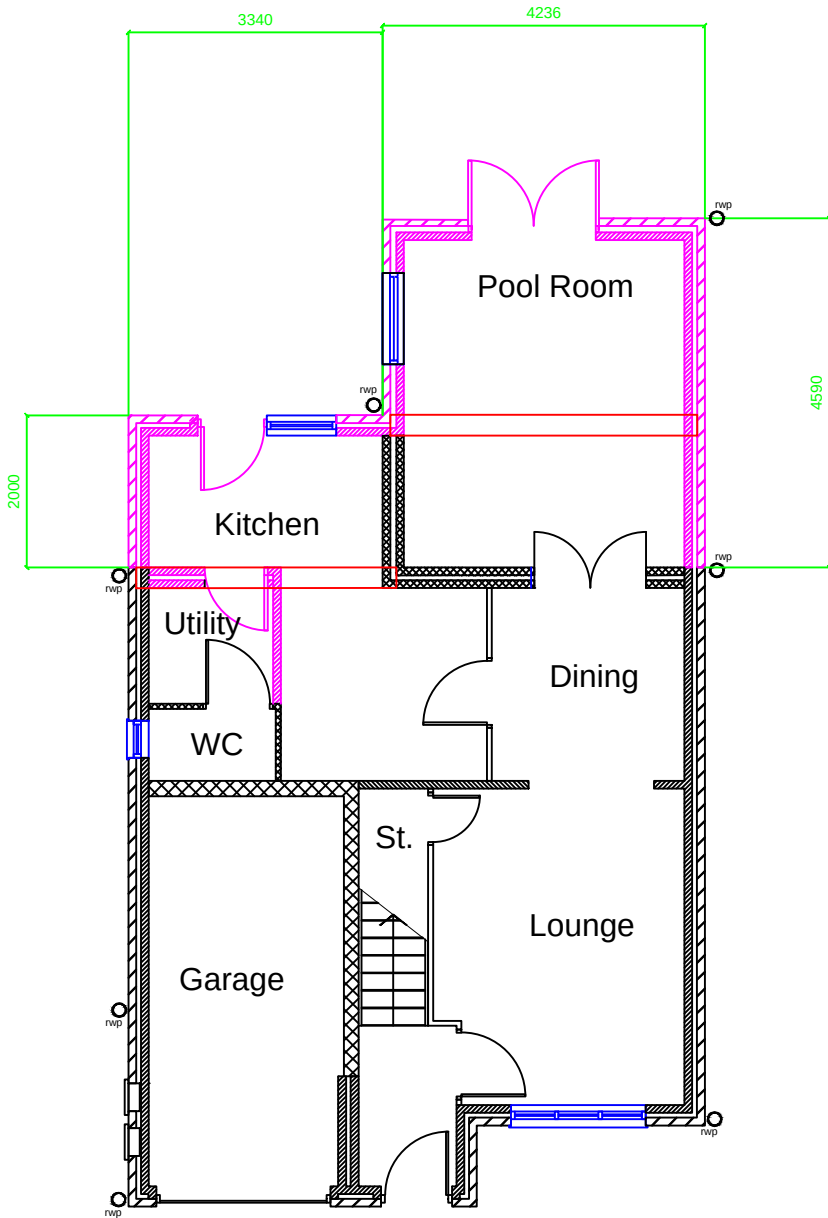


Proposed Ground Floor Plan

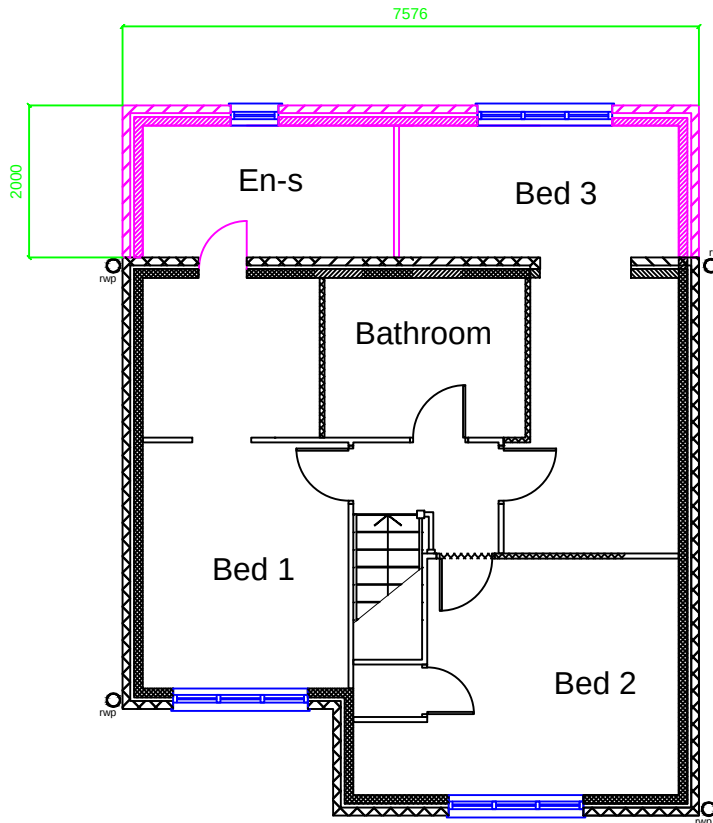


Proposed First Floor Plan

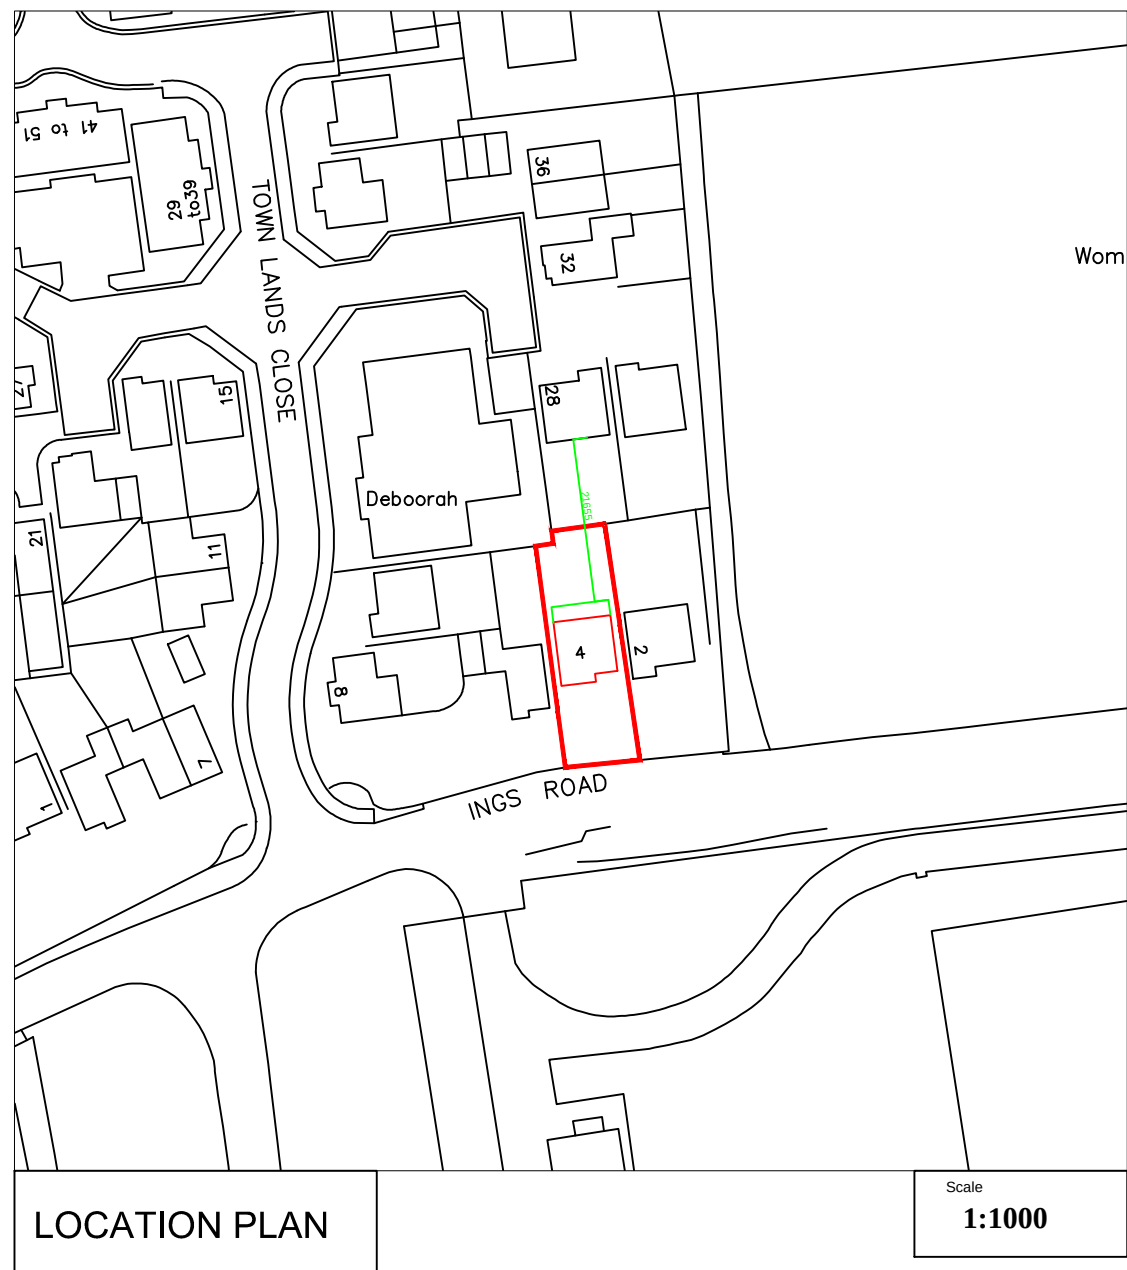


Existing Front Elevation

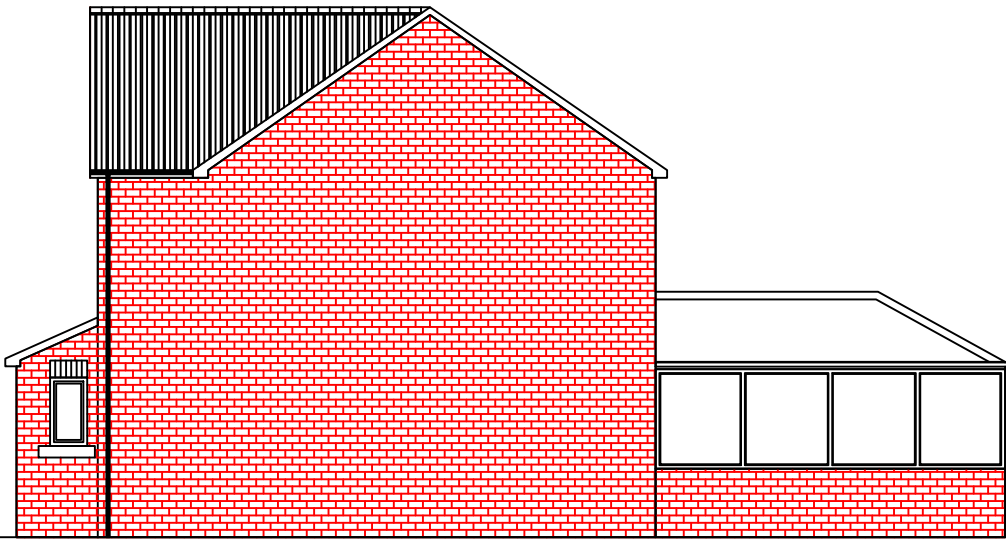

Existing Side Elevation

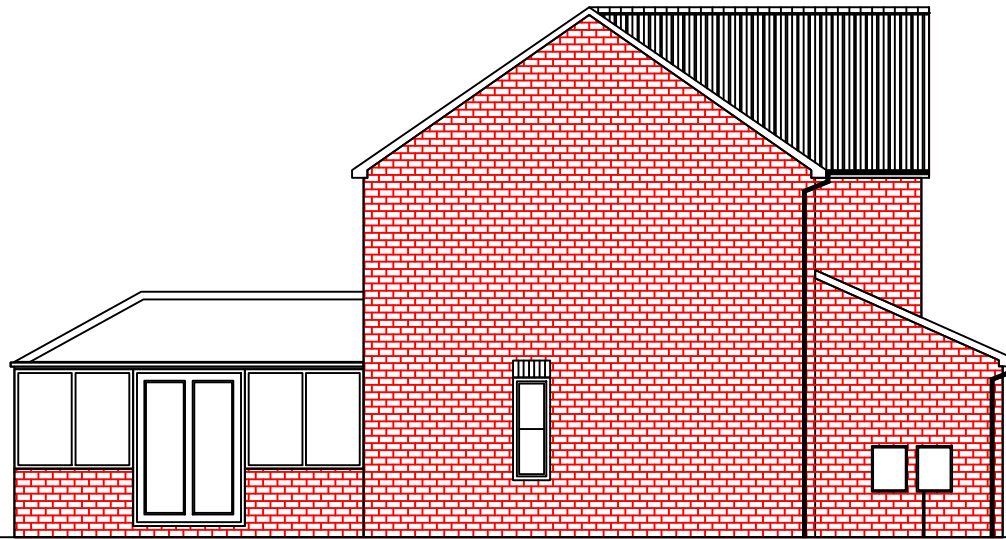


Existing Side Elevation

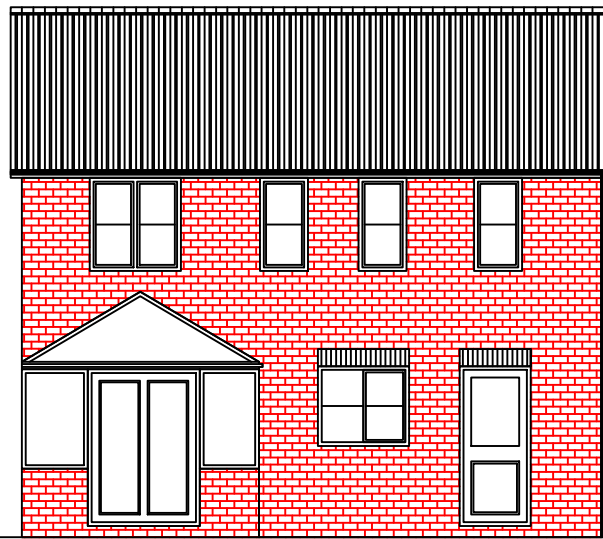


Existing Rear Elevation




Proposed Front Elevation

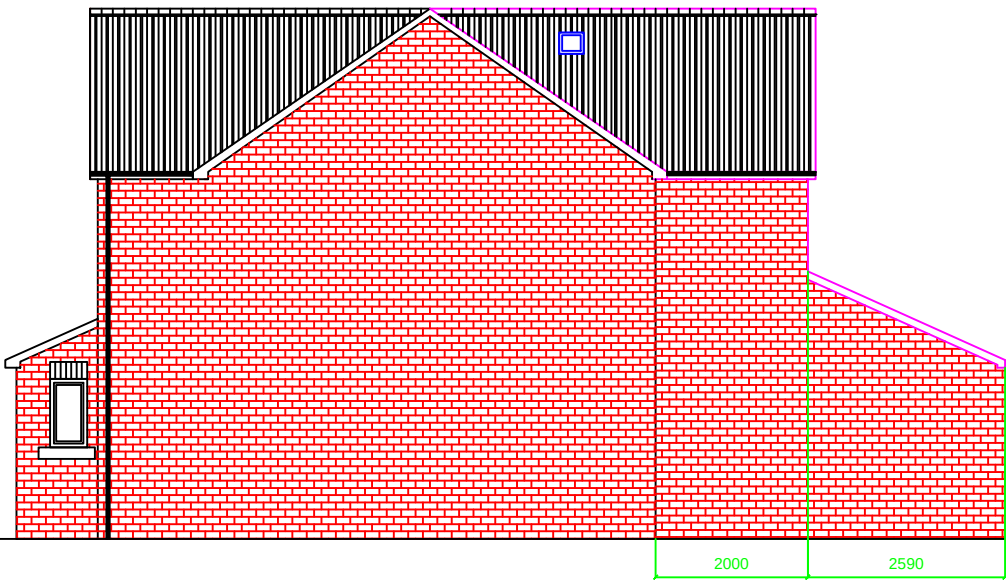

Proposed Side Elevation

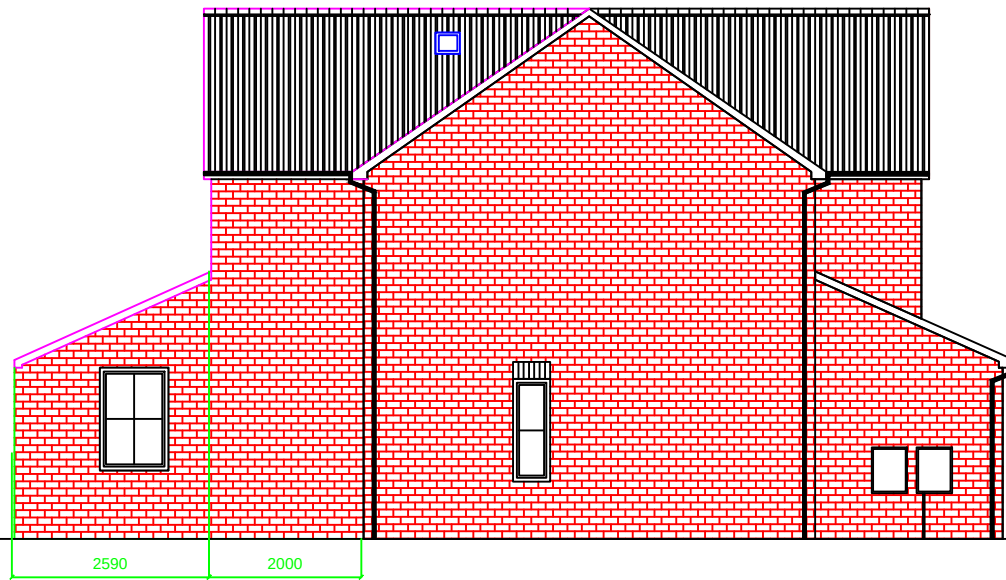

Proposed Side Elevation

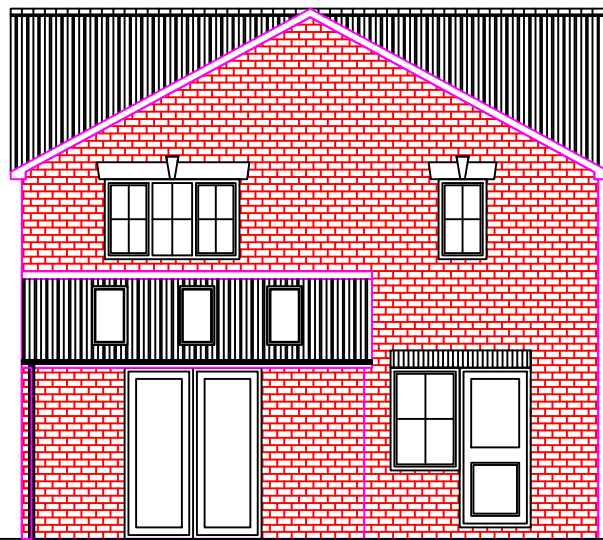

Proposed Rear Elevation

General Construction Notes

Rev.	By	Amendments	Date
A	TC	GENERAL UPDATE OF PLANS	31.05

PLANNING CONSULT,
DIGITAL MEDIA CENTRE,
COUNTY WAY,
BARNSELEY,
S70 2JW

Tel:- 01226 720814
www.planningadvise.co.uk

Client
**Anthony Storey,
4 Townlands Close
Darfield
Barnsley,
South Yorkshire, S73 0BQ**

Project
House Extension.

Drawing title
APPLICATION FOR PLANNING

Scale	Drawn	Checked	Date
1:100	TC	AS	18/10/11

Drawing No.	Revision	File
PC/AS/OCT/TC1	A	